


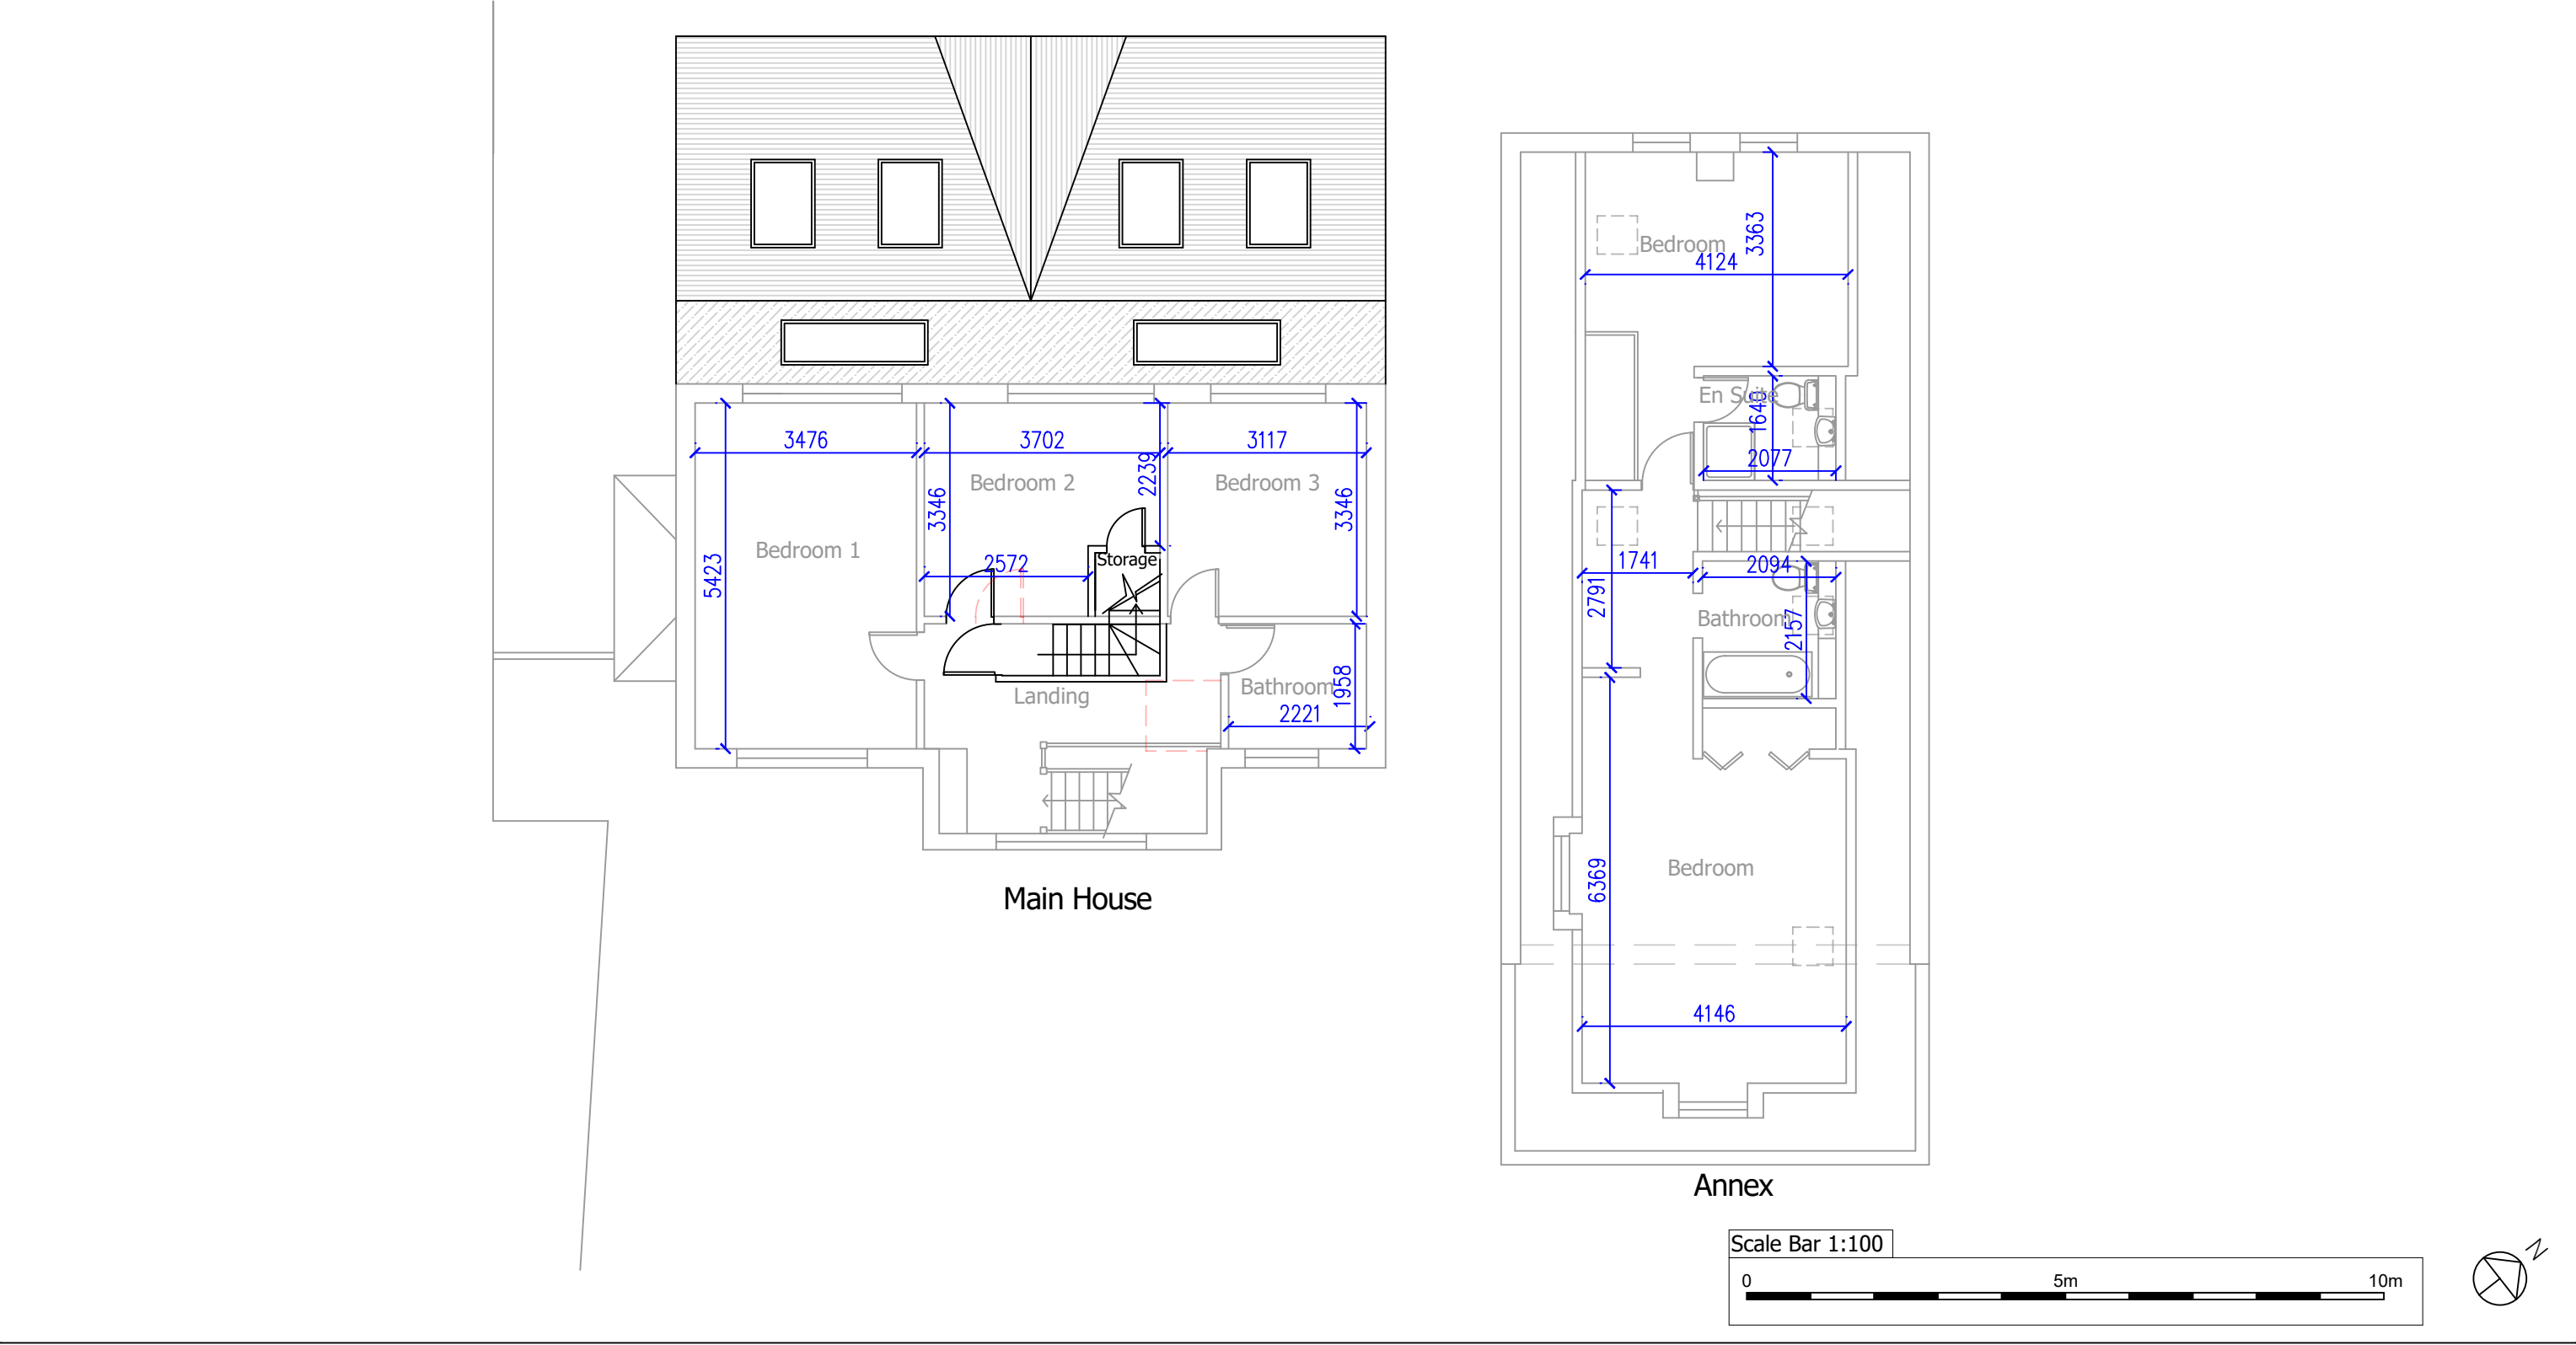

Notes:	51 Lewes Road, Haywards Heath, RH17 7SY	Project number	260403B	The Farmhouse, Brook Way, Hastings, TN35 4NN Cripps Cottage, Lewes Road, Hassocks BN6 8RH Clarion CHARTERED SURVEYORS <i>This drawing remains the property of Clarion Chartered Surveyors. Copying and un-authorised distribution is strictly forbidden without prior written consent.</i>
		Date	28/05/26	
		Drawn by	DN	
		Checked by	JN	
	Proposed First Floor Plan	260403B/P/2/REVA		
		Scale 1:100@ A3		

This drawing is for submission to the Local Planning Authority.