


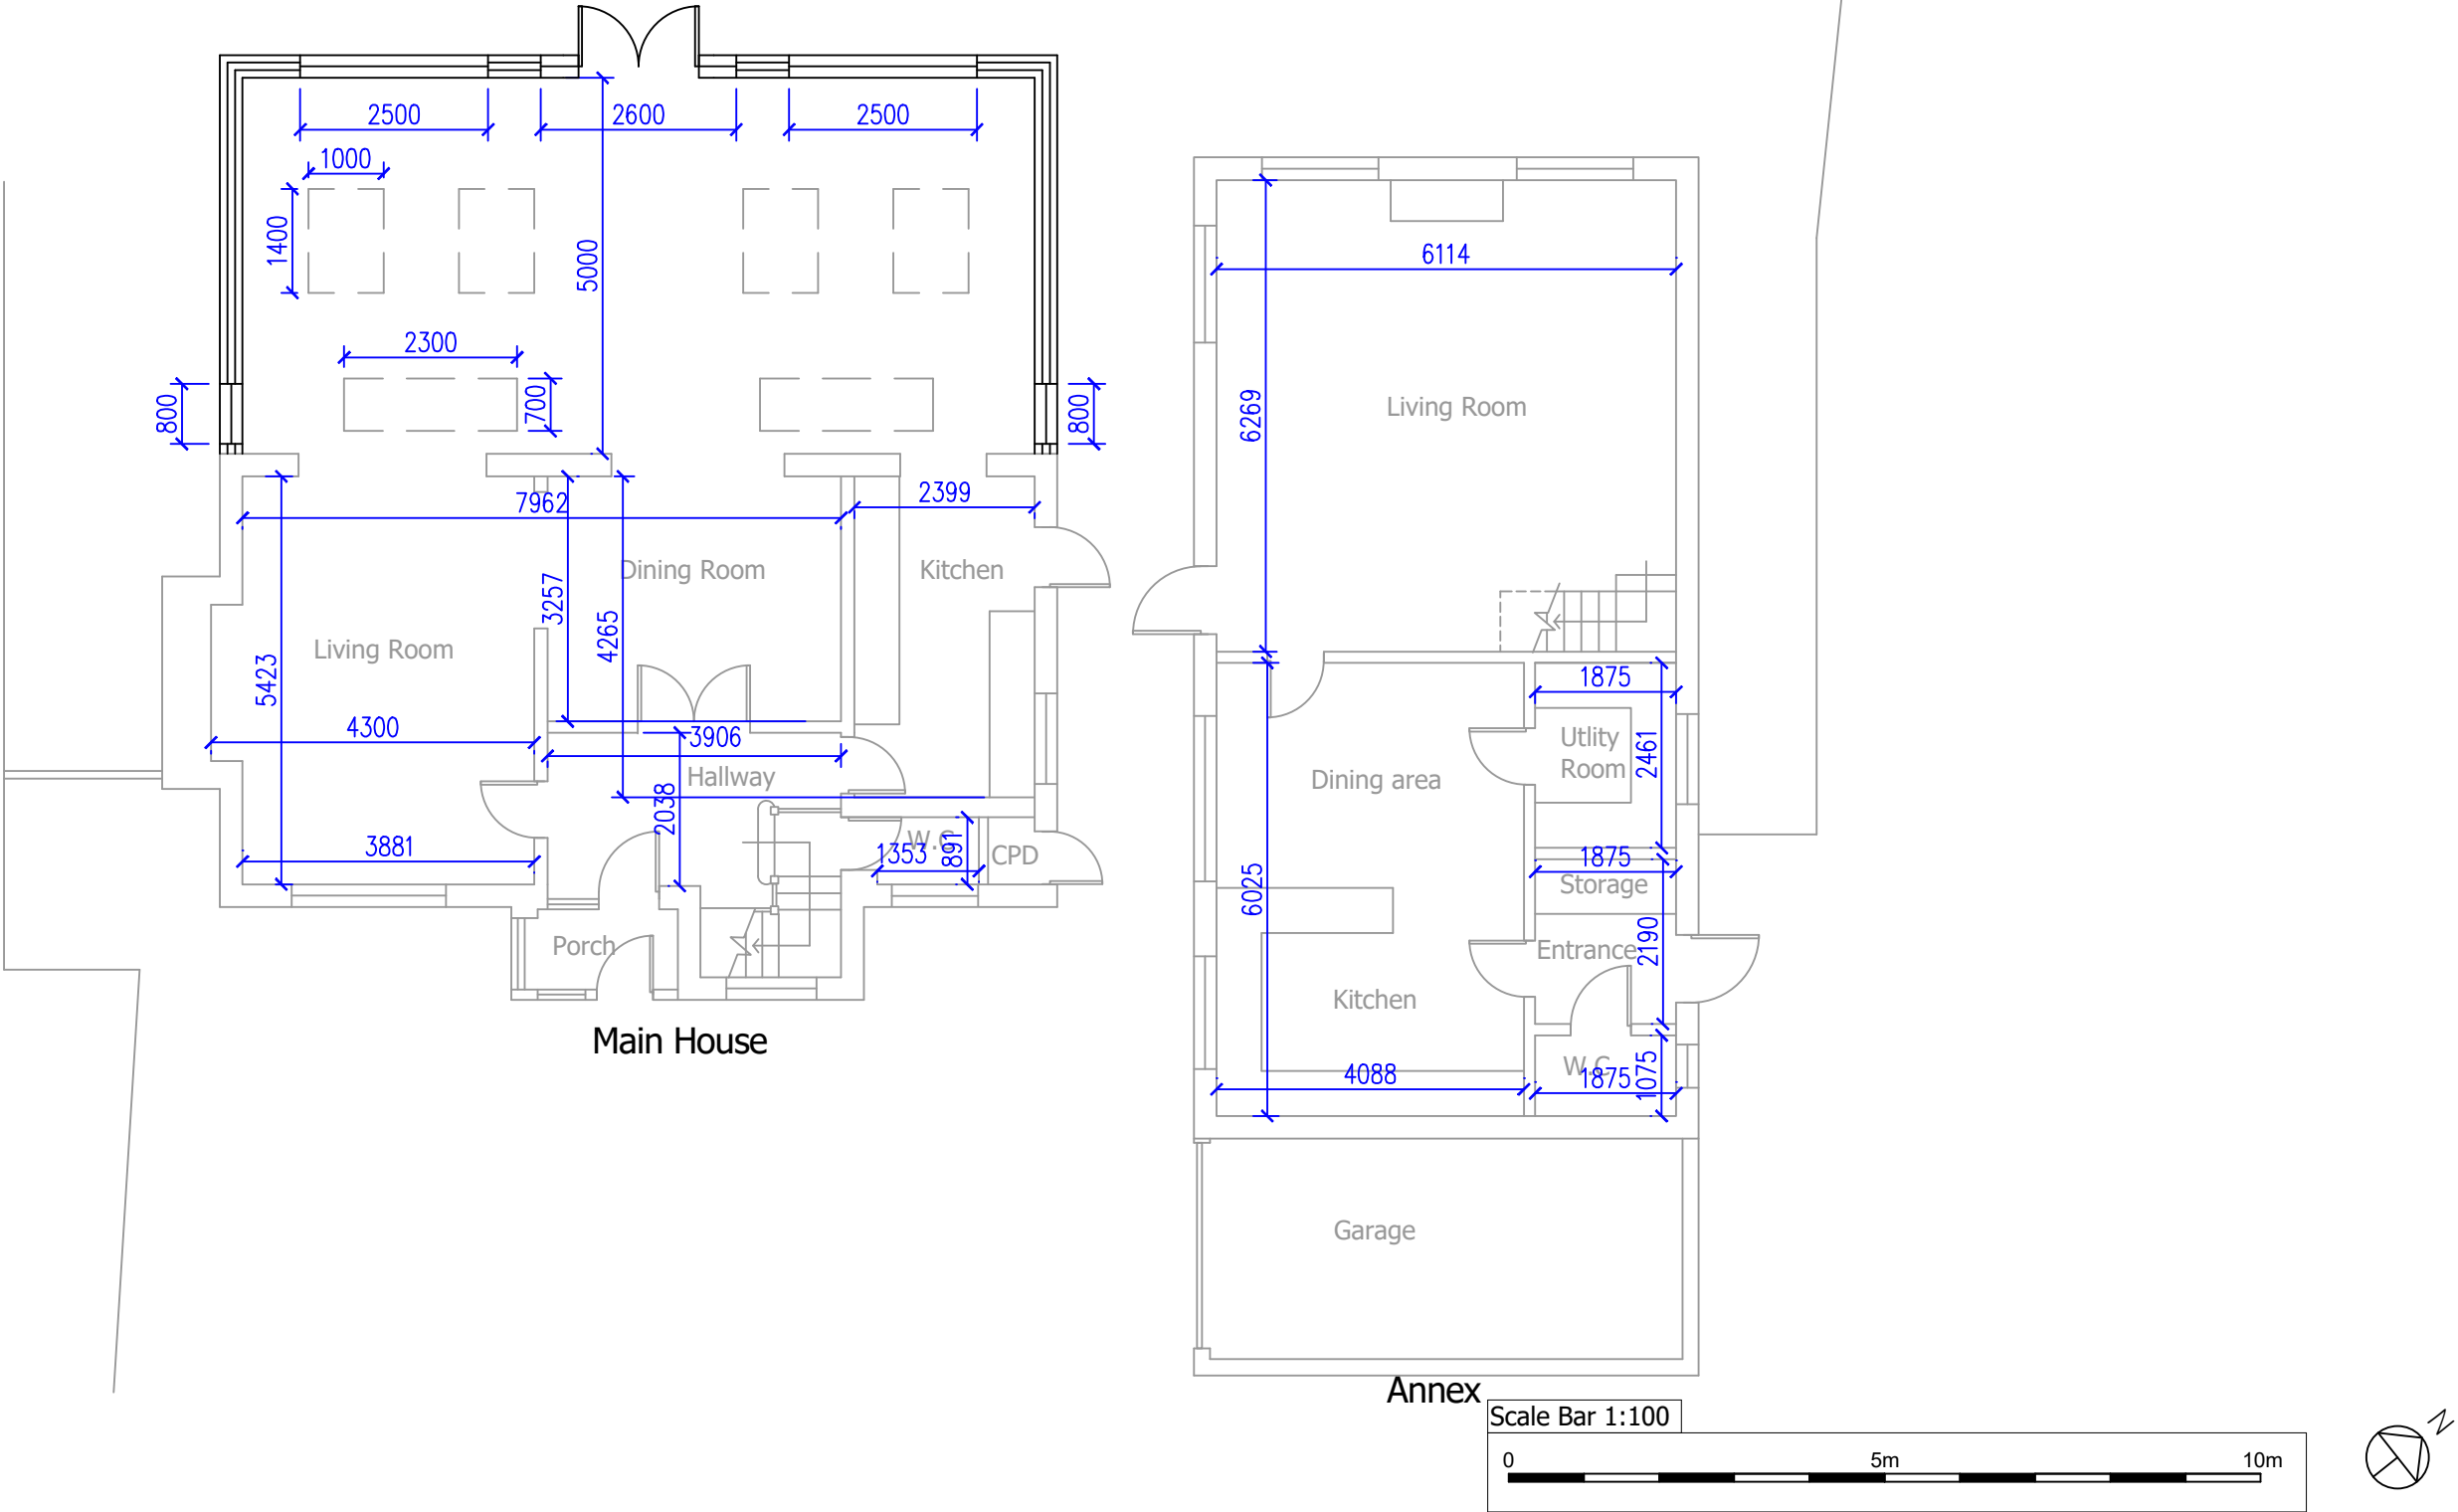

|                                                                 |                                               |                  |           |   |
|-----------------------------------------------------------------|-----------------------------------------------|------------------|-----------|---|
| This drawing is for submission to the Local Planning Authority. | 51 Lewes Road,<br>Haywards Heath,<br>RH17 7SY | Project number   | 260403B   | <div>The Farmhouse, Brook Way, Hastings, TN35 4NN</div> <div>Cripps Cottage, Lewes Road, Hassocks BN6 8RH</div> <div></div> <div>This drawing remains the property of Clarion Chartered Surveyors. Copying and un-authorised distribution is strictly forbidden without prior written consent.</div> |
|                                                                 |                                               | Date             | 06/05/26  |   |
|                                                                 | Proposed Ground Floor Plan                    | Drawn by         | DN        |   |
|                                                                 |                                               | Checked by       | JN        |   |
|                                                                 |                                               | 260403B/P/1/REVB |           |   |
|                                                                 |                                               | Scale            | 1:100@ A3 |   |