


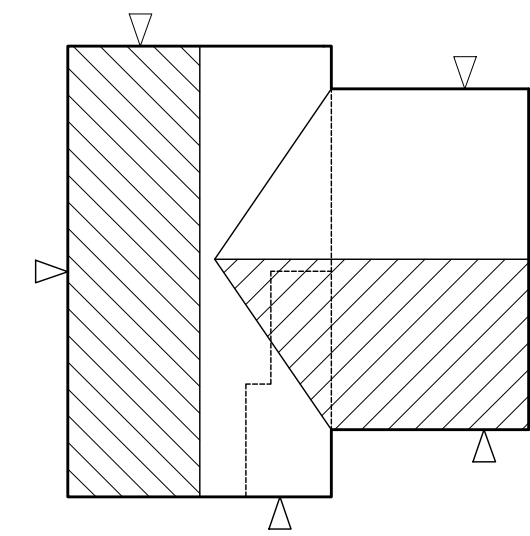

ROOF PROFILE - 1:200




FRONT ELEVATION




SIDE ELEVATION
* OBSCURE GLAZED WINDOW




REAR ELEVATION

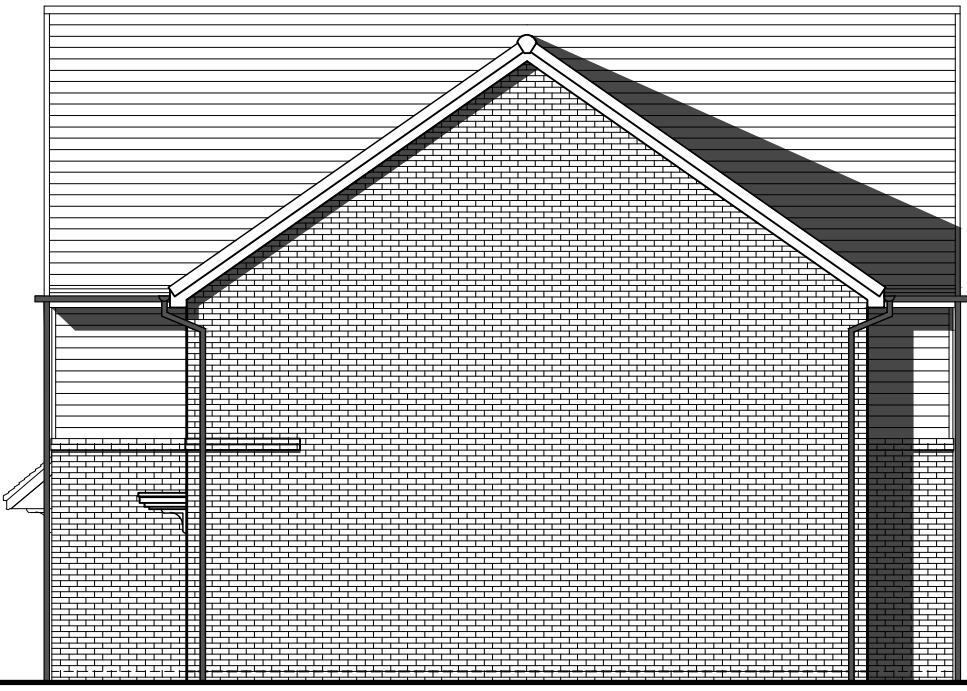

SIDE ELEVATION

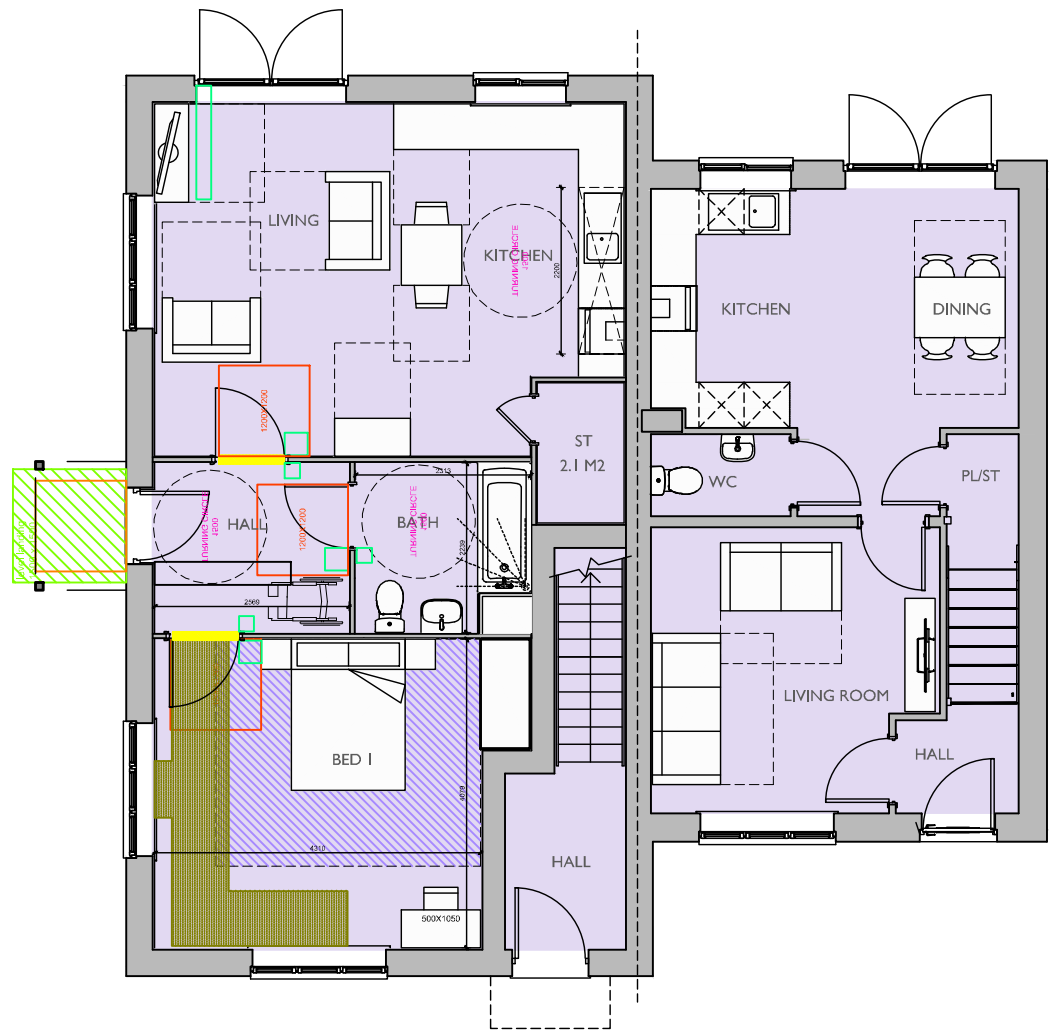

GROUND FLOOR PLAN

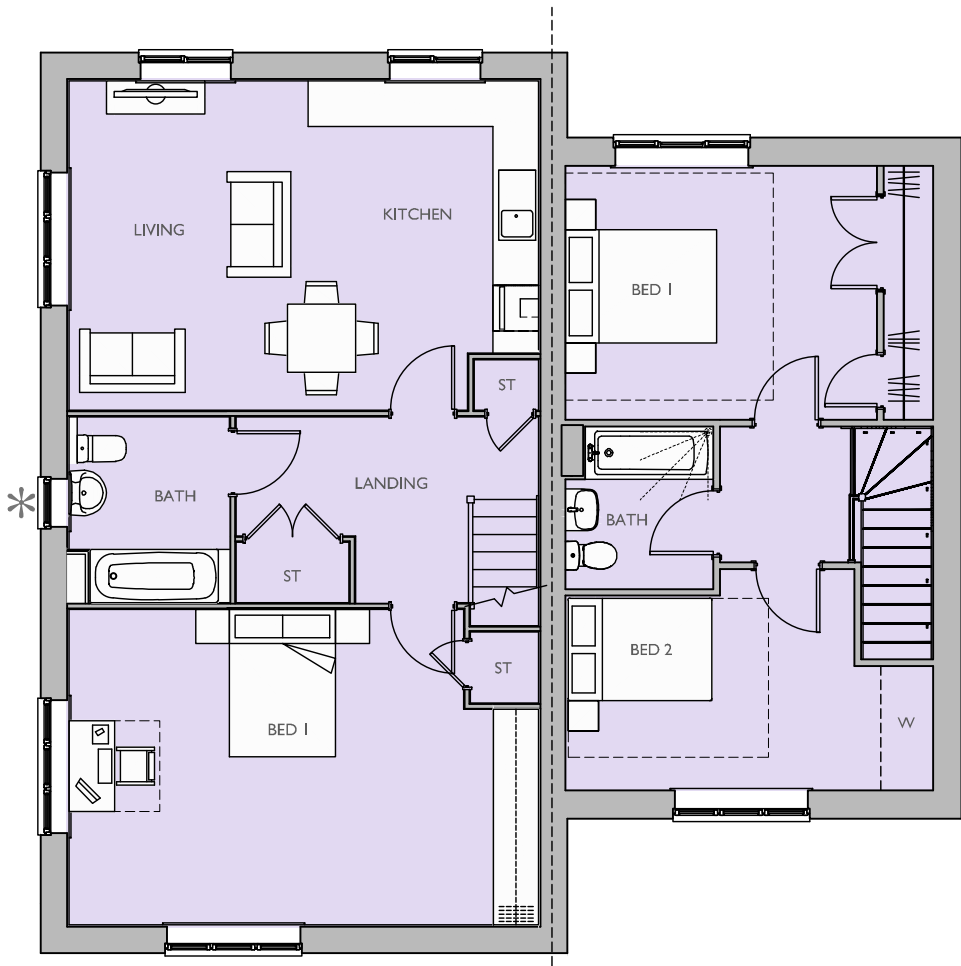

FIRST FLOOR PLAN
* OBSCURE GLAZED WINDOW

Housetype Name:		M242 & IBM M4 (3)	
Occupancy: 2 BED / 4 PERSON & 1 BED / 2 PERSON, 1 BED / 2 PERSON			
Gross Area ft²:	Gross Area m²:	Net Area ft²:	Net Area m²:
878.65	81.63	864.48	80.31
661.37	61.44	651.99	60.57
826.04	76.74	812.96	75.53

For Colours of Material See External Finishes Layout (CB_96_282_008)	
Primary Material:	STRETCHER BOND MASONRY BRICKWORK.
Feature Material:	HORIZONTAL COMPOSITE CLADDING WITH MATCHING TRIM TO WINDOWS AND 2-PART PROFILE TO CORNERS.
Architectural Detail:	SOLDIER COURSE HEADERS & CILLS. 15MM PROJECTING STRING STRETCHER COURSE.
Window & Door Frames:	UPVC CASEMENT WINDOW, WITH GLAZING BARS COMPOSITE FRONT DOOR. UPVC FRENCH DOOR.
Fascia, Soffit & Bargeboard:	WHITE UPVC BOXED EAVES ROOFING SYSTEM.
Architectural Ornaments:	
Guttering & Drainage:	BLACK UPVC DRAINAGE SYSTEM.

Plot Numbers:
88, 89, & 90 (AS)



Scale @ A1:		Project:	
0 1 2 3 4 5m		LAND WEST OF IMBERHORNE LANE, EAST GRINSTEAD	
Scale 1:100		Title:	
		M242 & 1 BM M4 (3) ELEVATIONS & FLOOR PLANS	
		Client:	
		Linden Homes VistryHomes	
		COOPERBAILLIE	
		Date: DECEMBER 2025	
		Drawn by: RB Checked by: BB	
		Org No: CB_96_282_L_CA_M242_1BM_01 Rev: B	

Please note these drawings are not for construction but for concept design and planning applications purposes only.
Cooper Baillie Limited - Cornough House, 24 Guildford Road, Bagshot, Surrey GU19 5JN - Telephone 01274 400039 - www.cooperbaillie.co.uk
This drawing and the marks depicted are the copyright of Cooper Baillie Ltd and may not be reproduced or altered without written permission. No liability will be accepted for any damage made by other persons.