

Client:
ROYAL LONDON ASSET
MANAGEMENT

Project:
THE BIRCHES
UNIT 15 & 16

Drawing Title:
EXISTING SITE PLAN

Scale @ A1: 1:200
Checked by: ME
Date: MAR 25
Job No: 11676
Stage: PL
Drawing No: 101
Rev:

Issue Status:
Construction ☐ Preliminary ☐
Information ☐ Approval ☐
Tender ☐
Working
London
Milton Keynes
Warsaw

PRC Architecture & Planning




12 Warren Yard,
Warren Park,
Milton Keynes,
MK12 5NW
01908 305 246

info@prc-group.com
www.prc-group.com

Architecture
Planning
Master Planning
Urban Design
Interiors
Landscape

Offices
Working
London
Milton Keynes
Warsaw


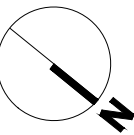


WILLARD WAY

WILLARD WAY

HILLS ROAD

HILLS ROAD

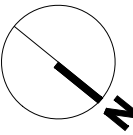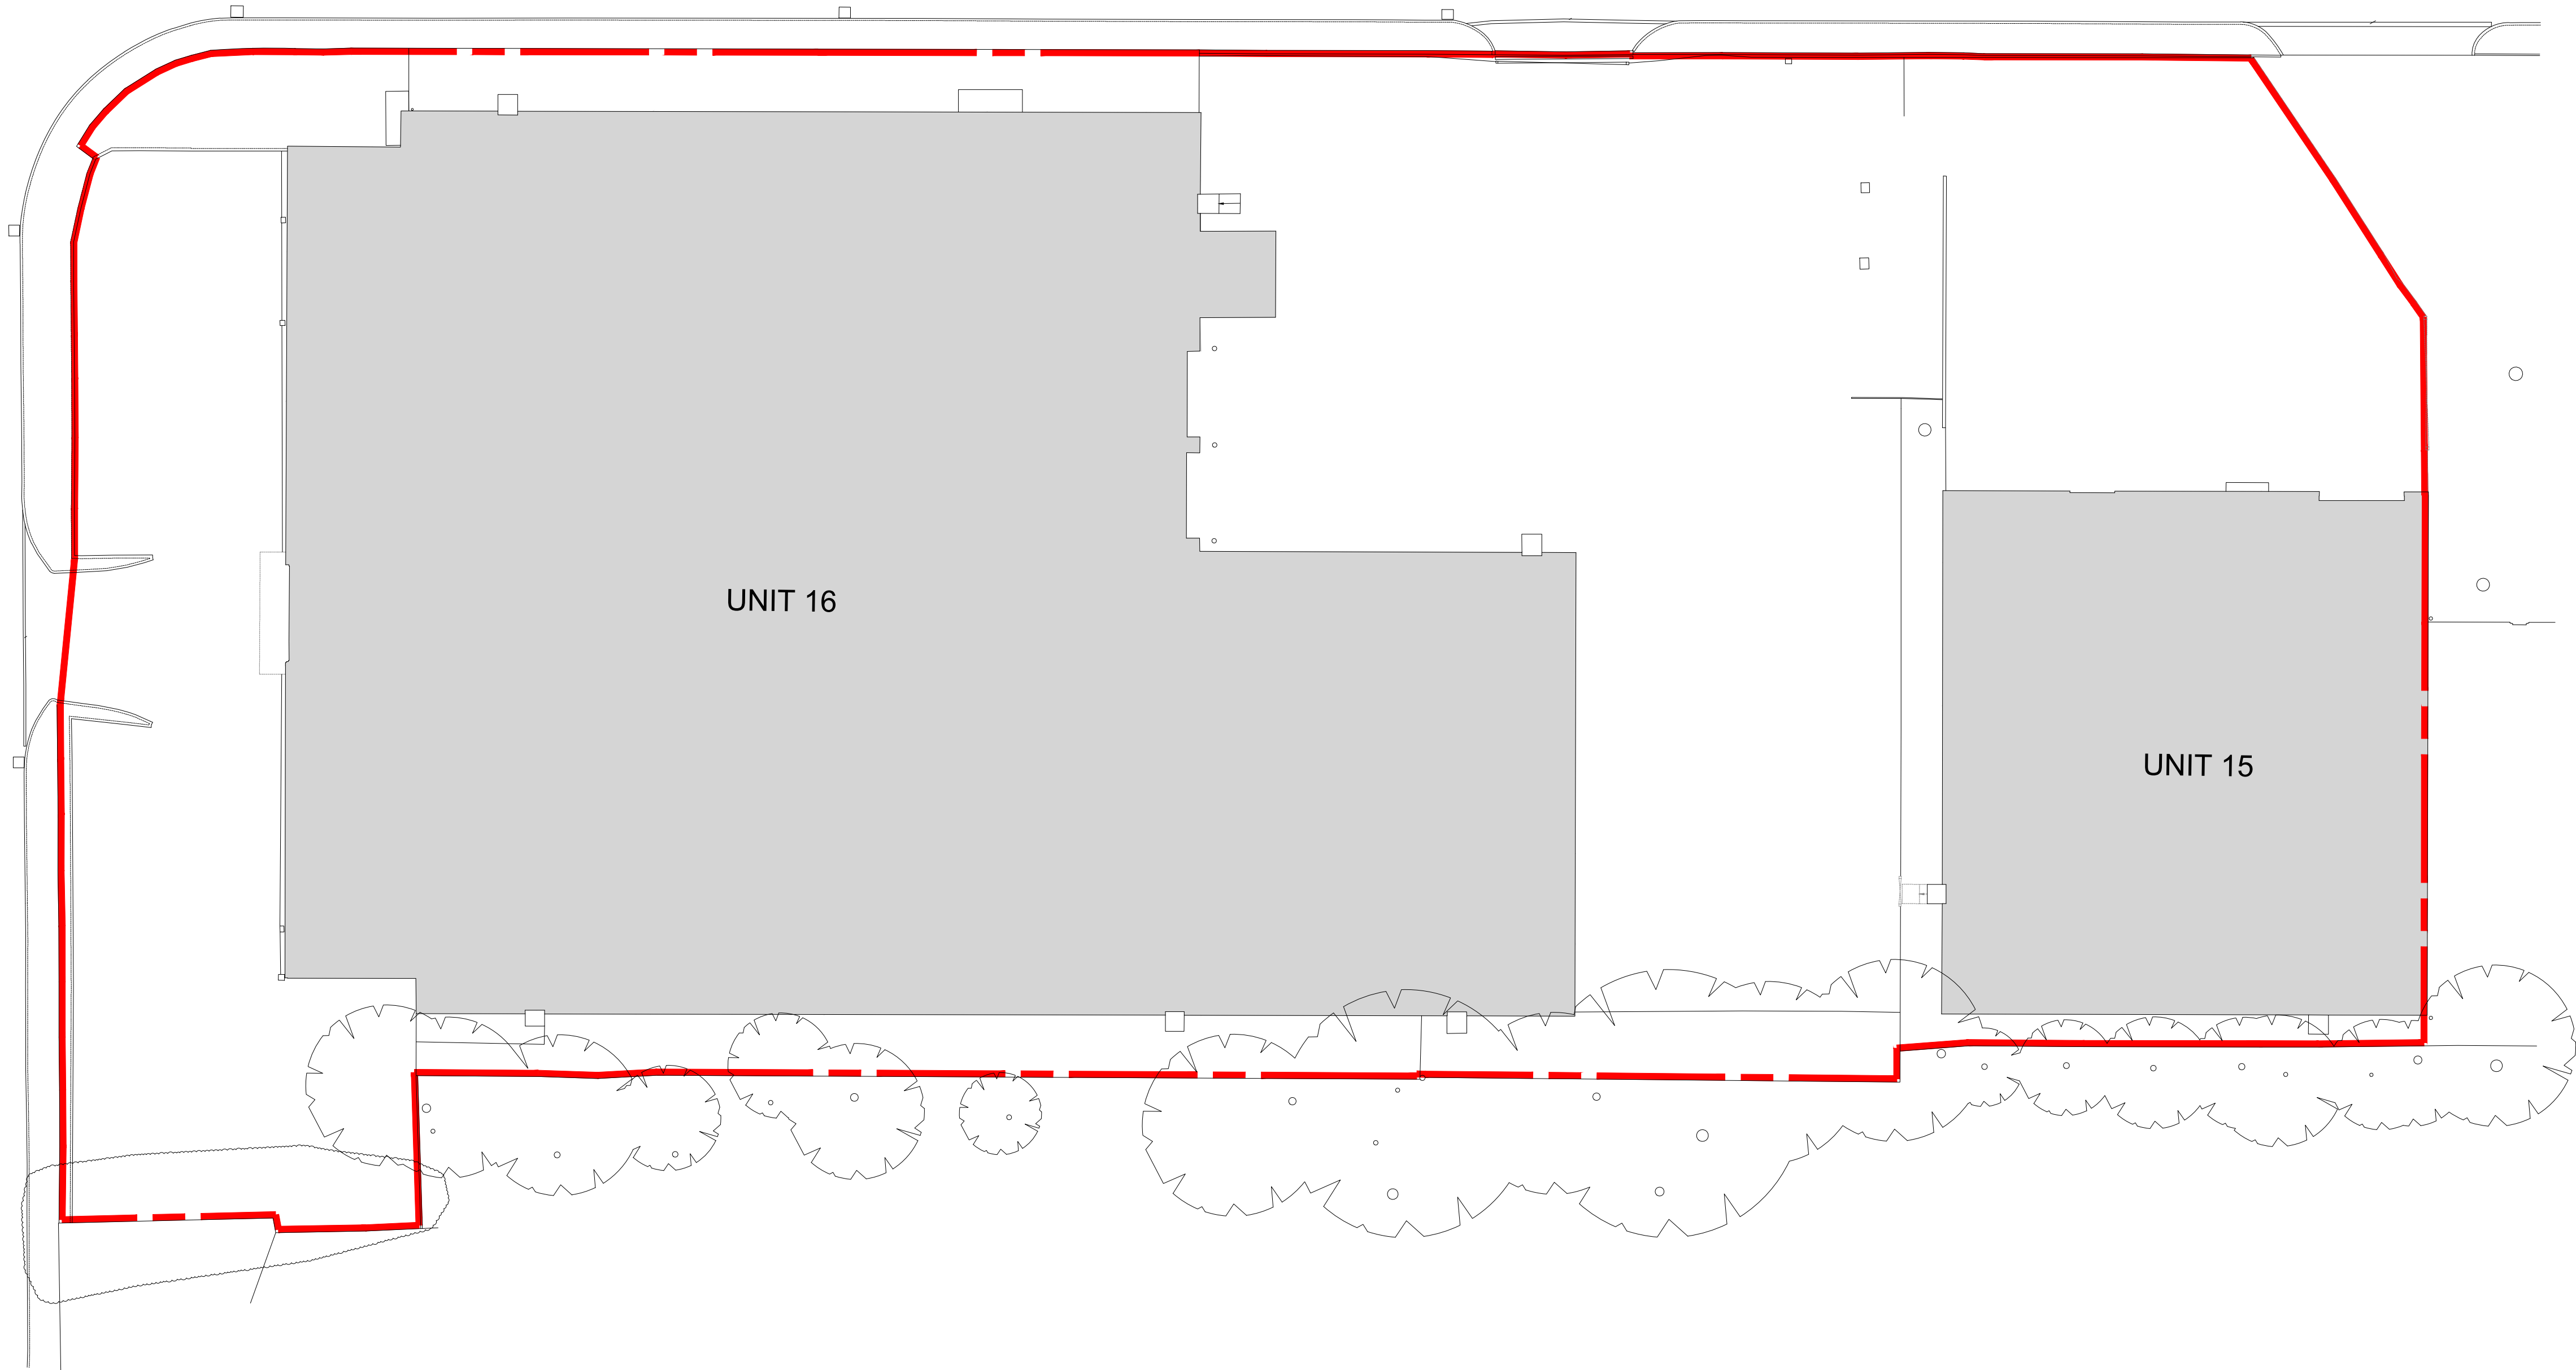

0 5 10 15 20m
Scale 1:200