

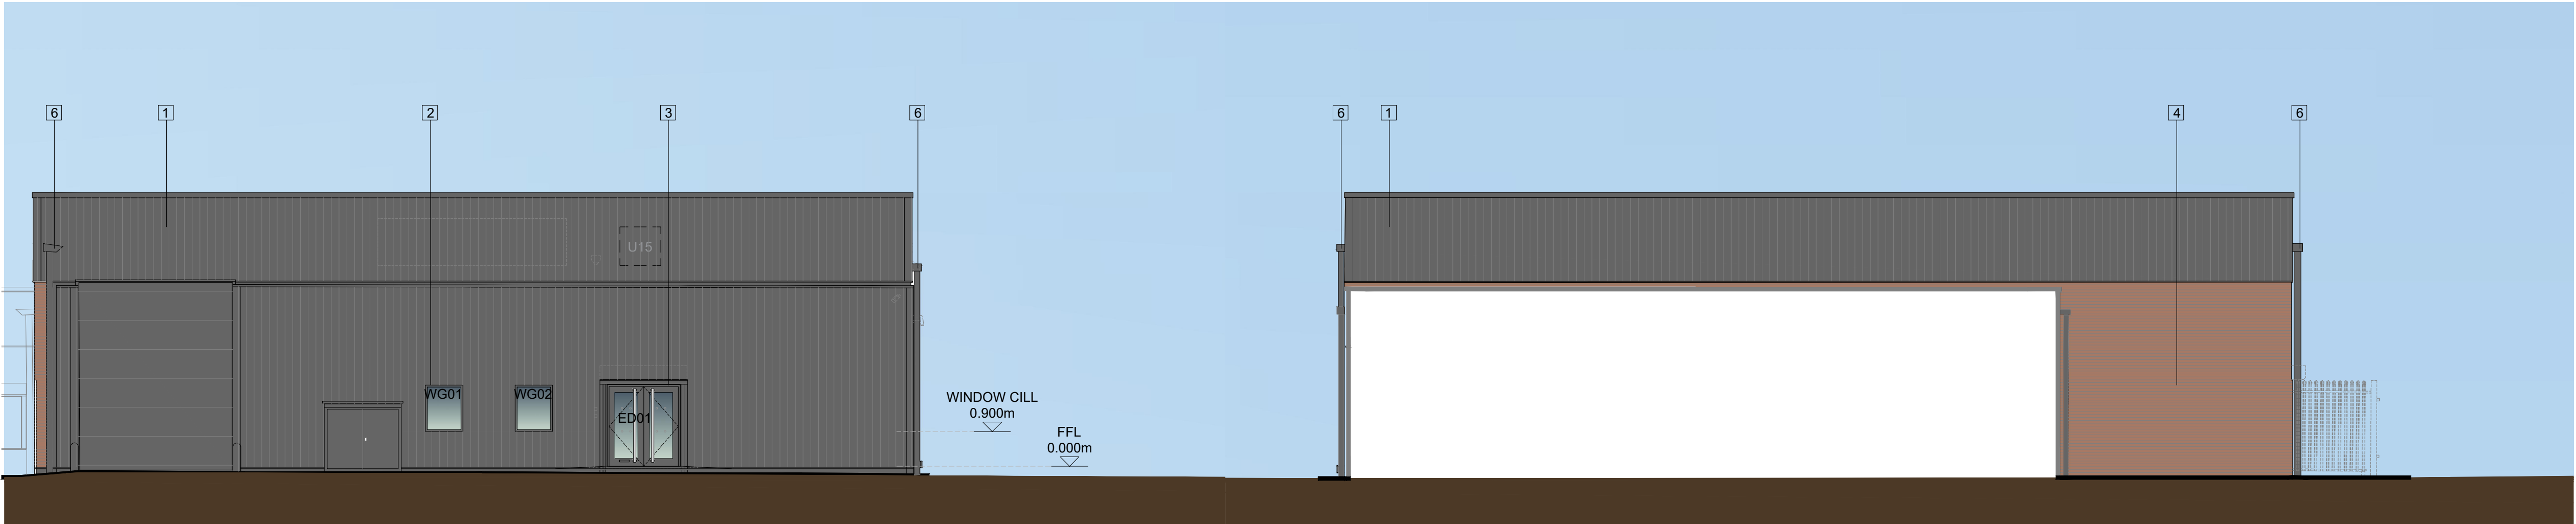


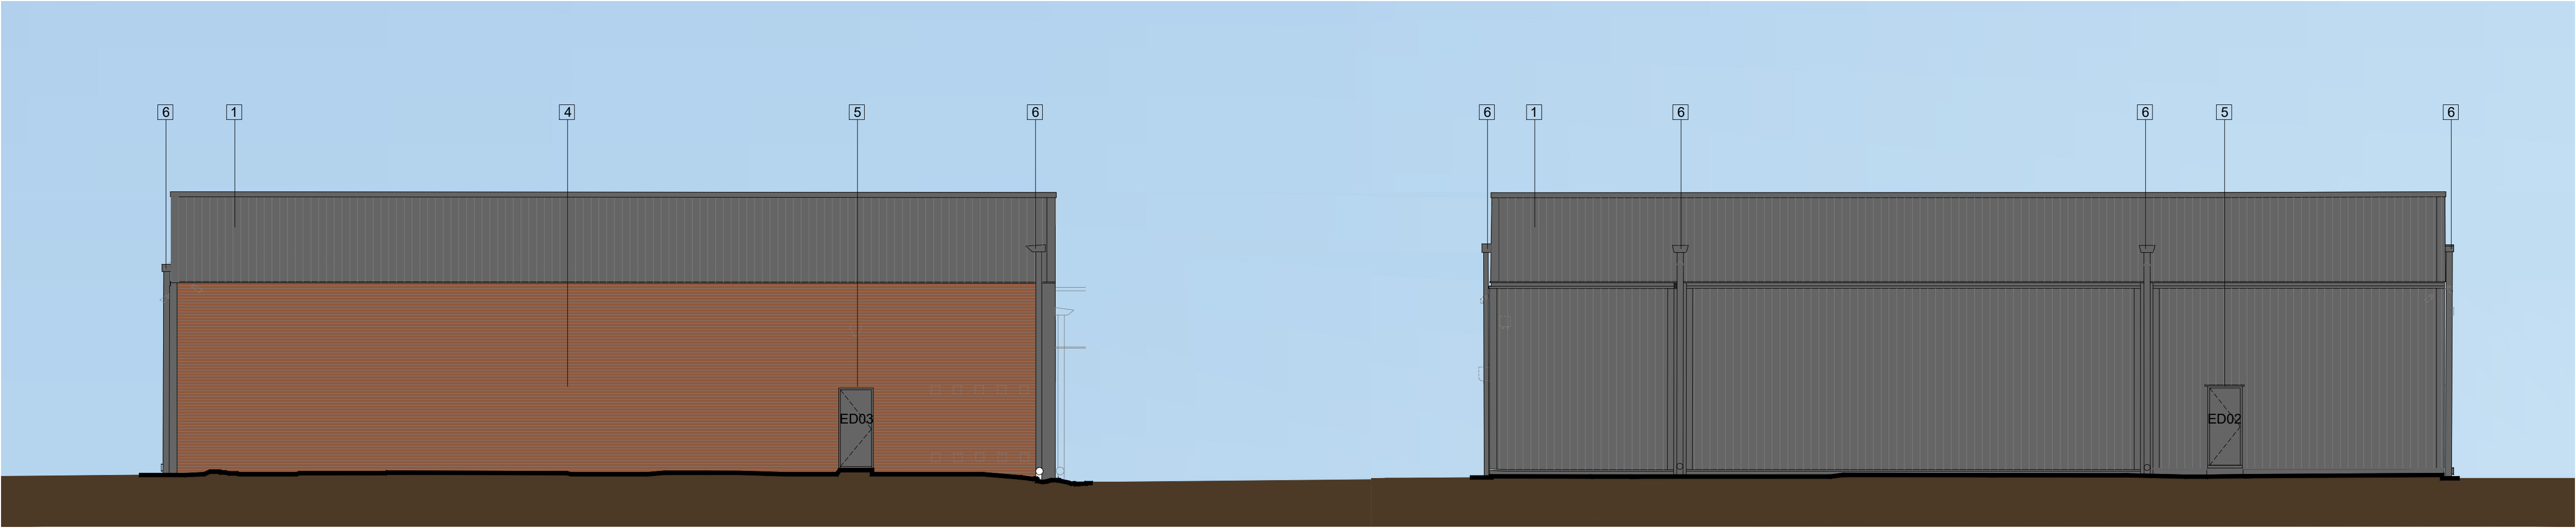

SOUTH - WEST ELEVATION

NORTH - WEST ELEVATION

- MATERIALS KEY**
- 1 EXISTING CLADDING REPAINTED, ANTHRACITE GREY
 - 2 EXISTING ALUMINIUM FRAMED WINDOWS, ANTHRACITE GREY
 - 3 NEW ALUMINIUM FRAMED ENTRANCE DOOR AND GLAZING, ANTHRACITE GREY
 - 4 EXISTING BRICKWORK
 - 5 EXISTING EXTERNAL DOORS, ANTHRACITE GREY
 - 6 NEW RWP AND HOPPERS, ANTHRACITE GREY

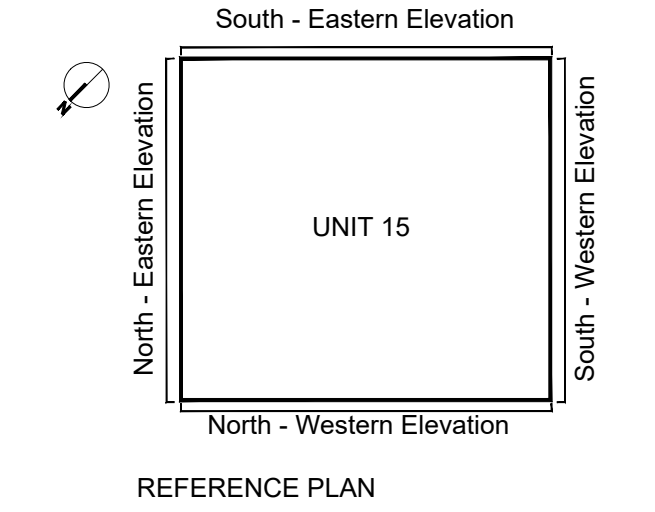

NORTH - EAST ELEVATION

SOUTH - EAST ELEVATION

Client:
ROYAL LONDON ASSET
MANAGEMENT

Project:
THE BIRCHES
UNIT 15 & 16

12 Warren Yard,
Warren Park,
Milton Keynes,
MK12 5NW
01908 305 246
info@prc-group.com
www.prc-group.com



Drawing Title:
UNIT 15
PROPOSED ELEVATIONS

Scale @ A1: 1:100

Checked by: ME

Date: MAR 25

Job No: 11676

Stage: PL

Drawing No: 104

Rev:

Issue Status:
Construction ☐ Preliminary ☐
Information ☐ Approval ☐
Tender ☐

Architecture
Planning
Master Planning
Urban Design
Interiors
Landscape

Offices
Woking
London
Milton Keynes
Warsaw

PRC Architecture & Planning

0 1 2 3 4 5 10m
Scale 1:100