


Figured dimensions only are to be used. All dimensions to be checked onsite. Differences between drawings and between drawings and specification or bills of quantities to be reported to the PRC Group.

© The copyright of the drawings and designs contained therein remains vested in the PRC Group.


Revisions: Drawn/Chkd: Date:




South-West Elevation

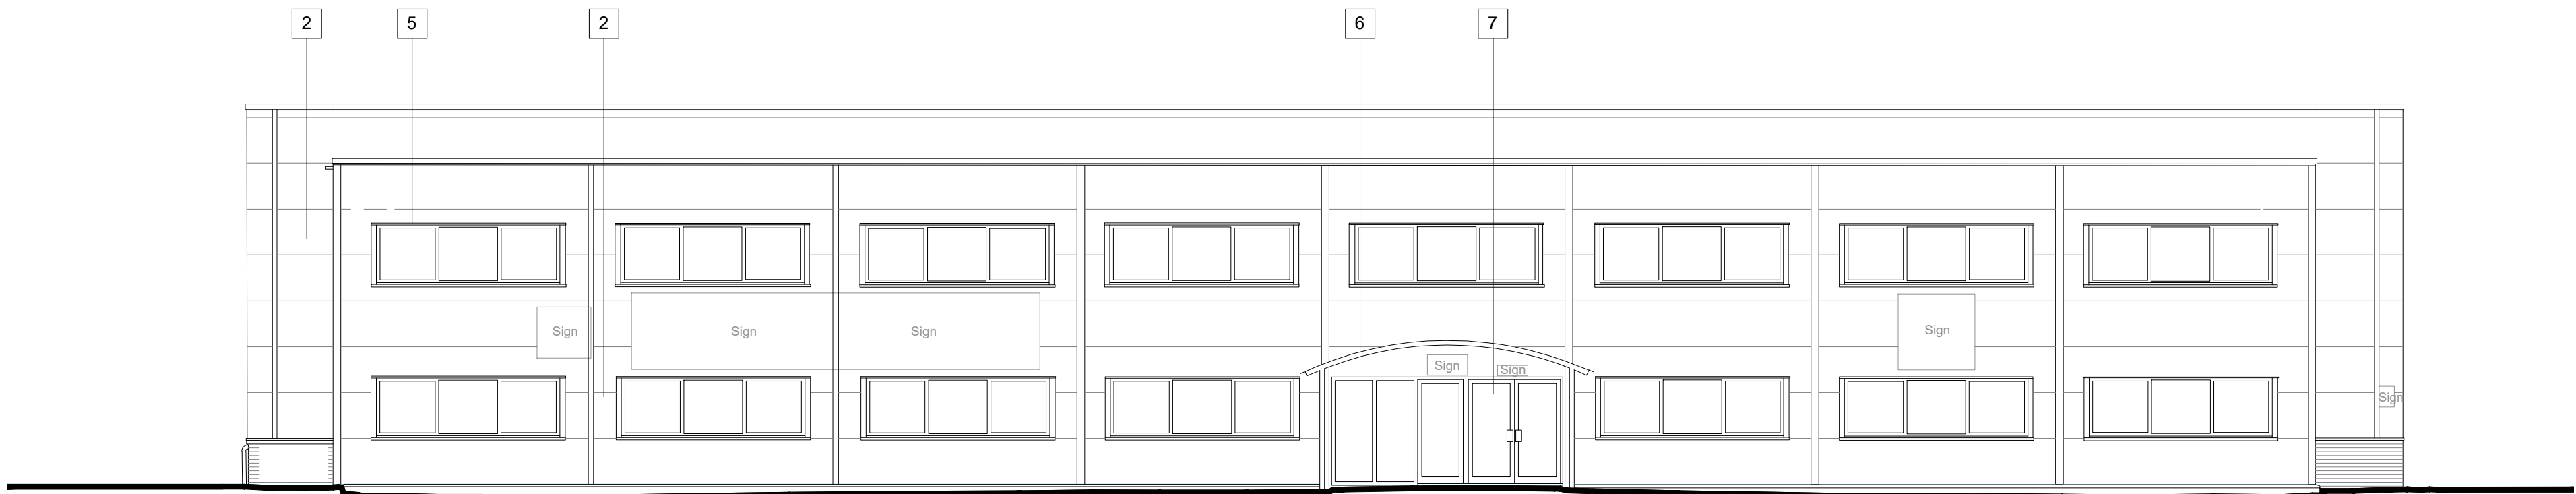


South-East Elevation

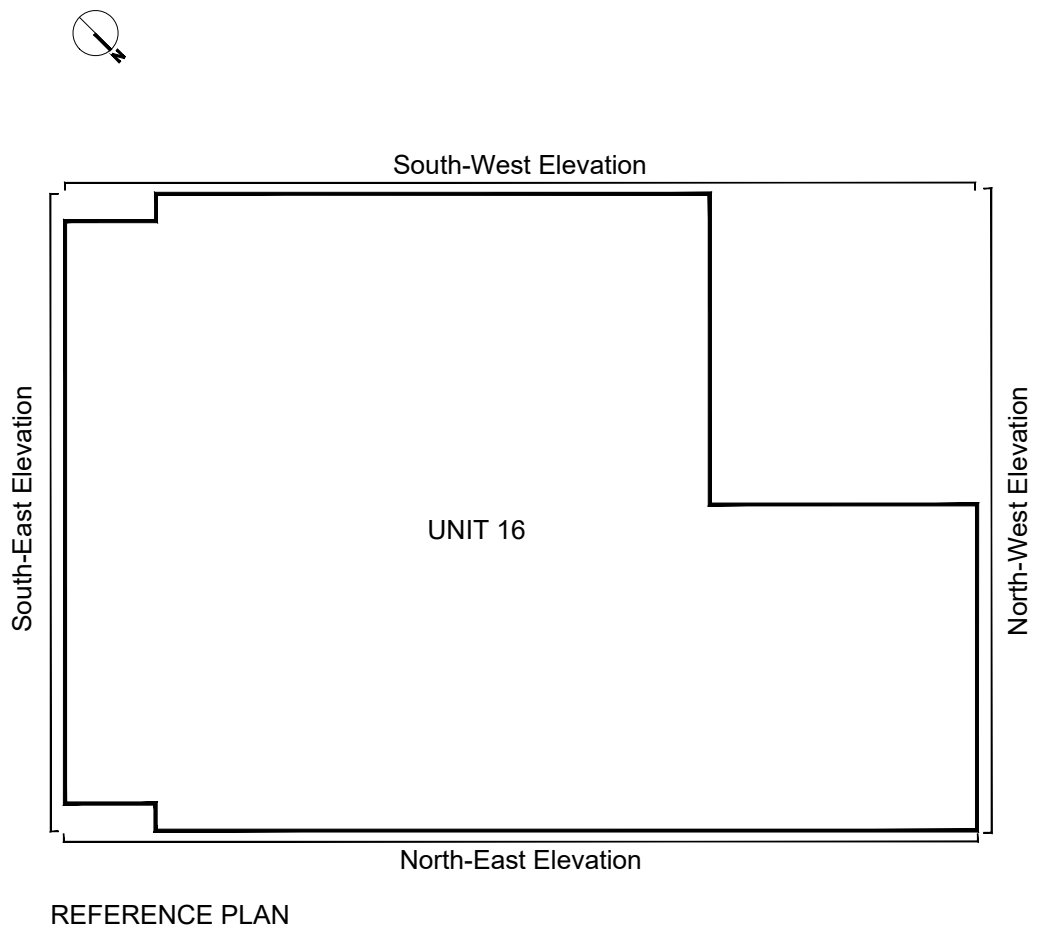

REFERENCE PLAN

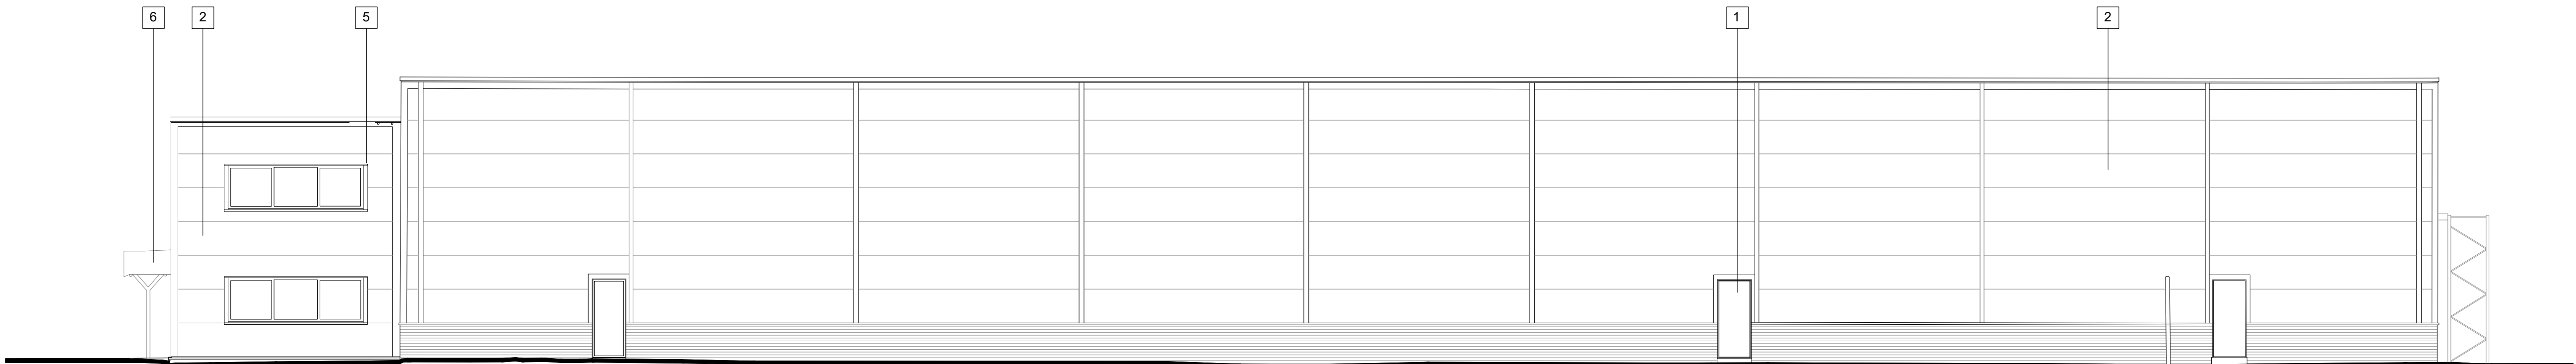

North-East Elevation

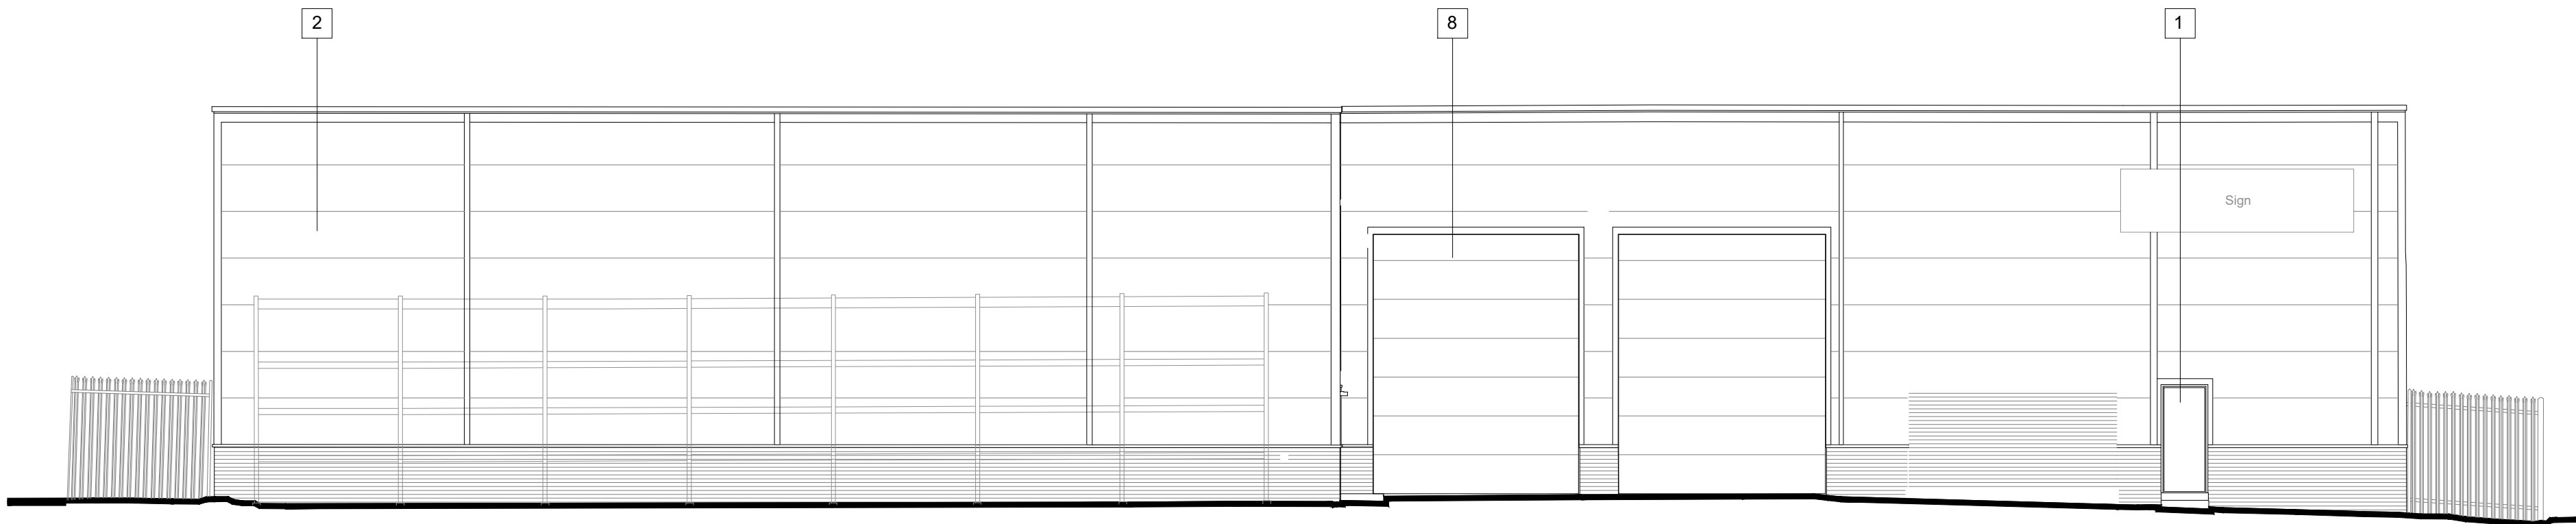

North-West Elevation

MATERIALS KEY

- 1 PERSONNEL DOOR
- 2 PROFILED COMPOSITE CLADDING, LIGHT GREY
- 3 BRICKWORK
- 4 DOUBLE PERSONNEL DOORS
- 5 WINDOW
- 6 EXISTING CANOPY
- 7 ENTRANCE DOORS
- 8 LOADING DOORS

Client:
ROYAL LONDON ASSET
MANAGEMENT



Project:
THE BIRCHES
UNIT 15 & 16

12 Warren Yard,
Warren Park,
Milton Keynes,
MK12 5NW
01908 305 246

info@prc-group.com
www.prc-group.com

Drawing Title:
UNIT 16
EXISTING ELEVATIONS

Scale @ A1: 1:100

Checked by: ME

Date: MAR 25

Job No: 11676

Stage: PL 105

Issue Status:
Construction ☐ Preliminary ☐
Information ☐ Approval ☐
Tender ☐

Architecture
Planning
Master Planning
Urban Design
Interiors
Landscape

Offices
Working
London
Milton Keynes
Warsaw

PRC Architecture & Planning

