


South-West Elevation

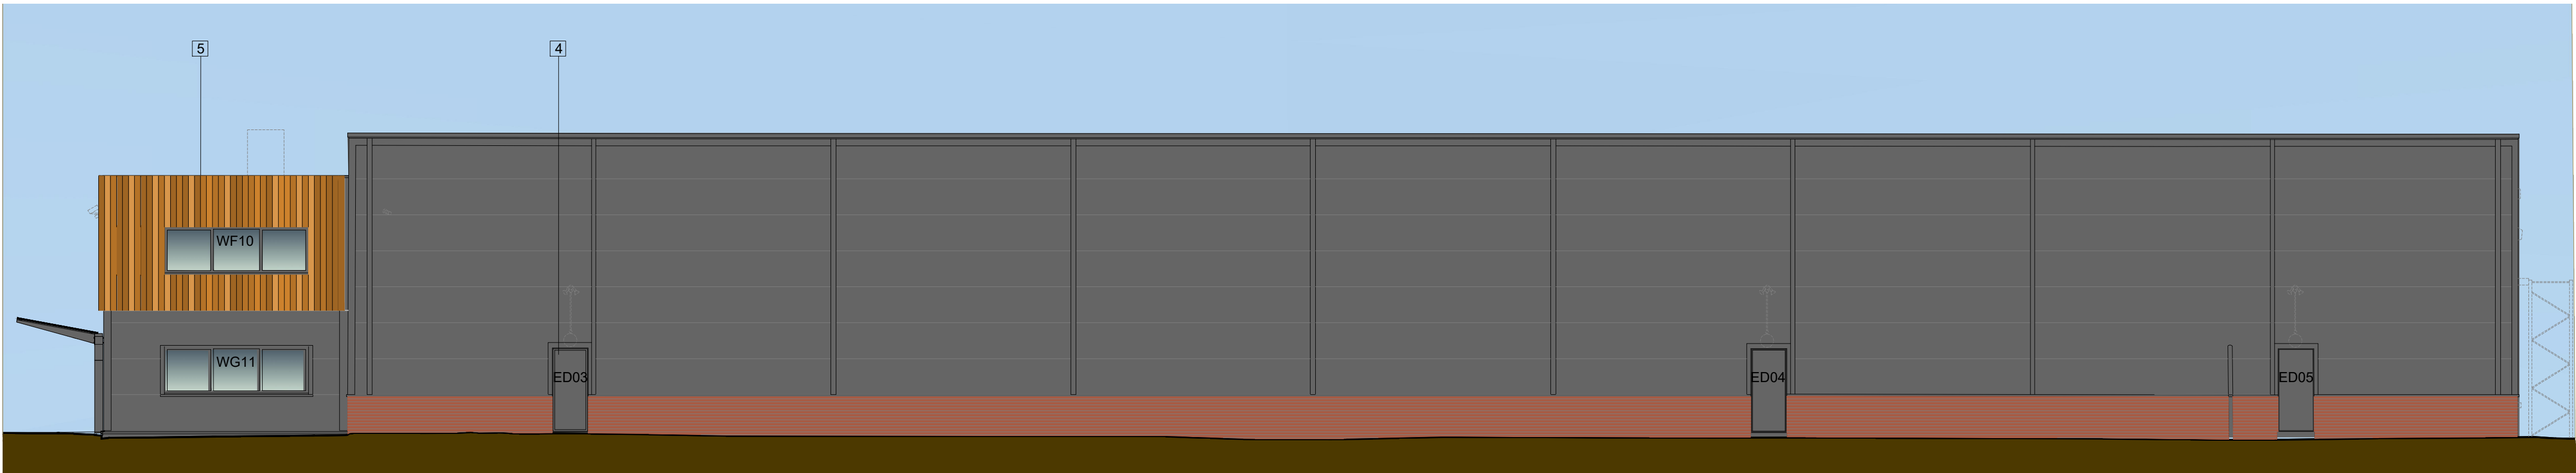


South-East Elevation



North-East Elevation



North-West Elevation

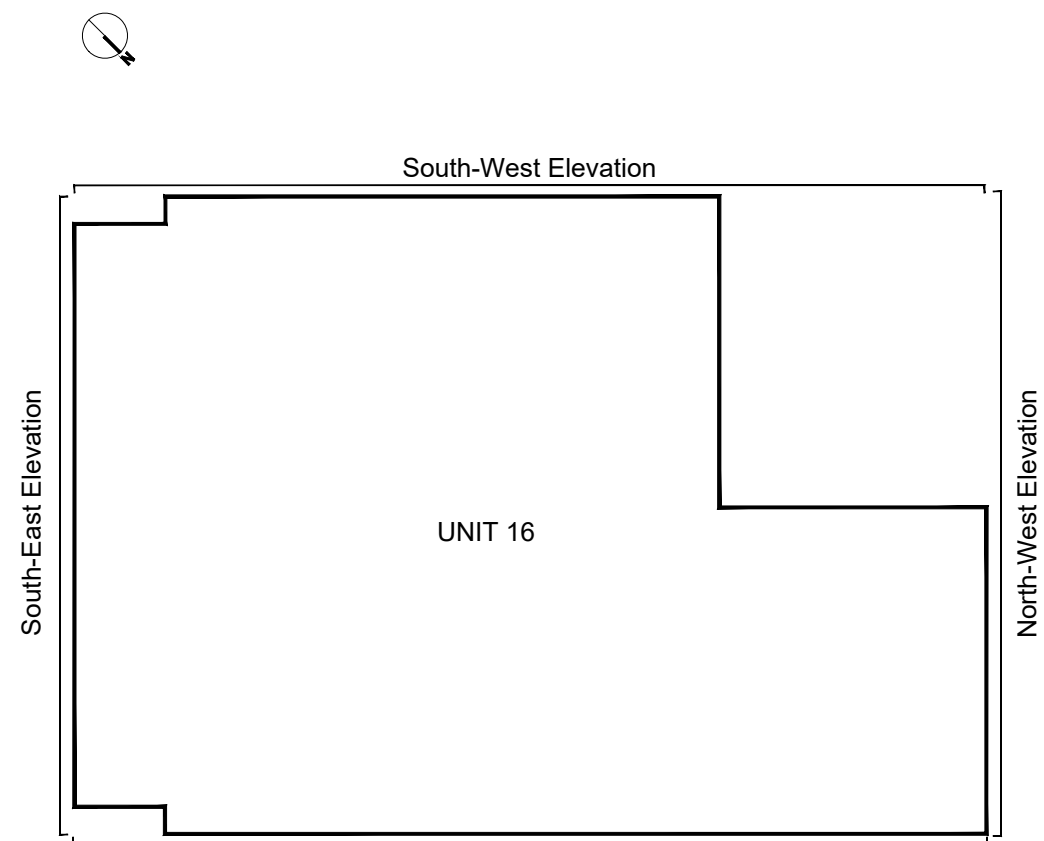

REFERENCE PLAN

Figured dimensions only are to be used. All dimensions to be checked onsite. Differences between drawings and between drawings and specification or bills of quantities to be reported to the PRC Group.

The copyright of the drawings and designs contained therein remains vested in the PRC Group.

Revisions: Drawn/Chkd: Date:

MATERIALS KEY

- 1 EXISTING CLADDING REPAINTED, ANTHRACITE GREY
- 2 EXISTING DOOR REPAINTED, ANTHRACITE GREY
- 3 VERTICAL TIMBER BOARDING, CEDAR
- 4 EXTERNAL DOORS REPAINTED, ANTHRACITE GREY
- 5 EXISTING ALUMINIUM WINDOW FRAMES, ANTHRACITE GREY
- 6 NEW GLAZED STEEL CANOPY, ANTHRACITE GREY
- 7 NEW ENTRANCE DOORS & SCREEN, ANTHRACITE GREY
- 8 LOADING DOORS REPAINTED, ANTHRACITE GREY

0 1 2 3 4 5 10m
Scale 1:100

Client:
ROYAL LONDON ASSET
MANAGEMENT



Project:
THE BIRCHES
UNIT 15 & 16

12 Warren Yard,
Warren Park,
Milton Keynes,
MK12 5NW
01908 305 246

info@prc-group.com
www.prc-group.com

Drawing Title:
UNIT 16
PROPOSED ELEVATIONS

Scale @ A1: 1:100
Checked by: ME
Date: MAR 25

Job No: 11676
Stage: PL 106
Drawing No: Rev:

Issue Status:
Construction ☐ Preliminary ☐
Information ☐ Approval ☐
Tender ☐

Architecture
Planning
Master Planning
Urban Design
Interiors
Landscape

Offices
Woking
London
Milton Keynes
Warsaw

PRC Architecture & Planning