


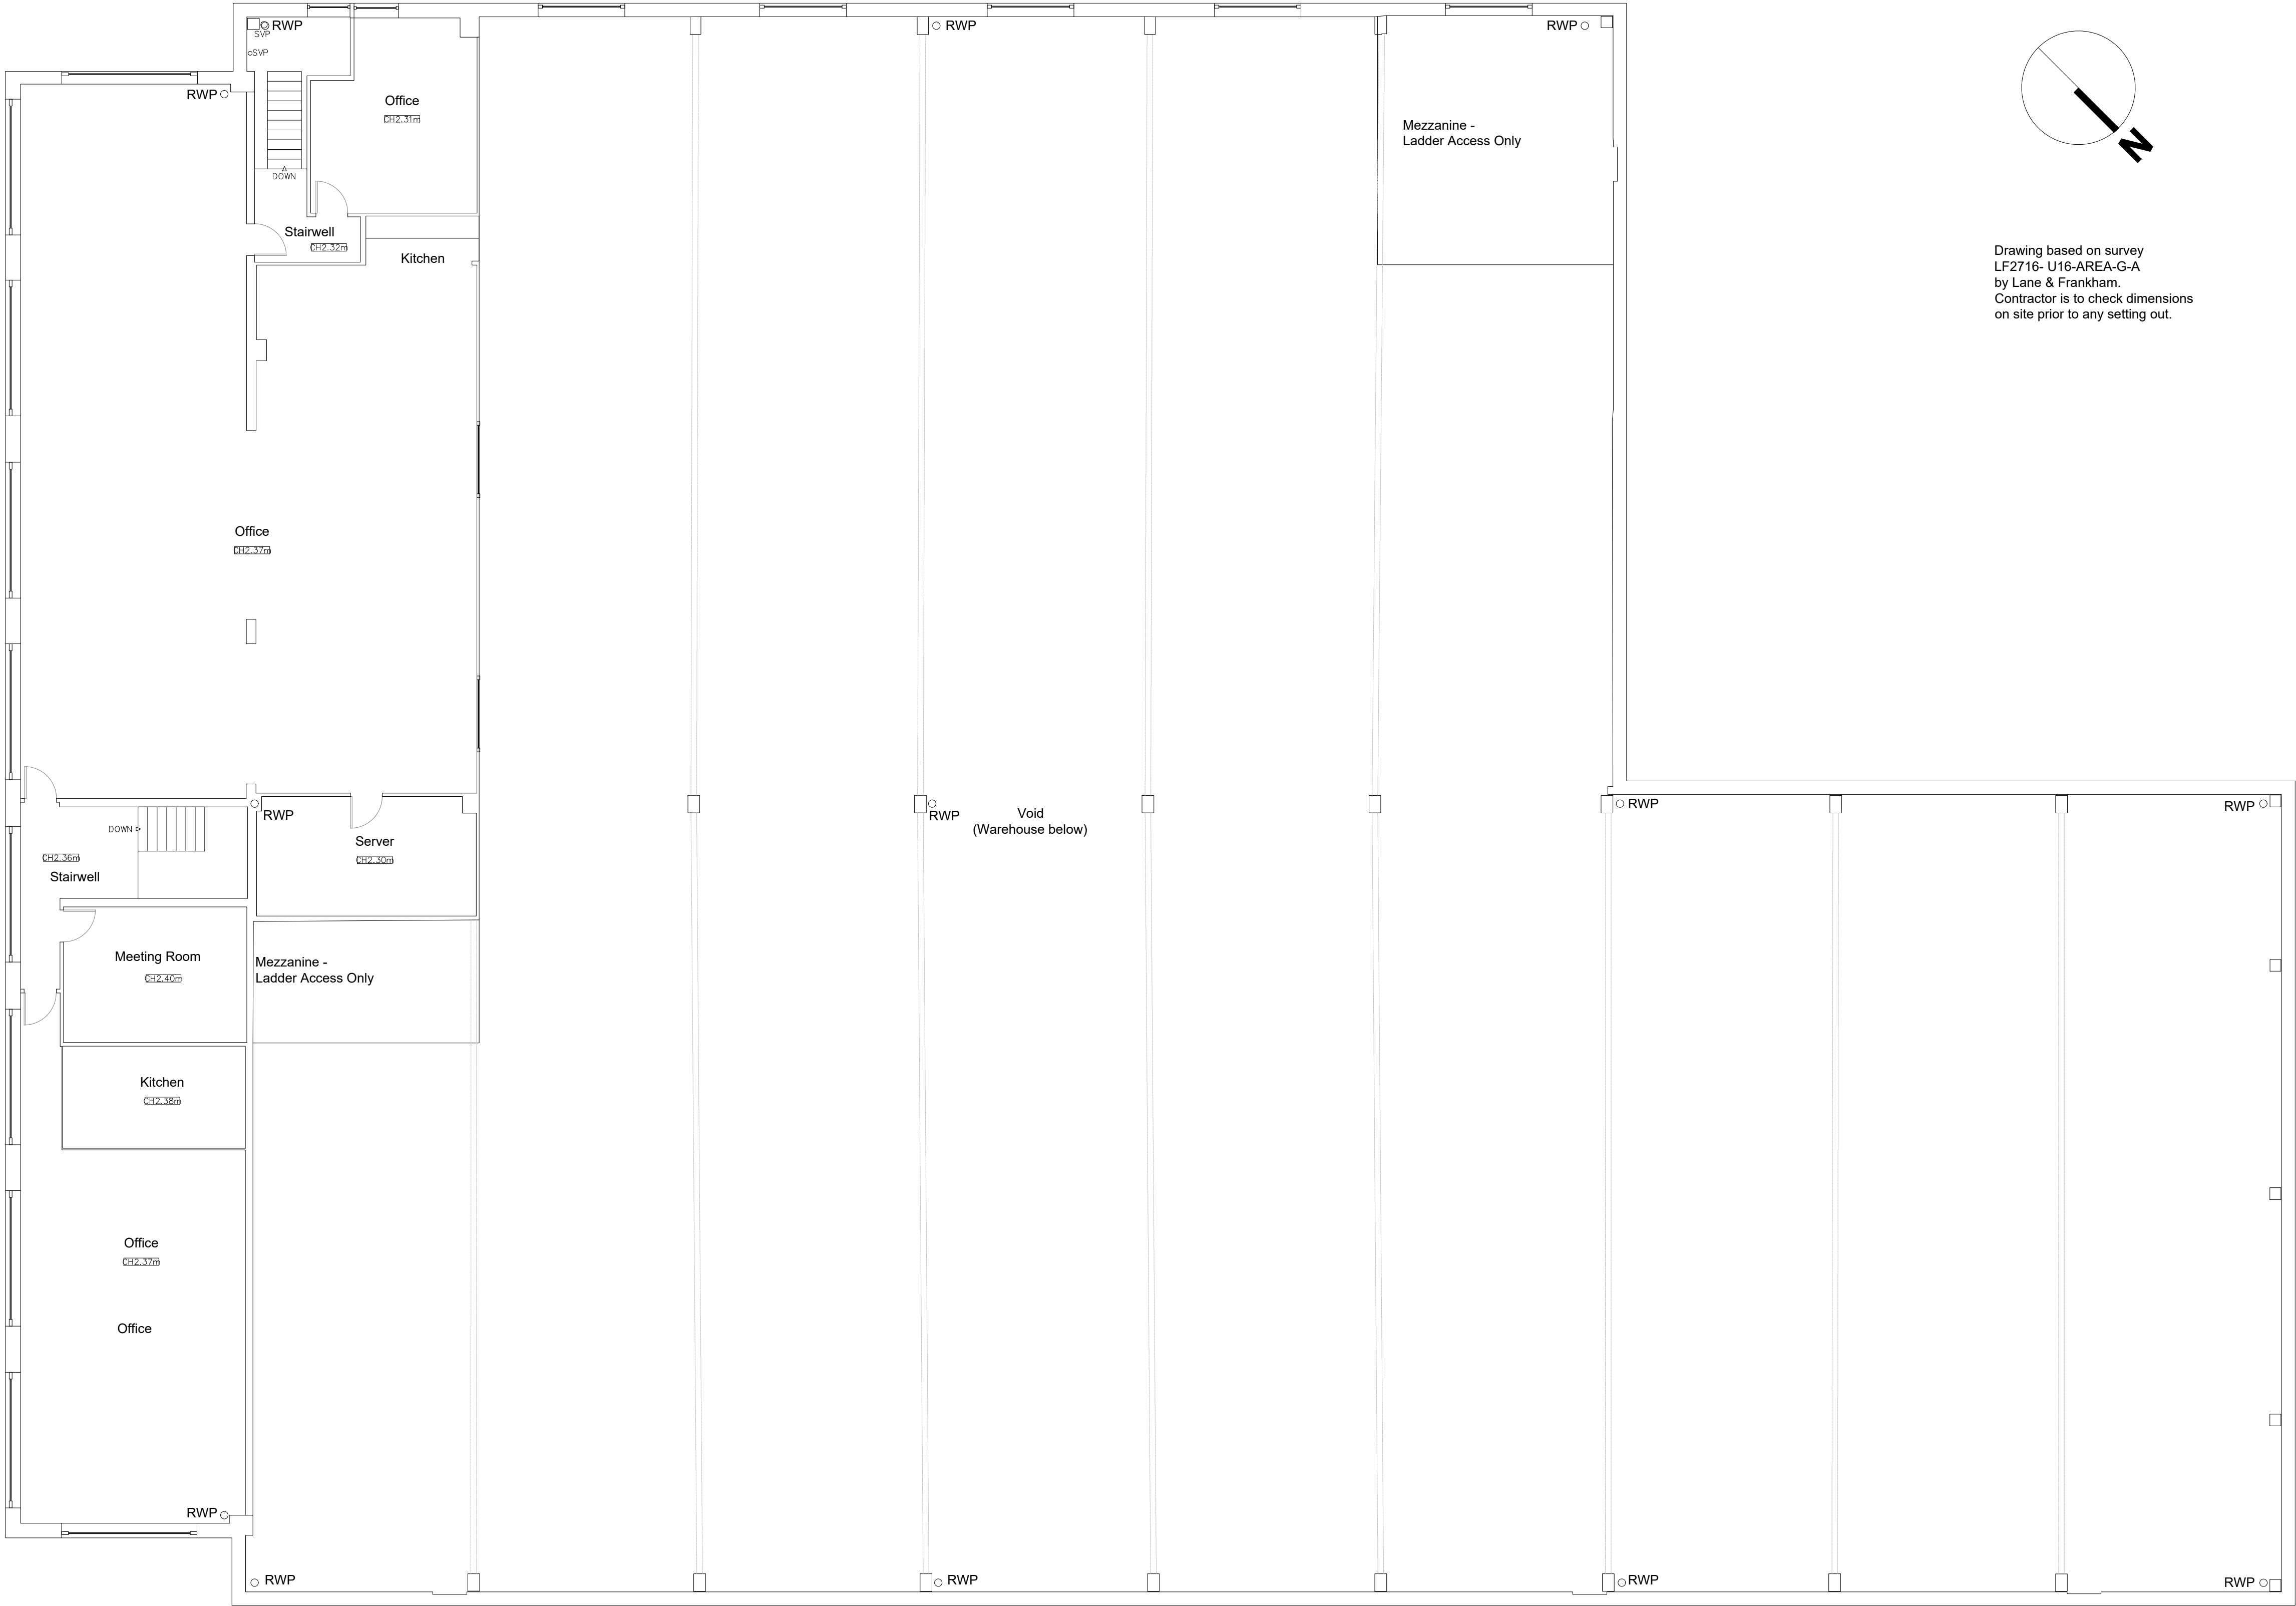

EXISTING FIRST FLOOR PLAN

Client:
ROYAL LONDON ASSET
MANAGEMENT



Project:
THE BIRCHES
UNITS 15 & 16

12 Warren Yard,
Warren Park,
Milton Keynes,
MK12 5NW
01908 305 246

info@prc-group.com
www.prc-group.com

Drawing Title:
UNIT 16
EXISTING FIRST FLOOR PLAN

Scale @ A1: 1:100
Checked by: ME
Date: MAR 25

Job No: 11676
Stage: PL
Drawing No: 110
Rev:

Issue Status:
Construction ☐ Preliminary ☐
Information ☐ Approval ☒
Tender ☐

Offices
Working
London
Milton Keynes
Warsaw