


Drawing based on survey LF2716- U16-AREA-G-A by Lane & Frankham.
Contractor is to check dimensions on site prior to any setting out.

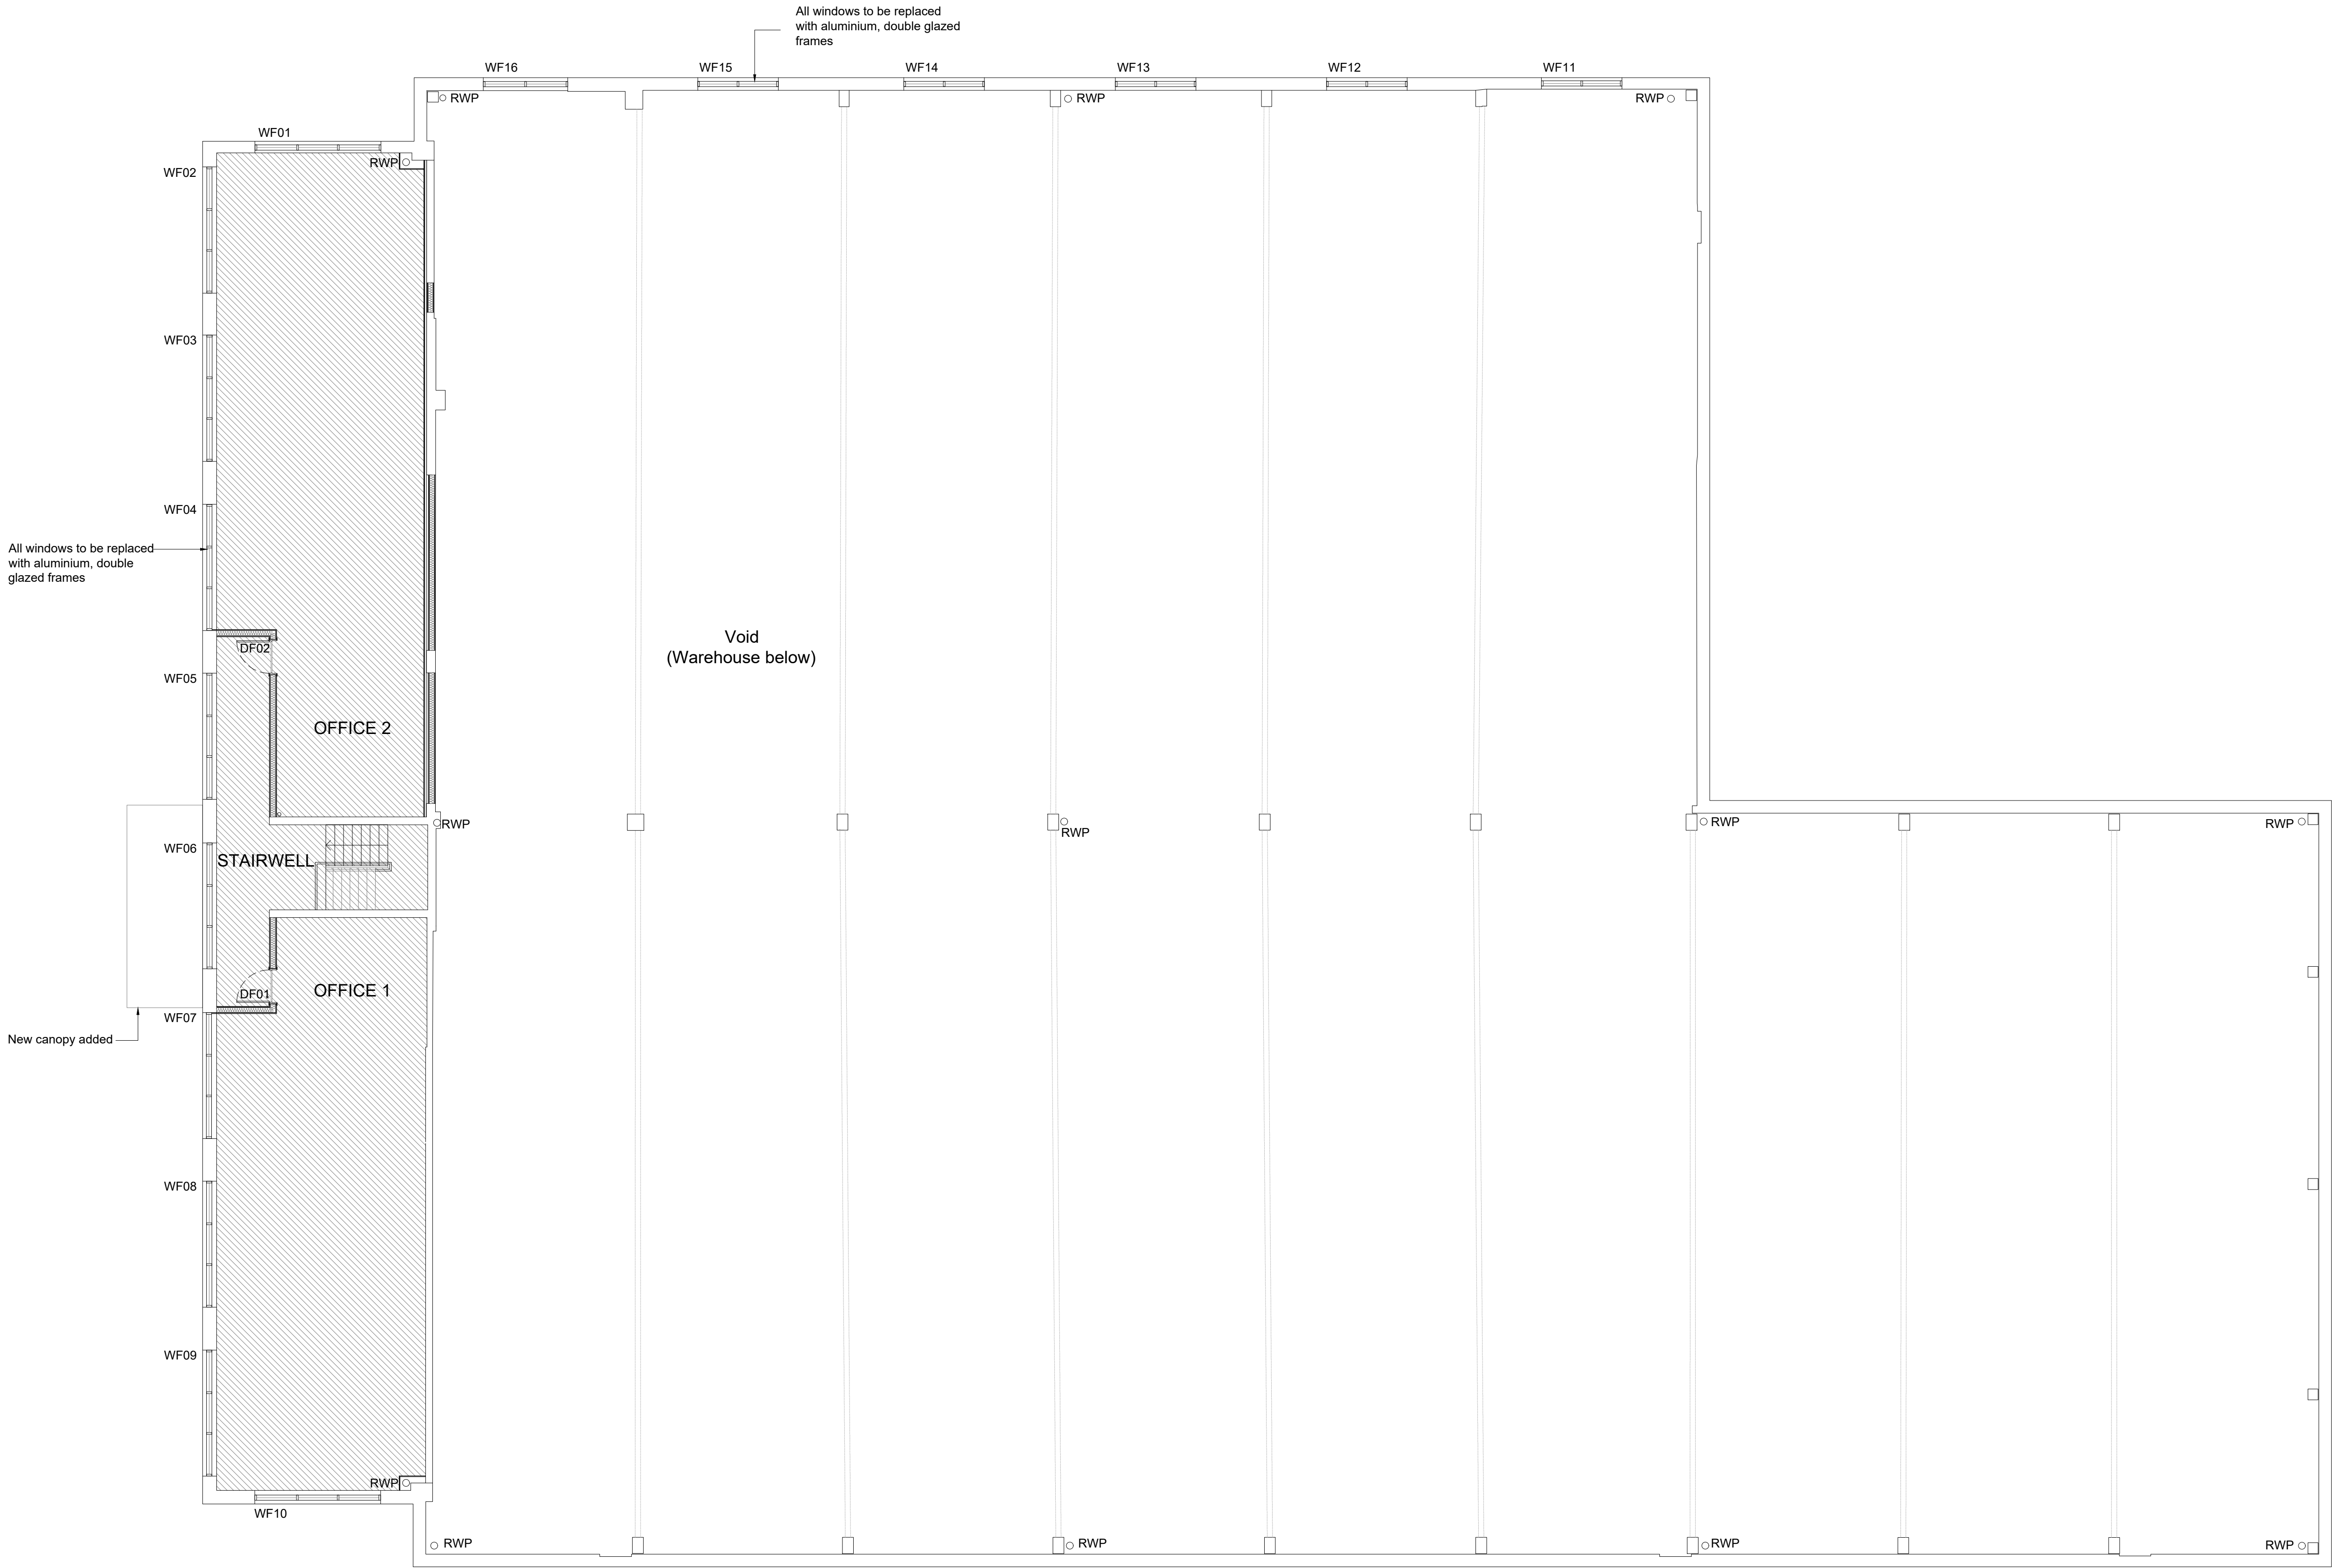

Key:

- RWP New insulated rainwater pipes shown indicatively, location to match existing
- ▨ Extents of new carpet floor

PROPOSED FIRST FLOOR PLAN

Client:
ROYAL LONDON ASSET
MANAGEMENT

Project:
THE BIRCHES
UNITS 15 & 16

Drawing Title:
UNIT 16
FIRST FLOOR GA PLAN

Scale @ A1: 1:100
Checked by: ME
Date: MAR 25

Job No: 11676
Stage: PL 112

Issue Status:
Construction ☐ Preliminary ☐
Information ☐ Approval ☒
Tender ☐

PRC

12 Warren Yard,
Warren Park,
Milton Keynes,
MK12 5NW
01908 305 246
info@prc-group.com
www.prc-group.com

Architecture
Planning
Master Planning
Urban Design
Interiors
Landscape

Offices
Woking
London
Milton Keynes
Warsaw

PRC Architecture & Planning