
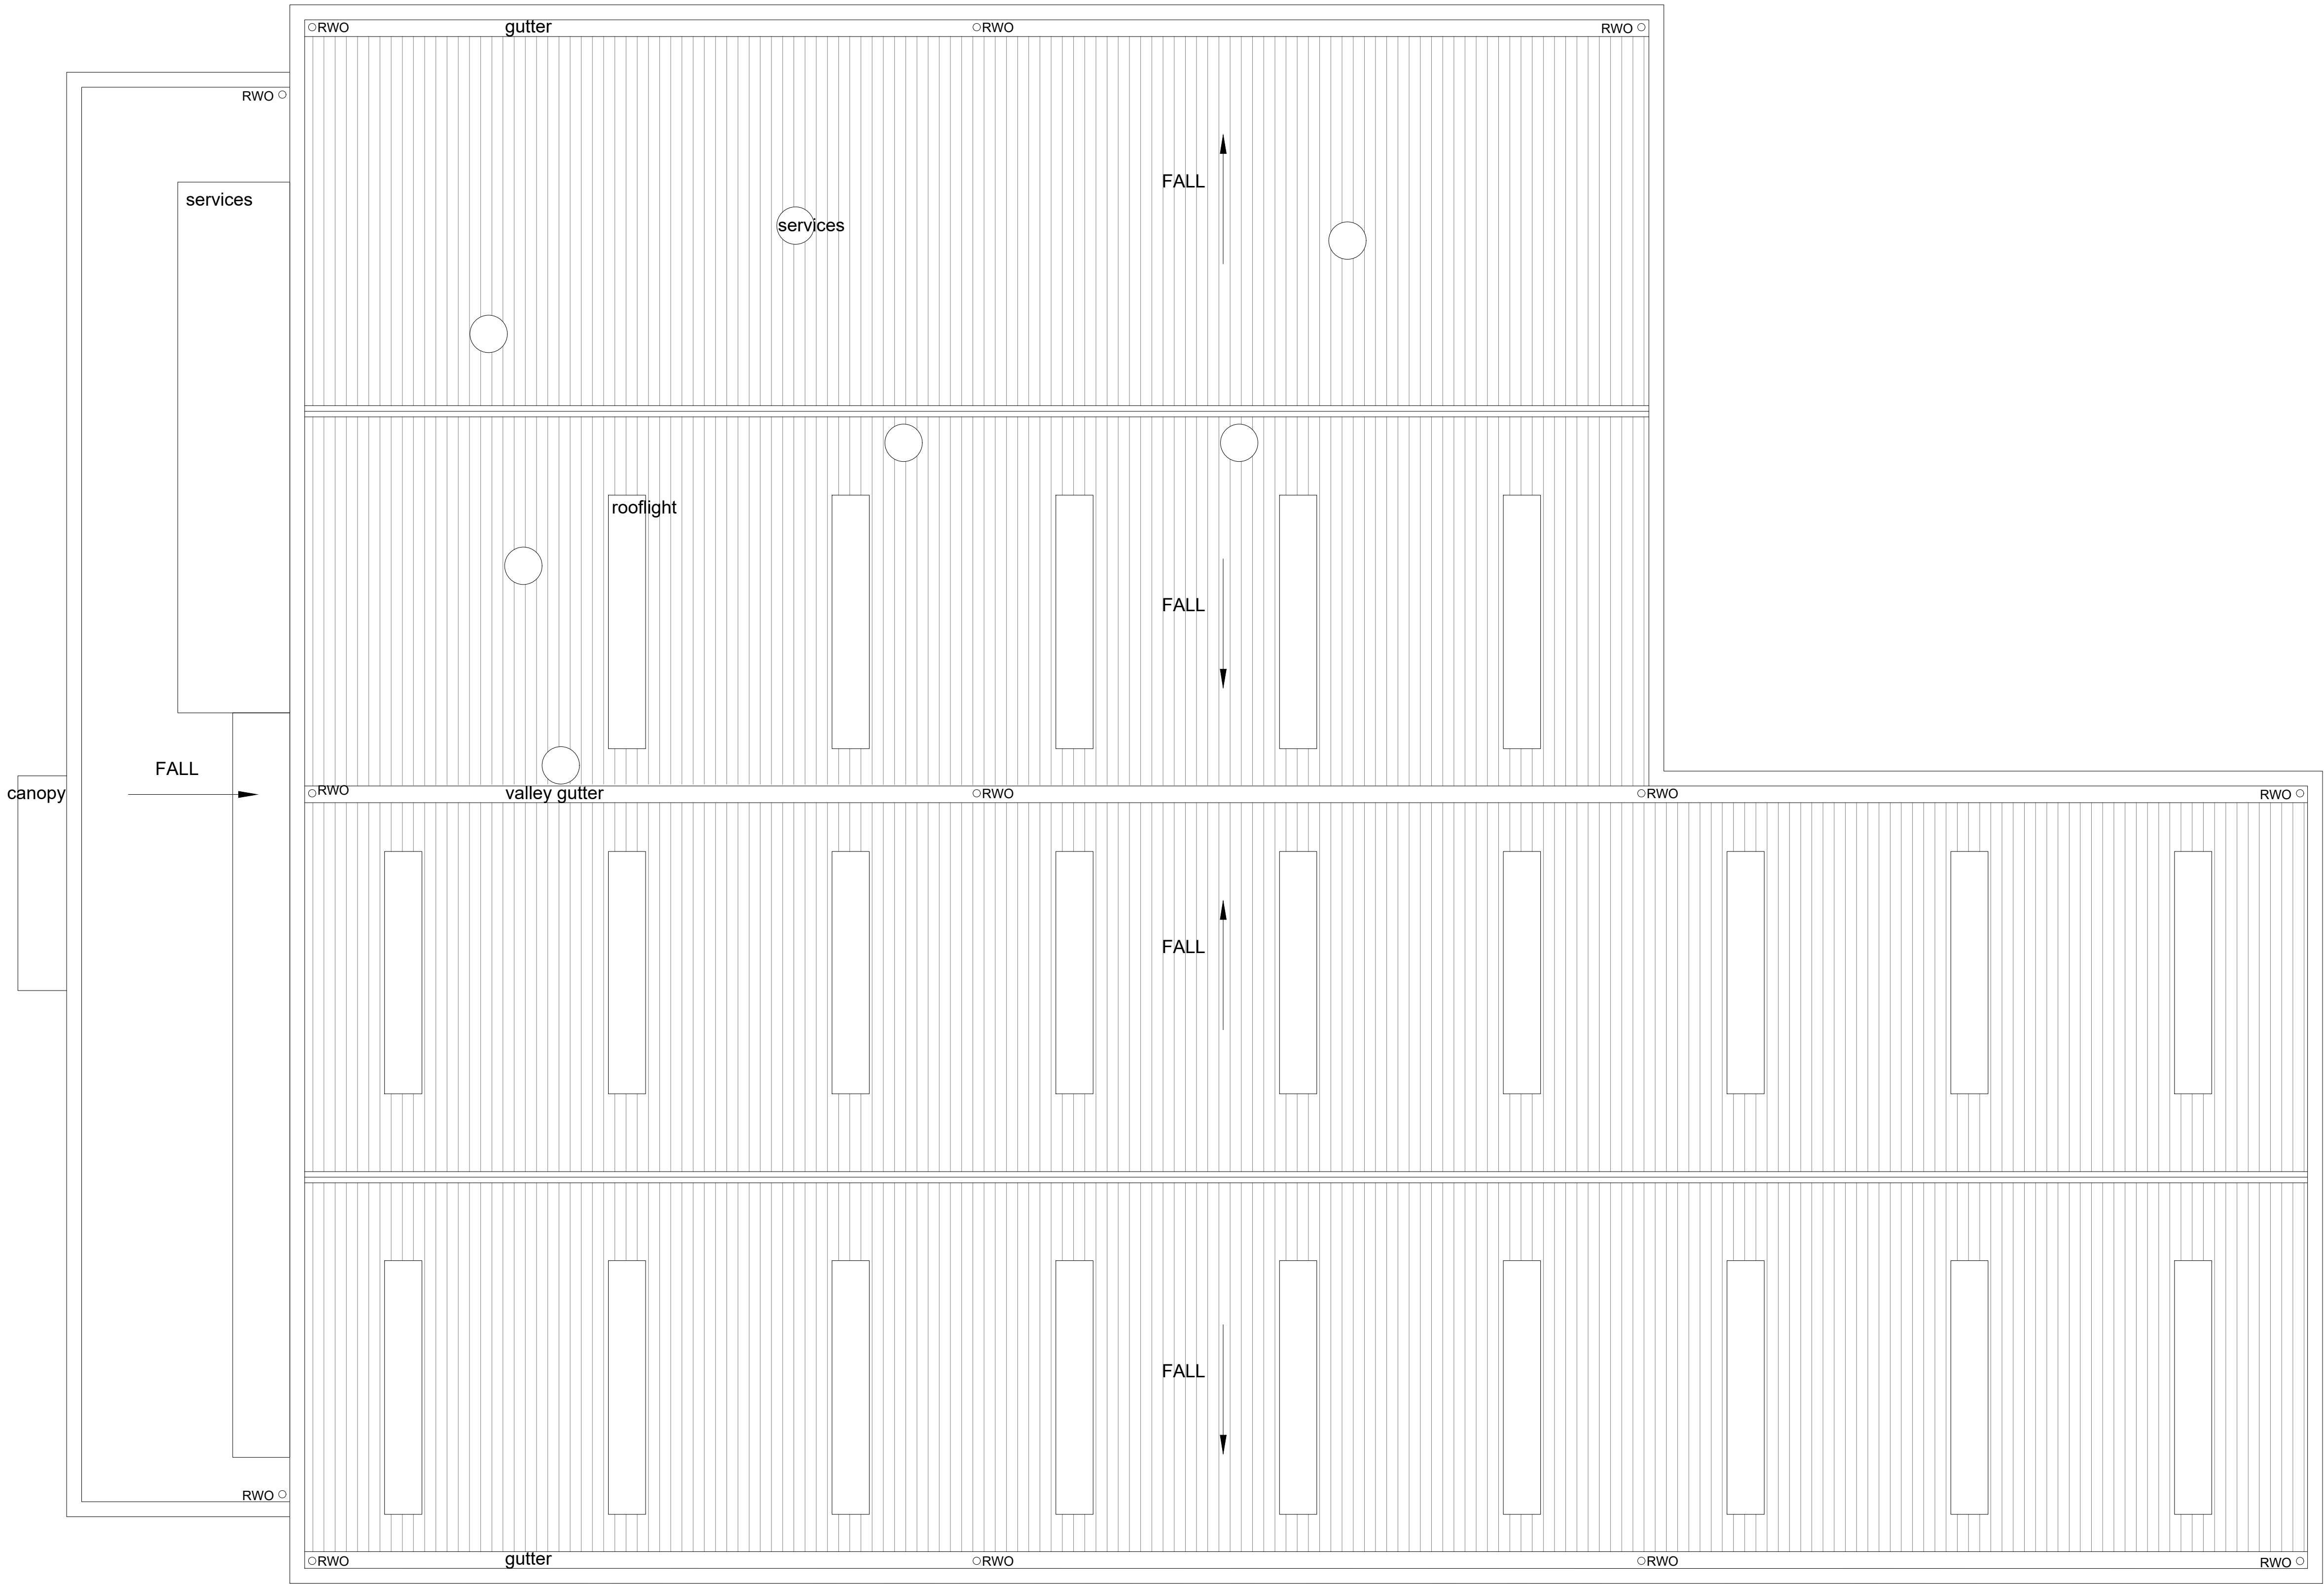


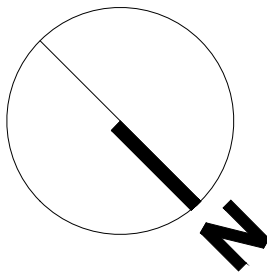

EXISTING ROOF PLAN

Client:

ROYAL LONDON ASSET
MANAGEMENT

Project:

THE BIRCHES
UNITS 15 & 16

Drawing Title:

UNIT 16
EXISTING ROOF PLAN

Scale @ A1:

1:100

Checked by:

ME

Date:

MAR 25

Job No:

11676

Stage:

PL

Drawing No:

115

Rev:

Issue Status:

Construction ☐ Preliminary ☐
Information ☐ Approval ☒
Tender ☐

Offices

Working
London
Milton Keynes
Warsaw

Architecture

Planning
Master Planning
Urban Design
Interiors
Landscape

PRC Architecture & Planning

12 Warren Yard,
Warren Park,
Milton Keynes,
MK12 5NW
01908 305 246
info@prc-group.com
www.prc-group.com

PRC