


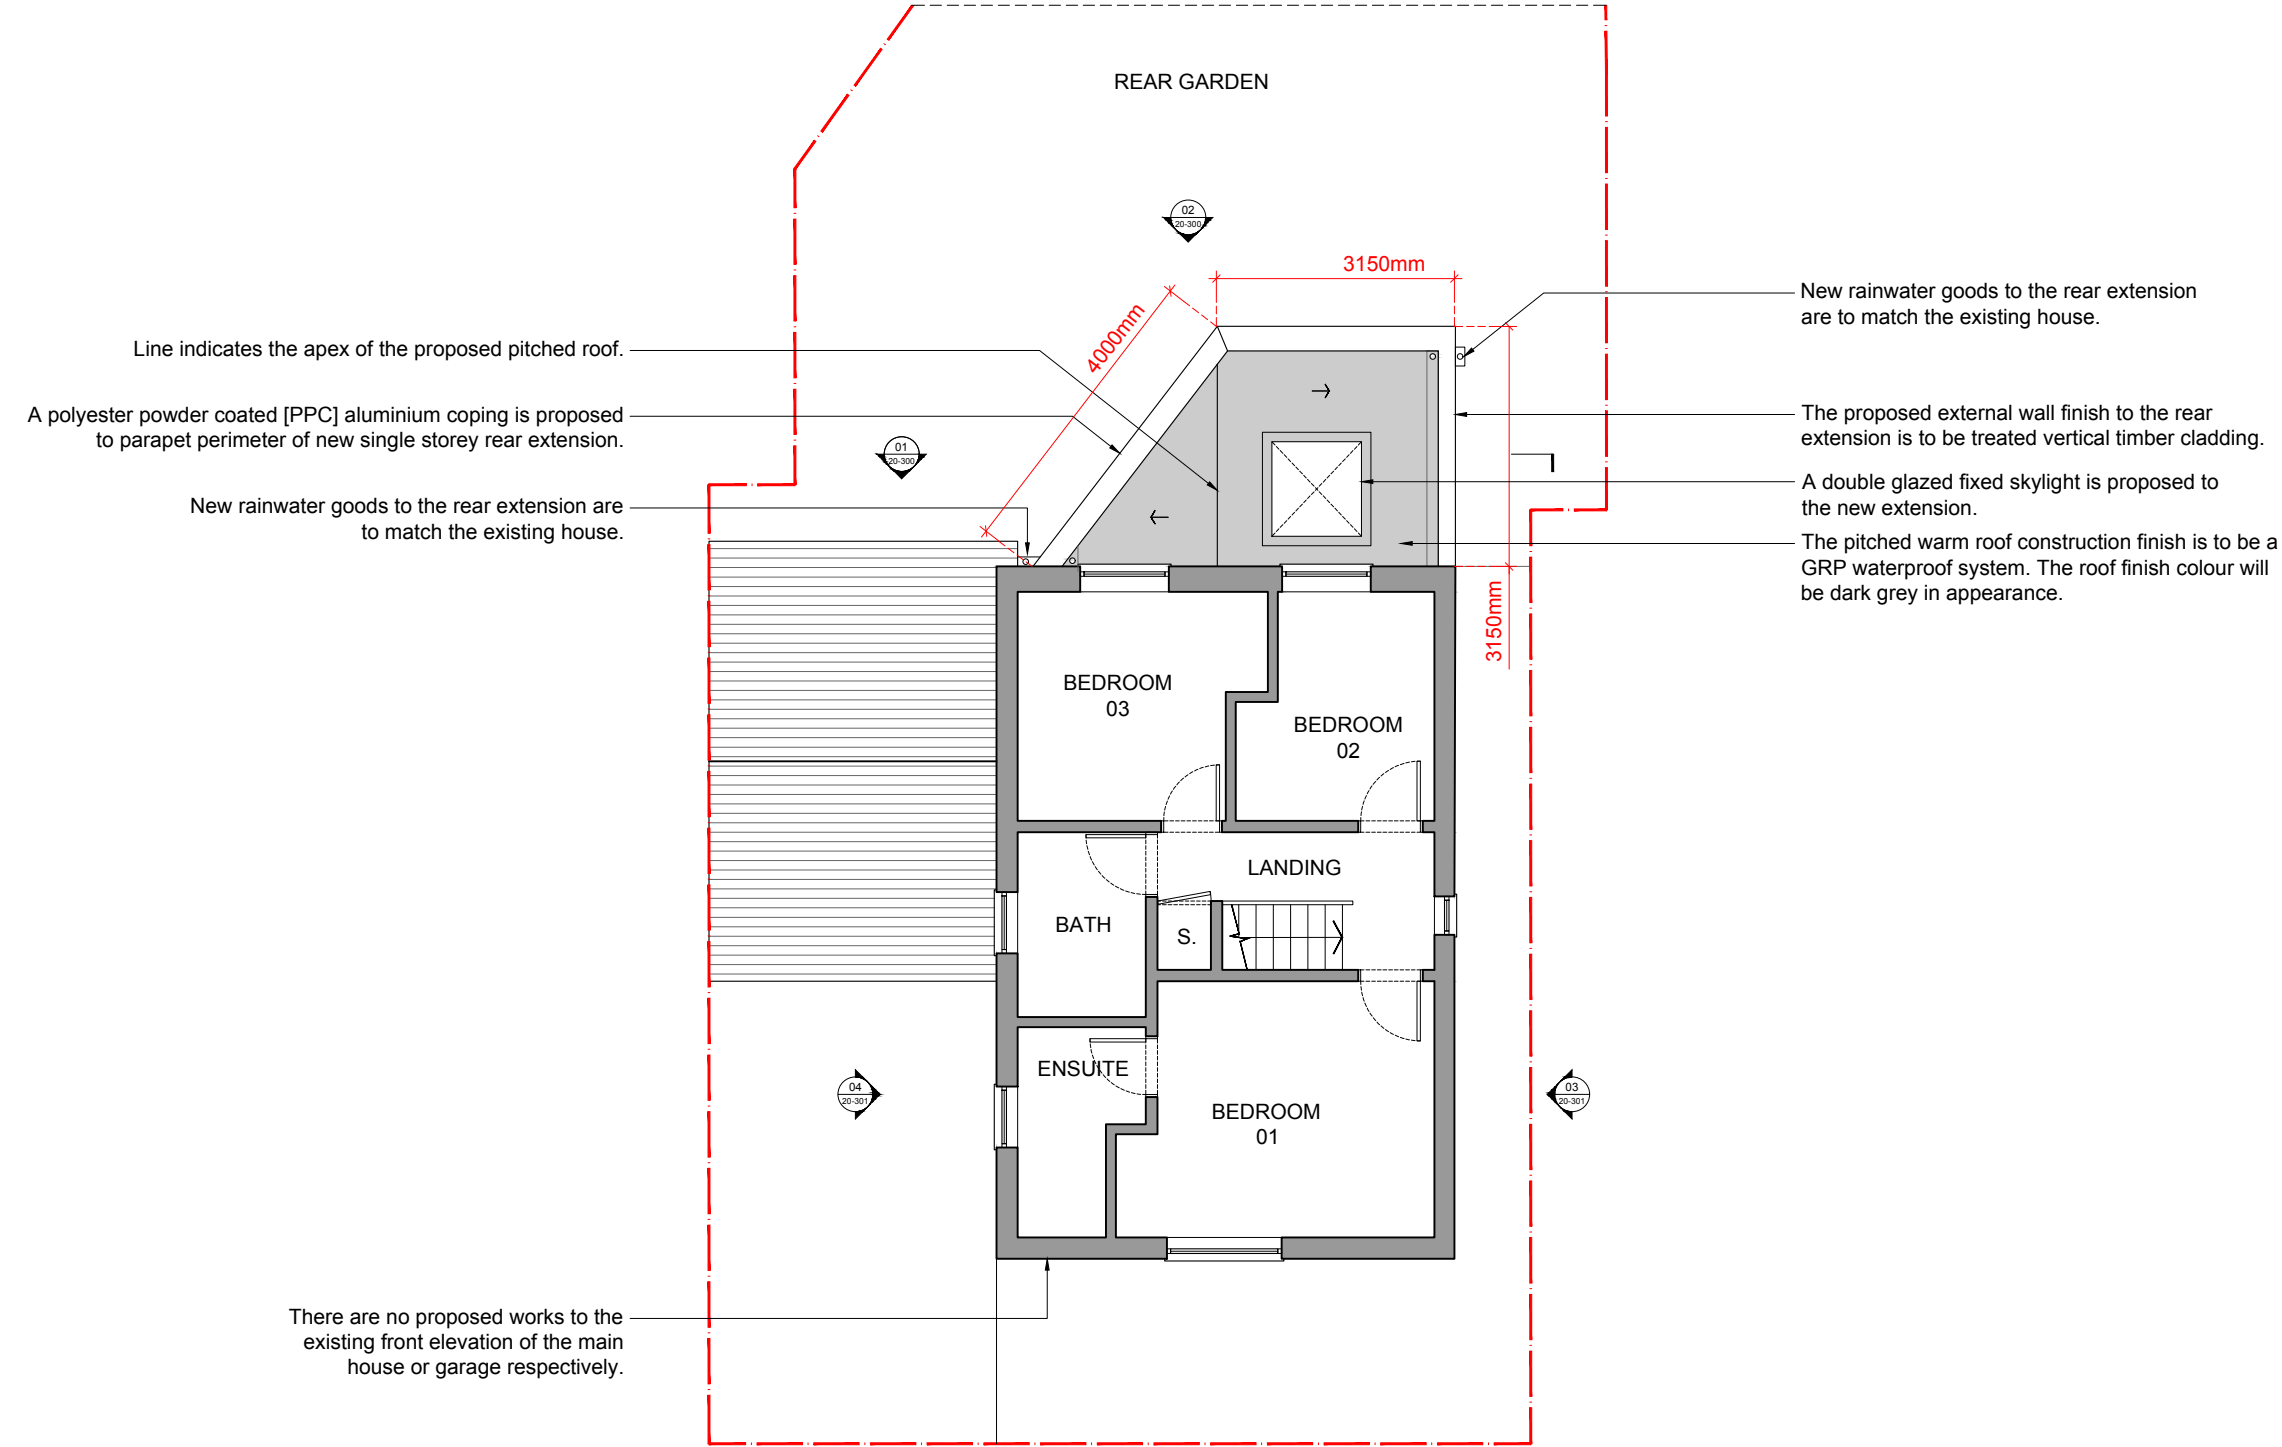

Proposed First Floor / Roof Plan

Scale: 1:100 [A3]

Drawing Key:

Existing Structure	
Proposed Structure	


C	26/04/25	Issued for PLANNING
B	14/01/25	Issued for CONTRACTOR COSTING
A	06/01/25	Issued for CLIENT REVIEW
/	29/11/24	Issued for CLIENT APPROVAL
Rev	Date	Description



PLANNING

Project	Project Reference
31 Overton Shaw	22005
Client	
Private	
Date	Scale
November 2024	1:100 @ A3

Drawn	Checked	Approved	Rev
NR	NR	NR	C
Title			
Proposed First Floor / Roof Plan			
Drawing Number			
22005-20-101			

 

This drawing is copyright of Rose Chapman Architects.
Do not scale from this drawing. All dimensions and levels to be checked on site by the contractor and such dimensions to be his responsibility. Report all drawing errors, omissions and discrepancies to the architect.

DISCLAIMER
This document may be issued in an editable digital CAD format to enable others to use it as background information to make alterations and/or additions. In that instance the file will be accompanied by a PDF version as a record of the original file. It is for those parties making such alterations and/or additions to ensure that they make use of current background information. Rose Chapman Architects accepts no liability for either: any such alterations and/or additions to the background information by others; or any other changes made by others to the architectural content of the background information itself.