


The pitched warm roof construction finish is to be a GRP waterproof system. The roof finish colour will be dark grey in appearance.

A polyester powder coated [PPC] aluminium coping is proposed to parapet perimeter of new single storey rear extension.

The proposed single storey rear extension is to house an open plan kitchen and dining arrangement with improved access and outlook to the rear garden.

The proposed external wall finish to the rear extension is to be treated vertical timber cladding.

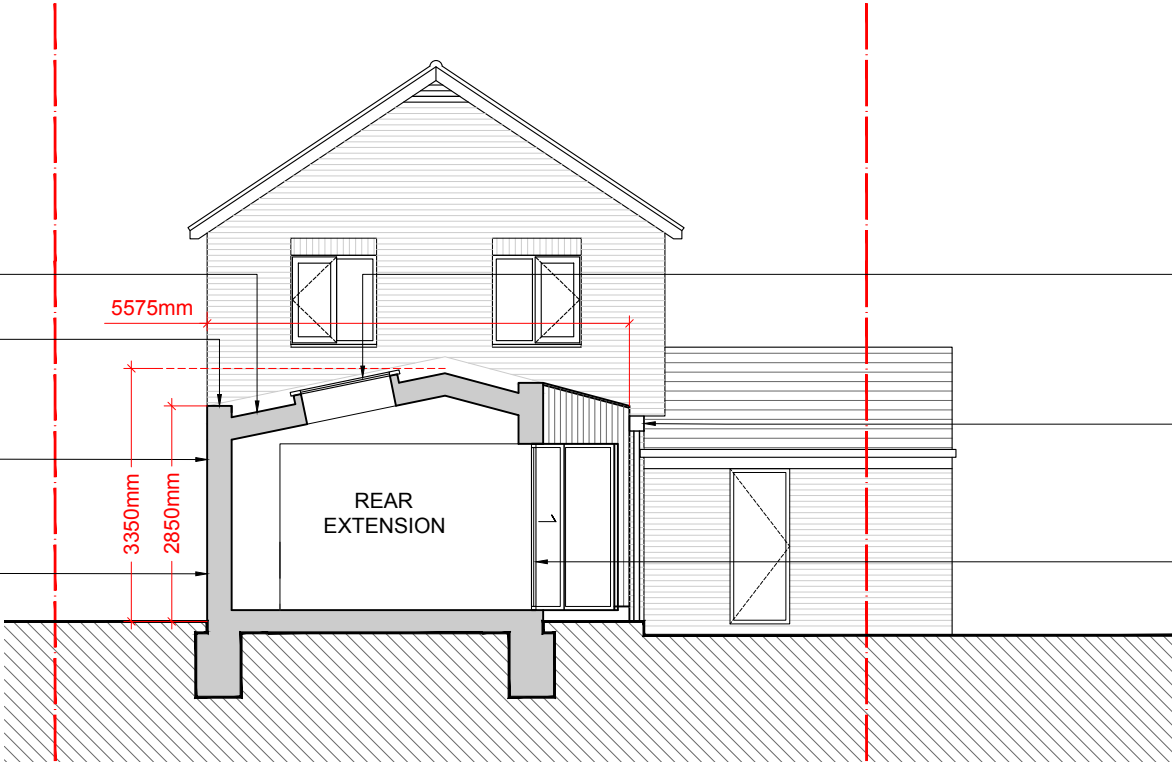

A double glazed fixed skylight is proposed to the new extension.

New rainwater goods to the rear extension are to match the existing house.

A double glazed metal framed door set is proposed to the tapered elevation of the rear extension.

01 Proposed Section AA

Scale: 1:100 [A3]

The pitched warm roof construction finish is to be a GRP waterproof system. The roof finish colour will be dark grey in appearance.

A polyester powder coated [PPC] aluminium coping is proposed to parapet perimeter of new single storey rear extension.

A double glazed metal framed casement window set is proposed to the rear elevation.

The proposed external wall finish to the rear extension is to be treated vertical timber cladding.



New rainwater goods to the rear extension are to match the existing house.

A double glazed metal framed door set is proposed to the tapered elevation of the rear extension.

02 Proposed Rear Elevation

Scale: 1:100 [A3]

Drawing Key:

Existing Structure	Proposed Structure
--------------------	--------------------


C	26/04/25	Issued for PLANNING
B	14/01/25	Issued for CONTRACTOR COSTING
A	06/01/25	Issued for CLIENT REVIEW
/	29/11/24	Issued for CLIENT APPROVAL
Rev	Date	Description

ROSE
CHAPMAN
ARCHITECTS

PLANNING

Project	31 Overton Shaw	Project Reference	22005
Client	Private		
Date	November 2024	Scale	1:100 @ A3

Drawn	Checked	Approved	Rev
NR	NR	NR	C
Title			
Proposed Section AA & Proposed Rear Extension			
Drawing Number			
22005-20-300			

 

This drawing is copyright of Rose Chapman Architects. Do not scale from this drawing. All dimensions and levels to be checked on site by the contractor and such dimensions to be his responsibility. Report all drawing errors, omissions and discrepancies to the architect.

DISCLAIMER

This document may be issued in an editable digital CAD format to enable others to use it as background information to make alterations and/or additions. In that instance the file will be accompanied by a PDF version as a record of the original file. It is for those parties making such alterations and/or additions to ensure that they make use of current background information. Rose Chapman Architects accepts no liability for either: any such alterations and/or additions to the background information by others; or any other changes made by others to the architectural content of the background information itself.