




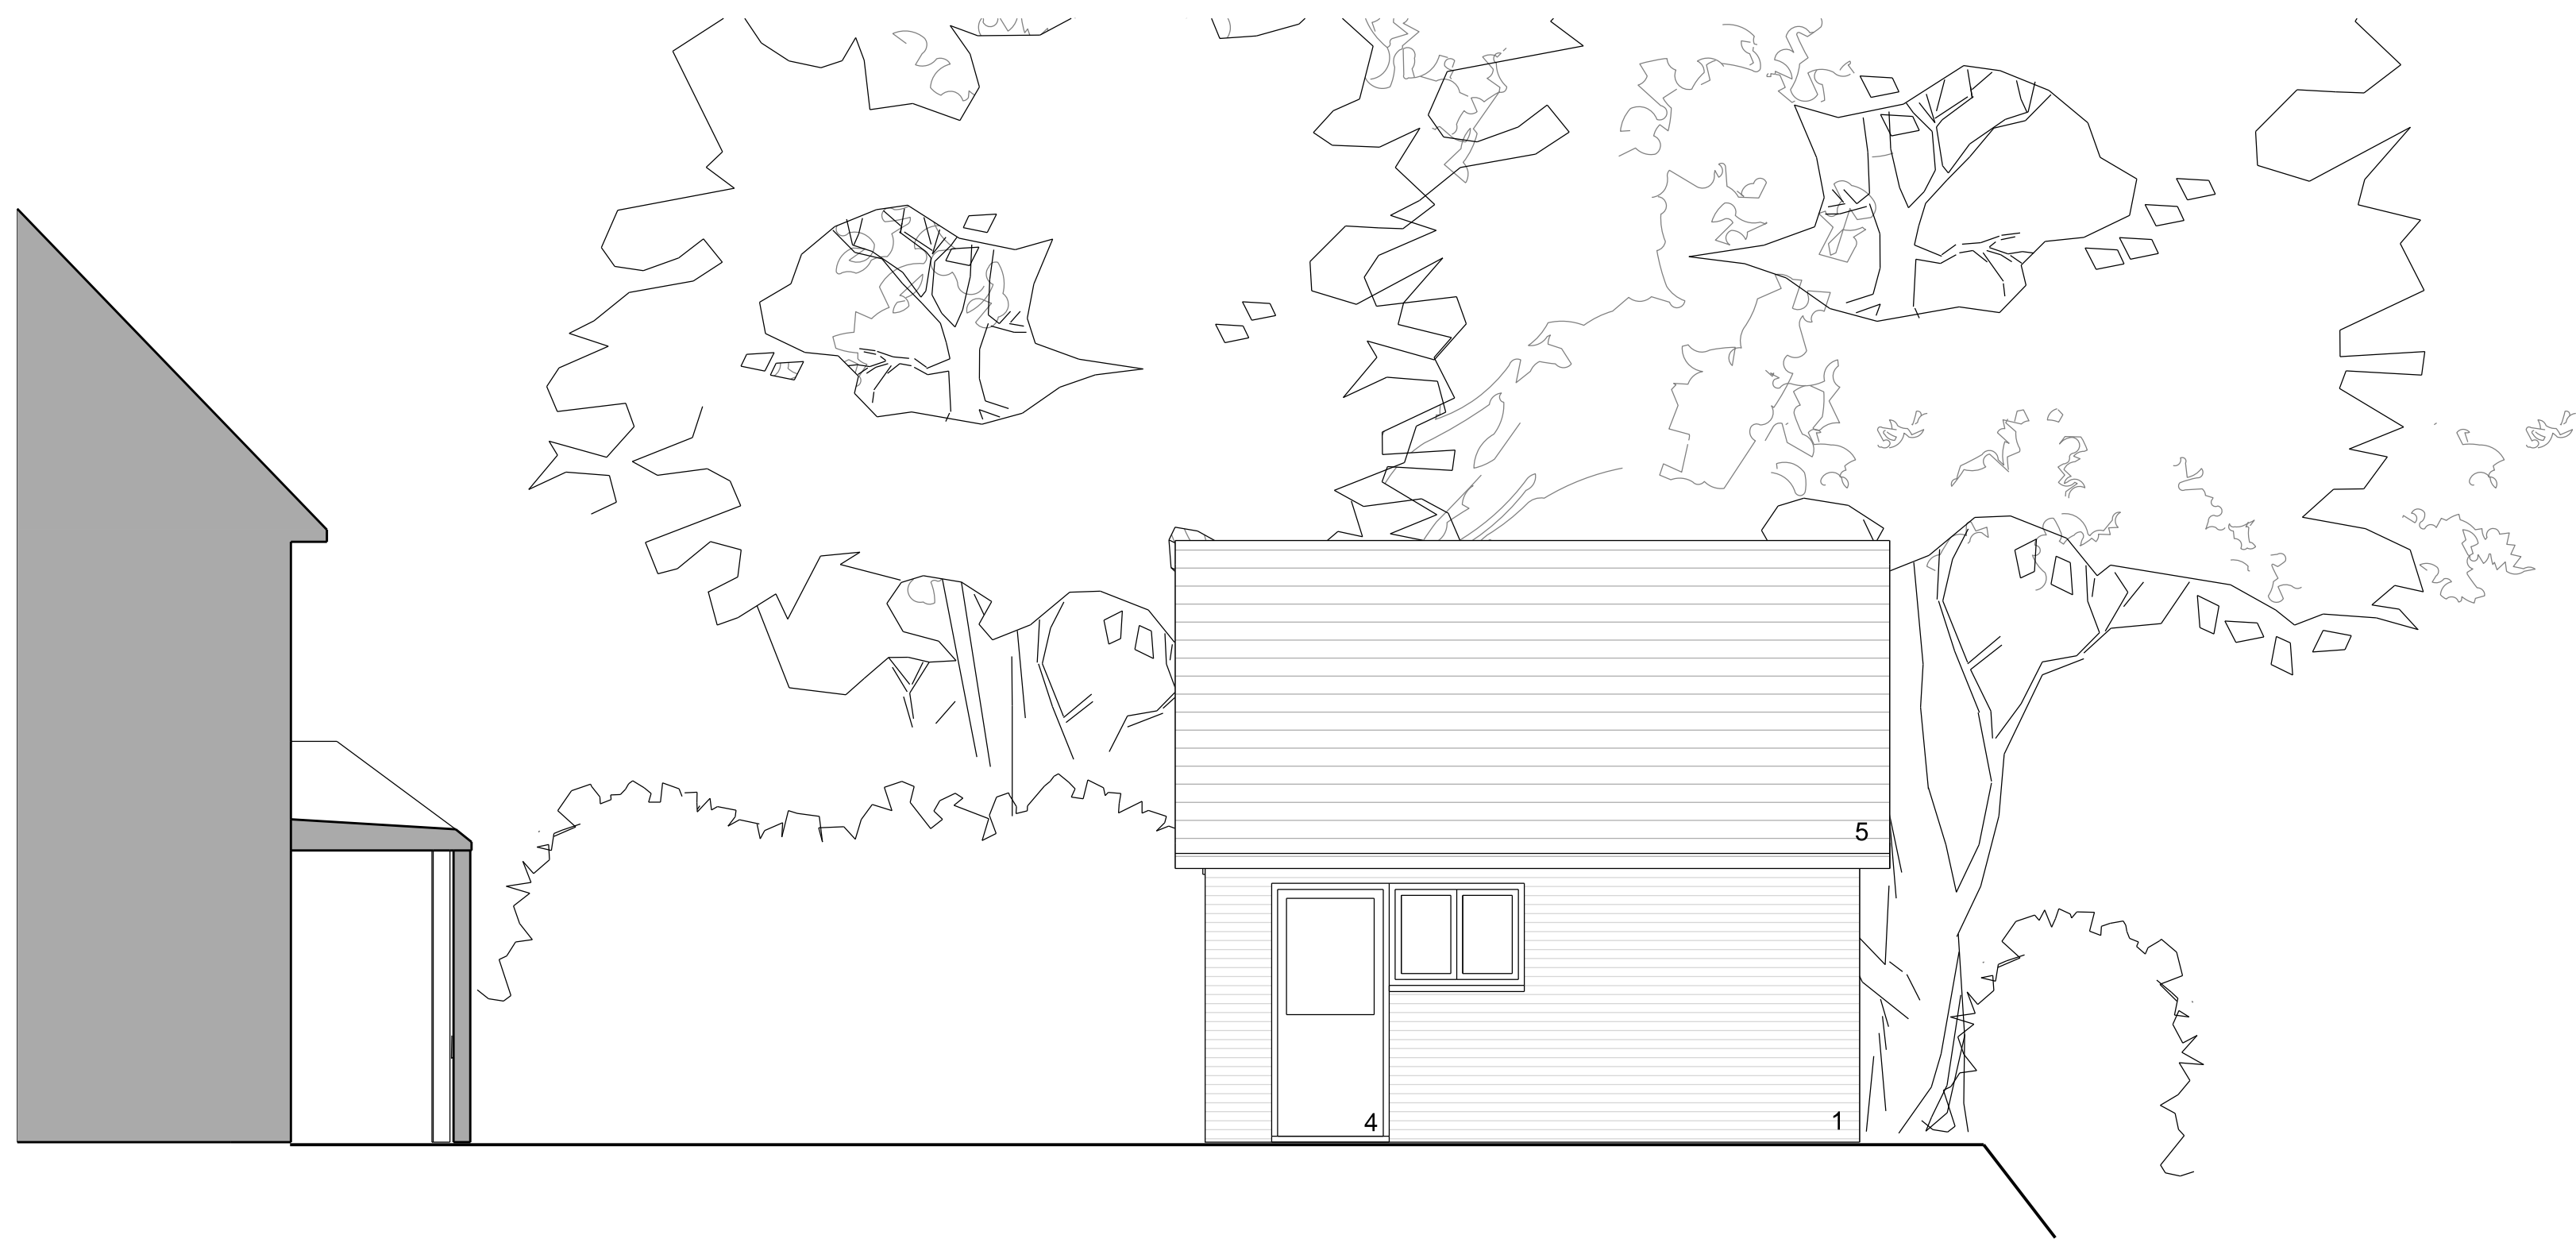


PRINCIPAL ELEVATION

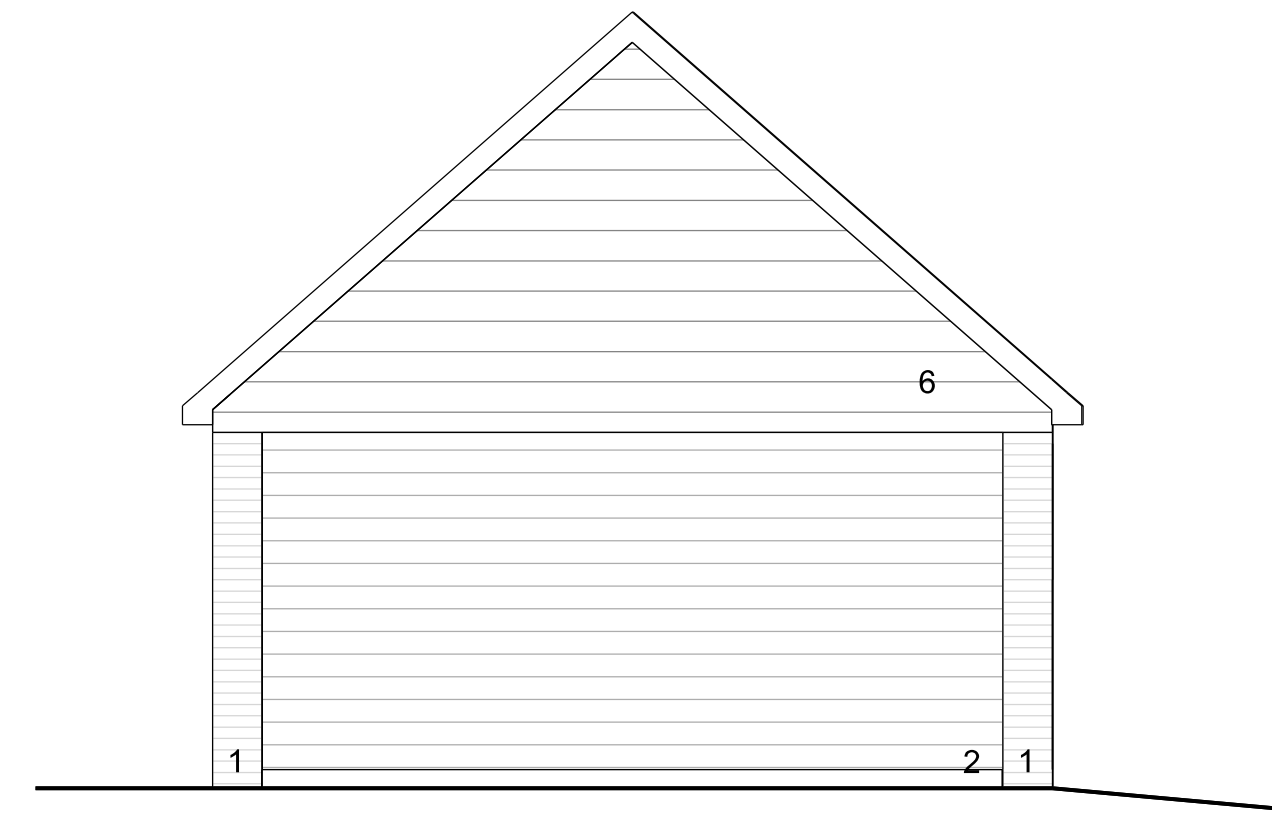

PRINCIPAL ELEVATION

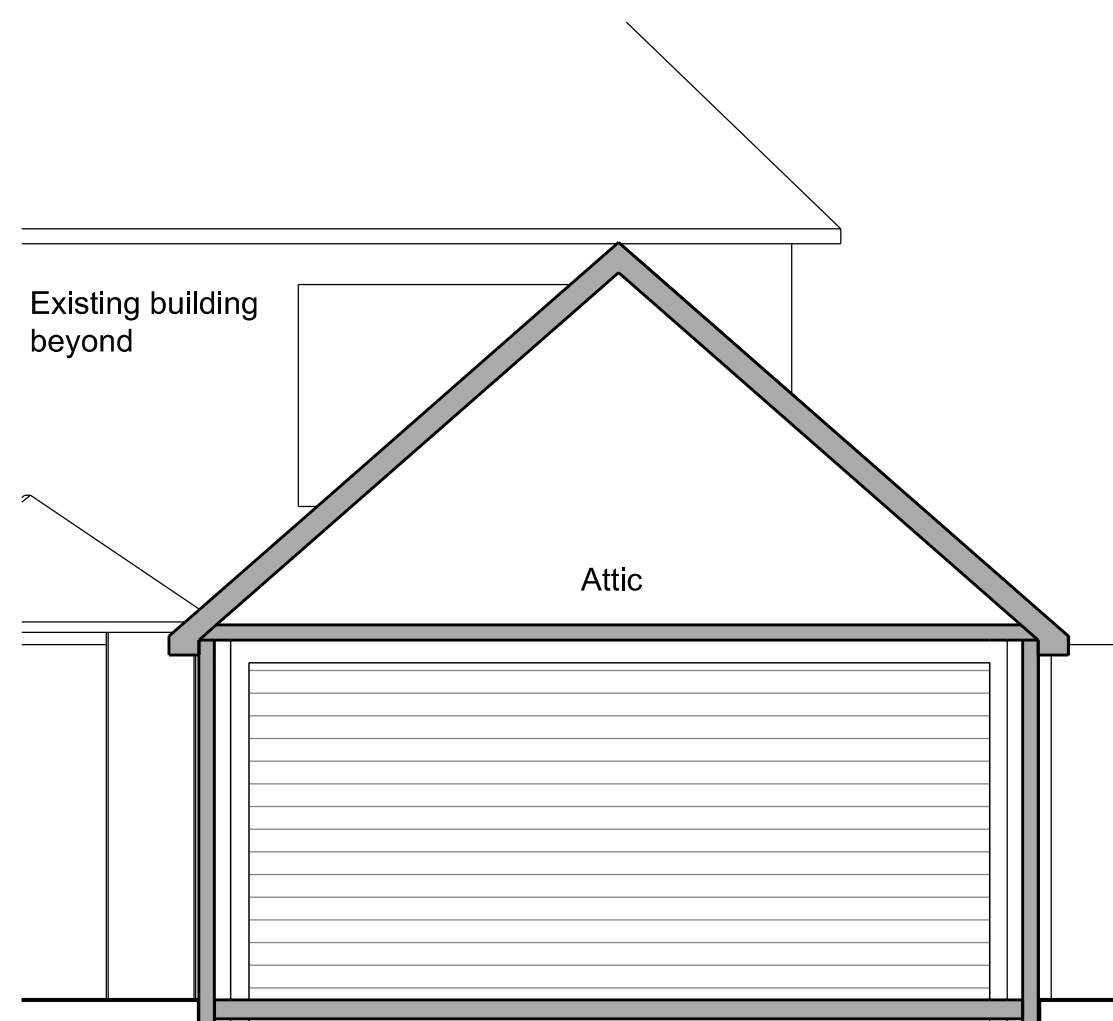


SECTION AA

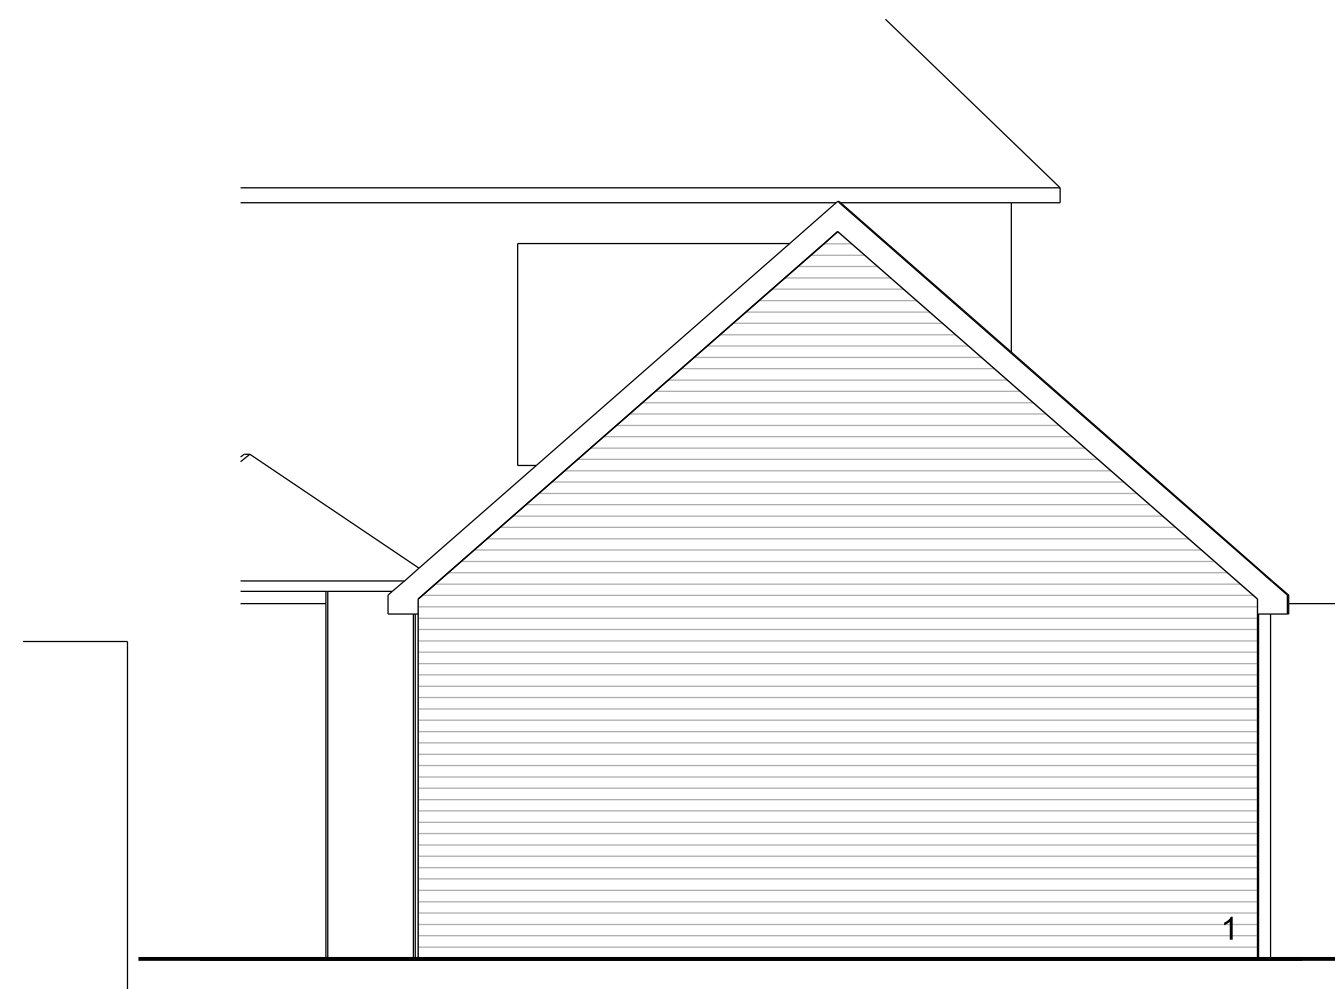

FRONT ELEVATION



SIDE ELEVATION

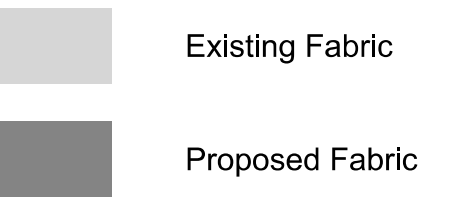

revision	date	status
-	14.07.26	First Issue

Andrew Paine Architecture
T 020 7207 5898
E studio@aparchitecture.co.uk
W www.aparchitecture.co.uk

job title
HAZELWOOD HOUSE GARAGE

drawing title
Existing elevations and sections

scale 1:50 at A1; 1:100 at A3	status PLANNING
----------------------------------	---------------------------

project 26009	drawing 030	revision -
-------------------------	-----------------------	----------------------

- Existing features
- 1 Existing red brickwork
 - 2 Existing metal garage door
 - 3 Existing timber-framed window
 - 4 Existing timber door
 - 5 Existing tiled roof
 - 6 Existing timber cladding

SECTION BB