




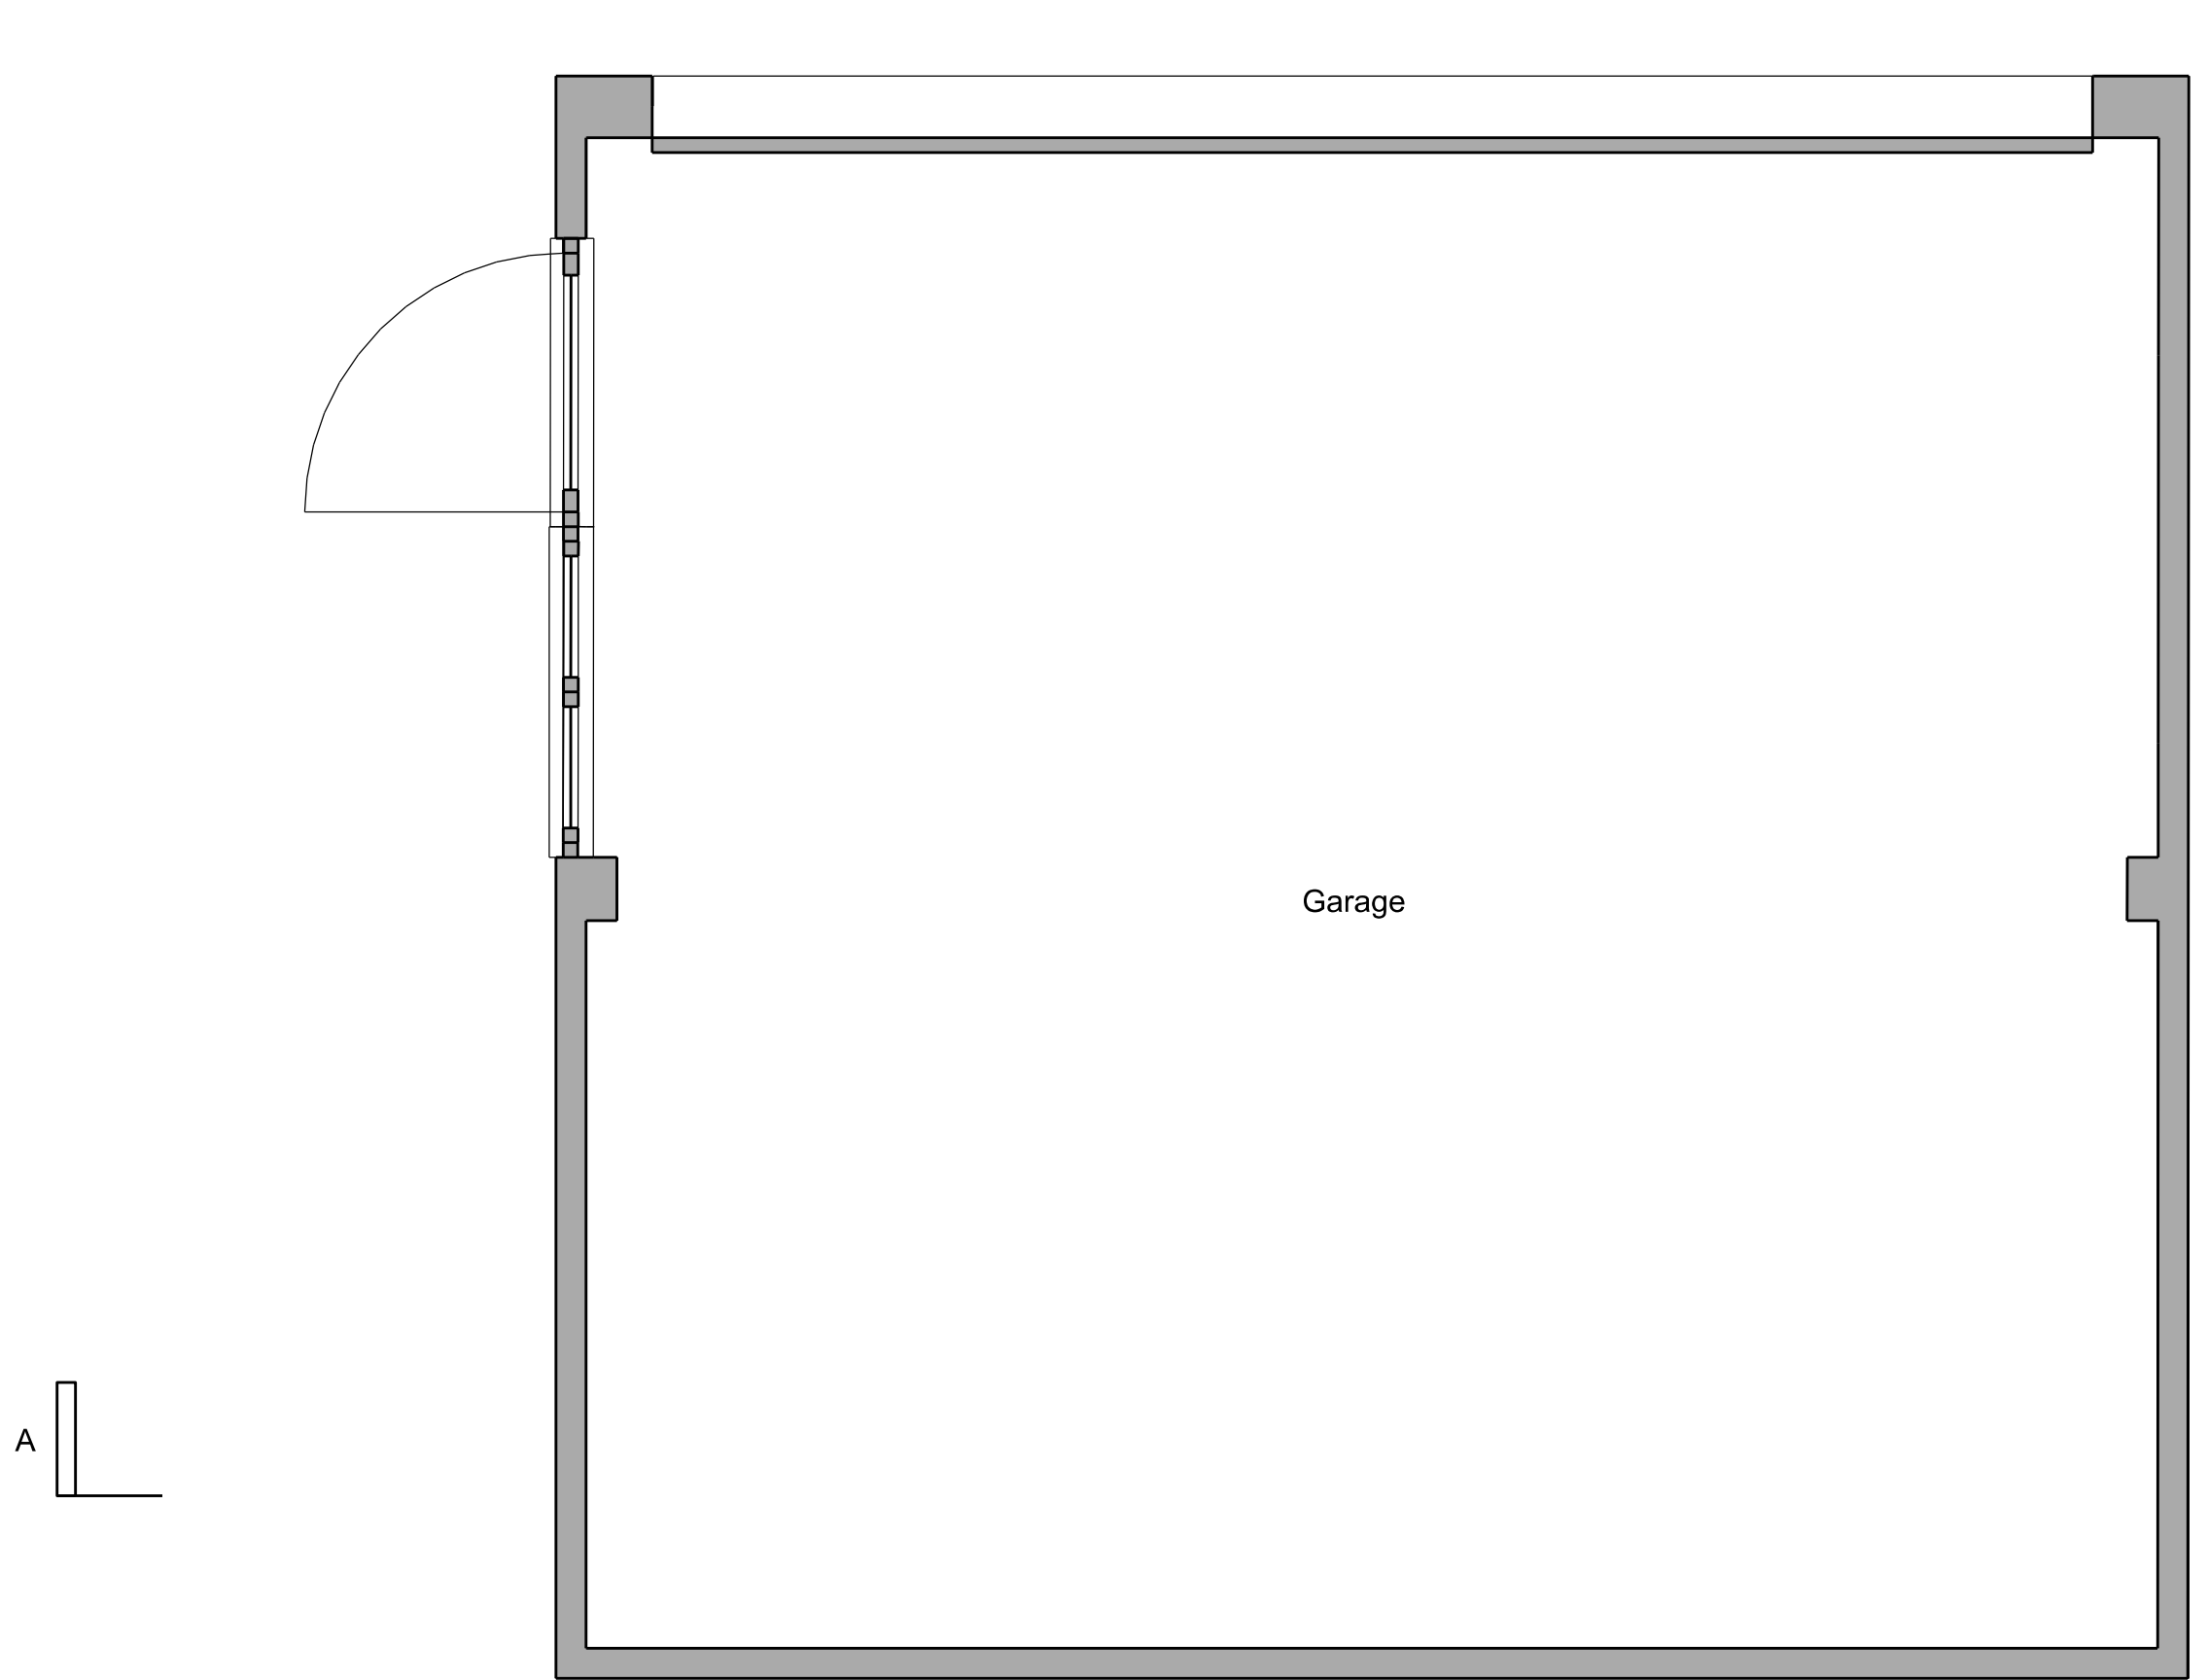


GROUND FLOOR PLAN

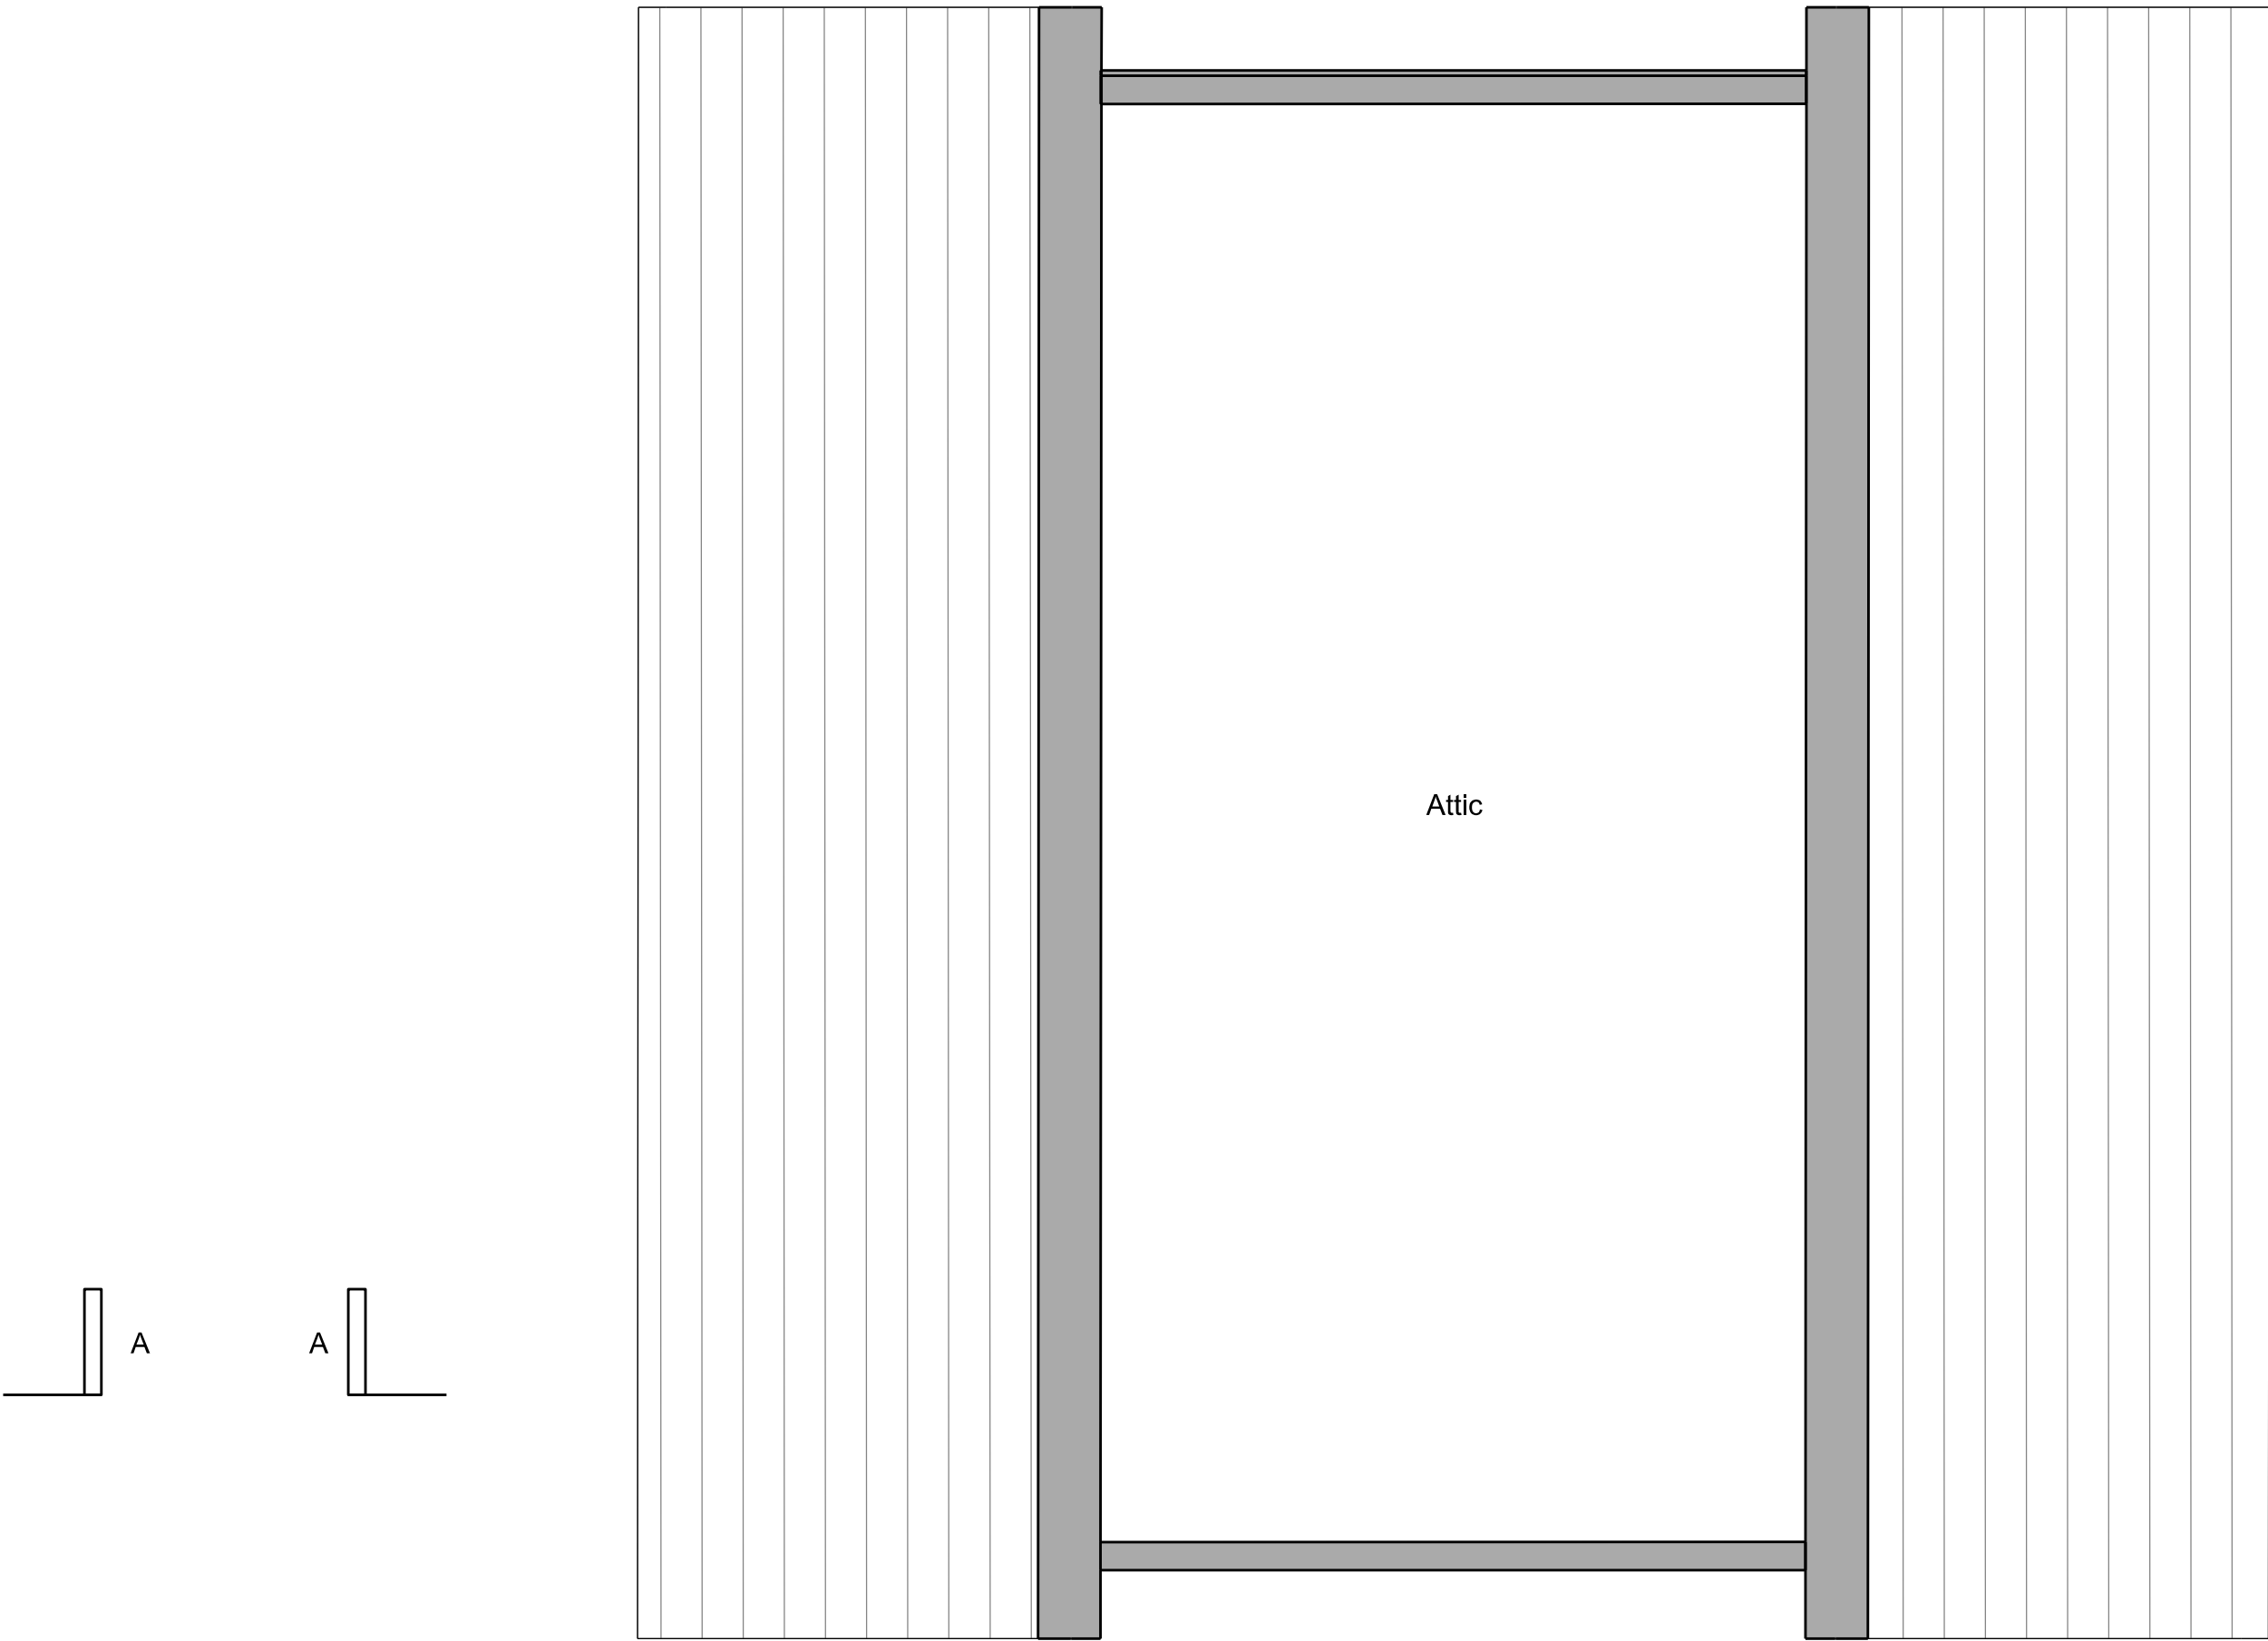

FIRST FLOOR PLAN

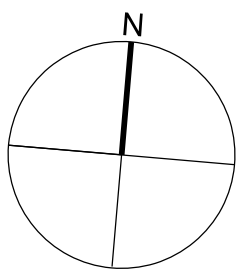

- Existing Fabric
- Proposed Fabric

 

revision	date
-	16.07.26 First Issue

Andrew Paine
Architecture

T 020 7207 5898
E studio@aparchitecture.co.uk
W www.aparchitecture.co.uk

job title
HAZELWOOD HOUSE
GARAGE

drawing title
Existing Plans

scale
1:25 at A1; 1:50 at A3

status
PLANNING

project
26009

drawing
110

revision
-