




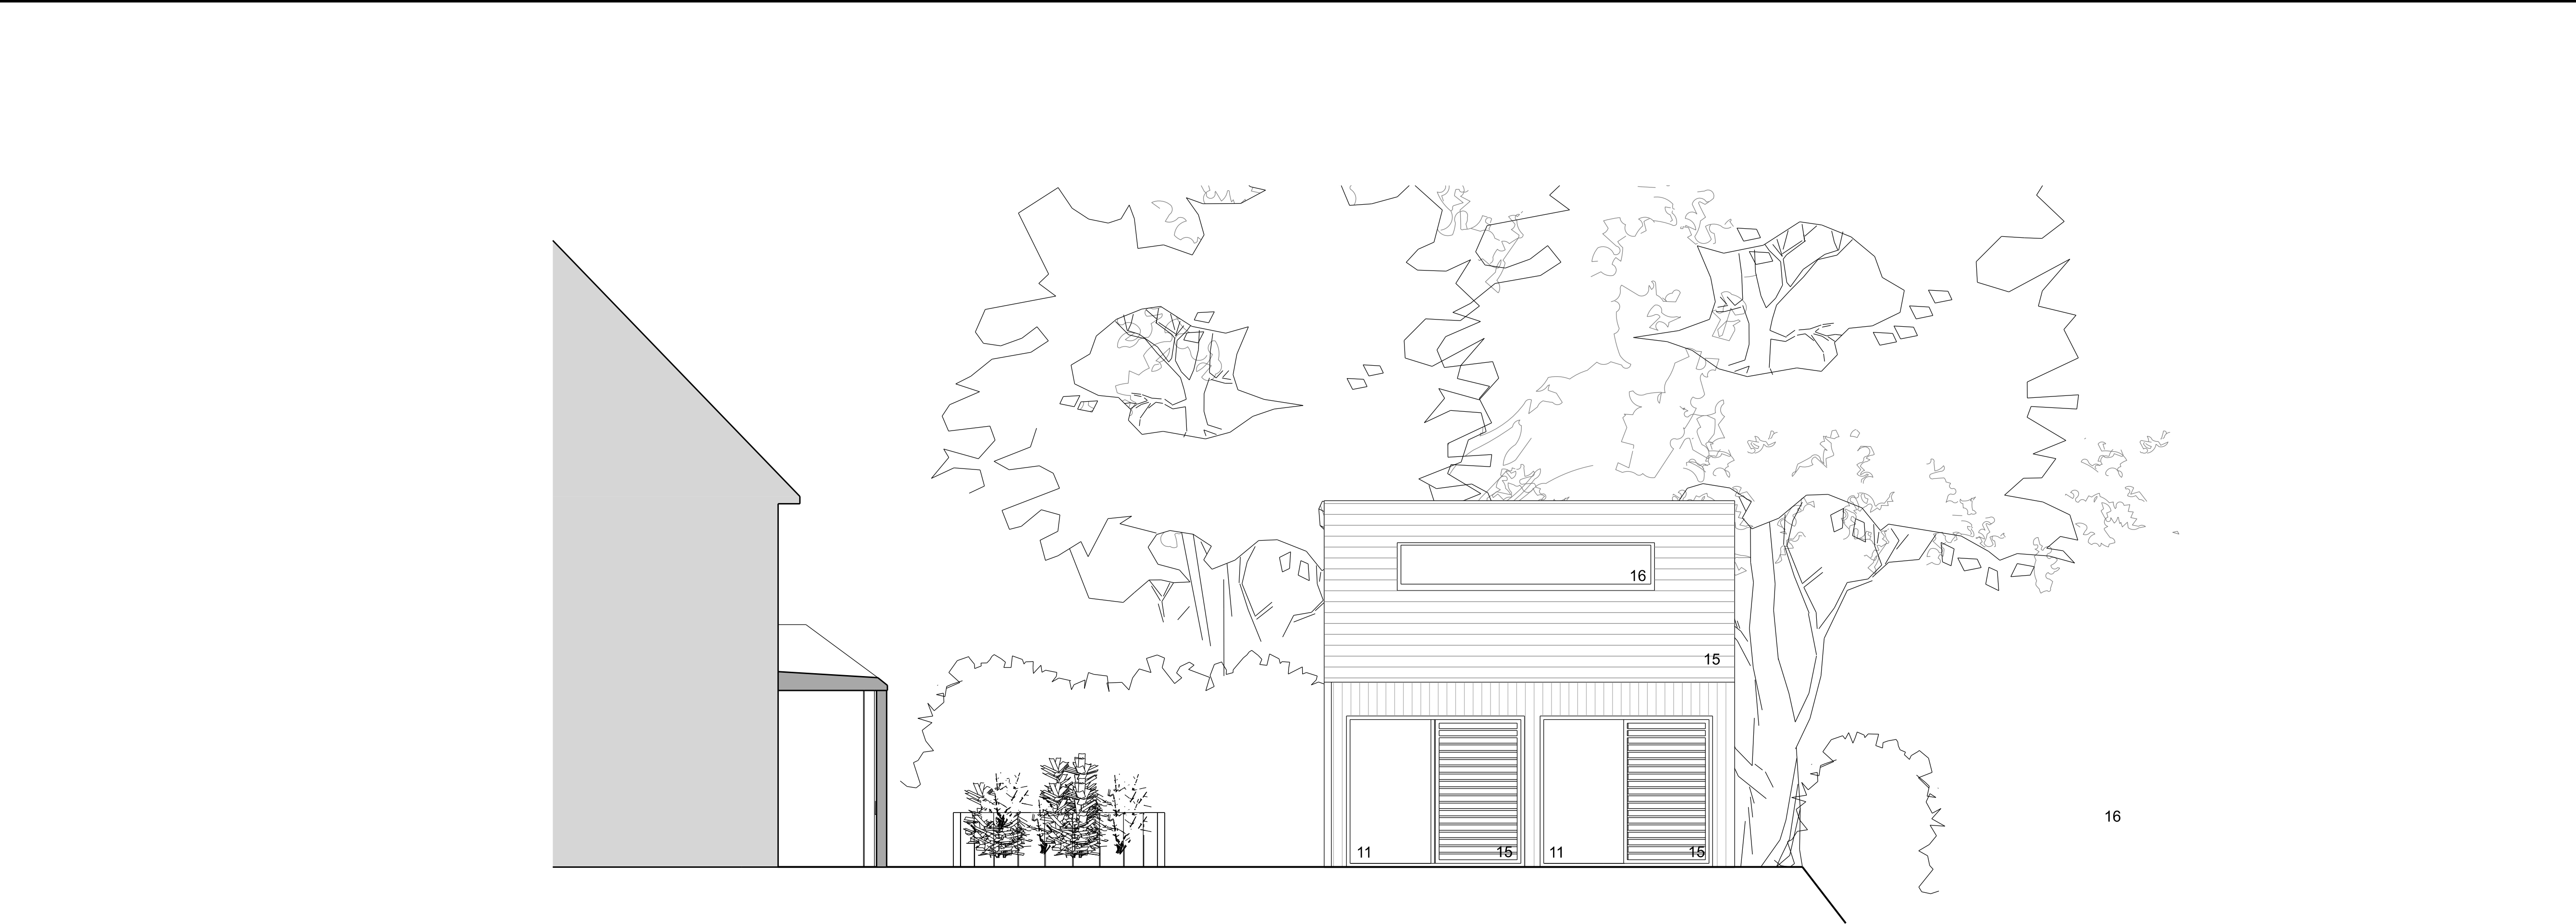


PRINCIPAL ELEVATION

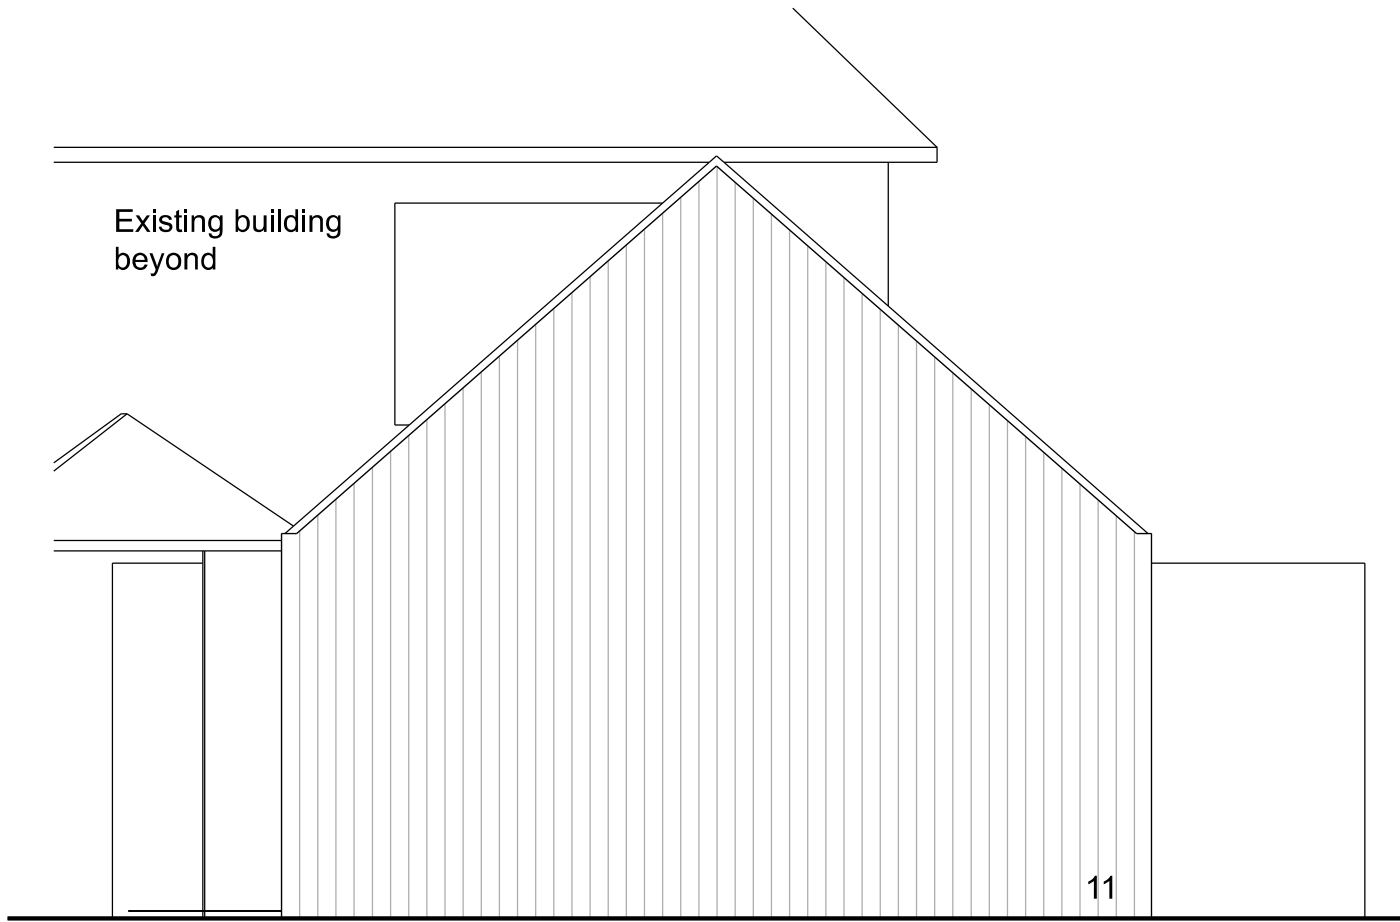

FRONT ELEVATION

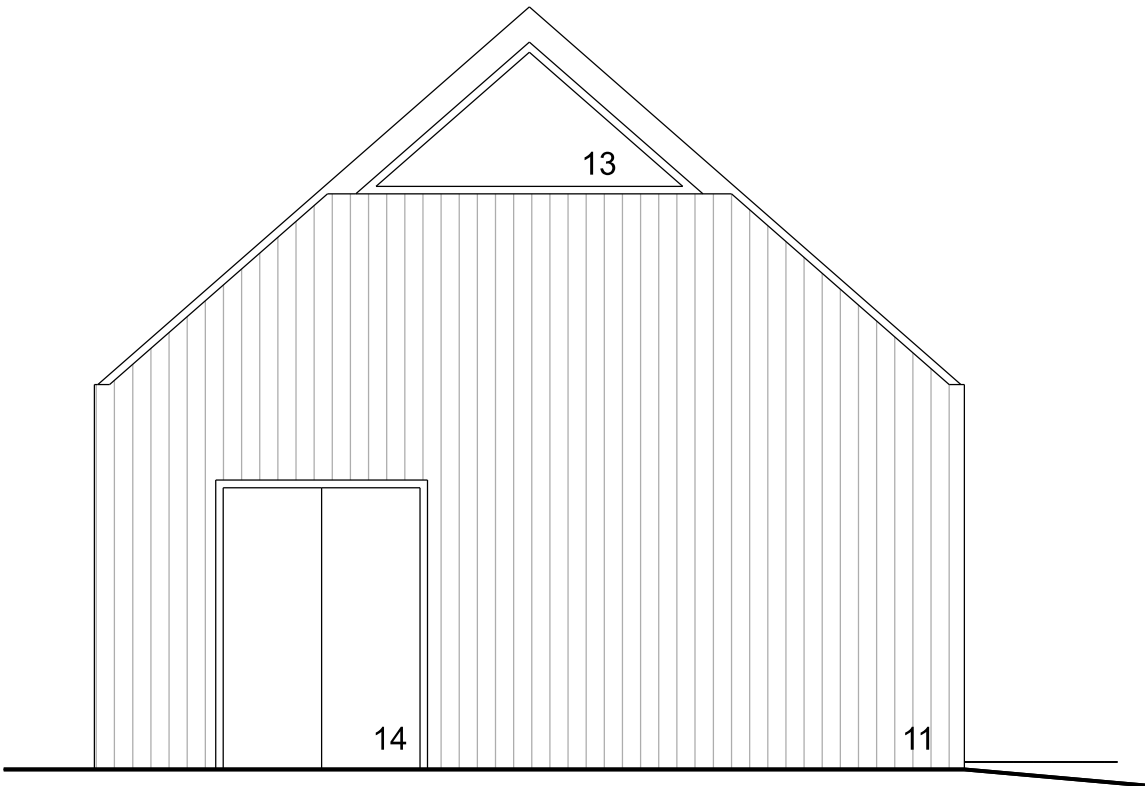

REAR ELEVATION

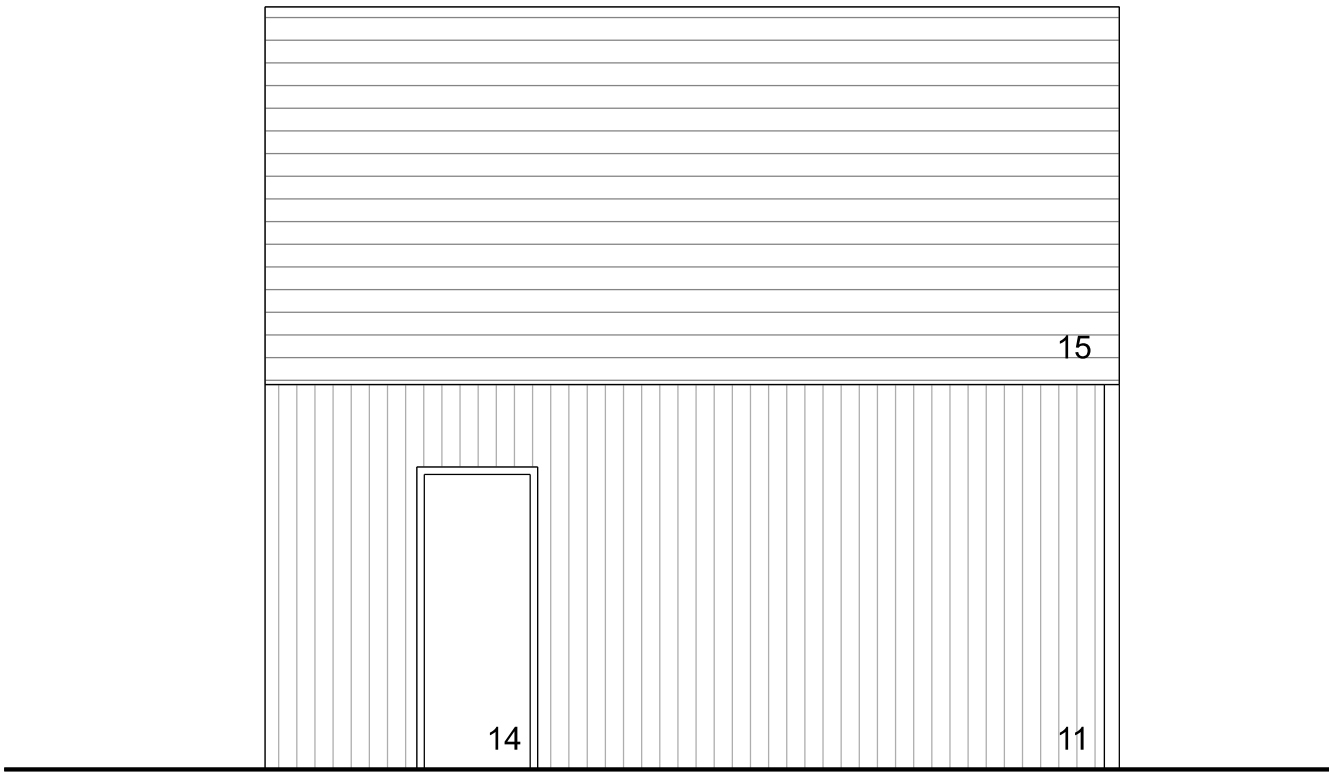

SIDE ELEVATION

Existing Fabric

Proposed Fabric

0

2

4m

revision	date	
-	14.07.26	First Issue

Andrew Paine
Architecture

T 020 7207 5898

E studio@aparchitecture.co.uk

W www.aparchitecture.co.uk

job title

HAZELWOOD HOUSE
GARAGE

drawing title

Proposed Elevations

scale	status	
1:50 at A1; 1:100 at A3	PLANNING	
project	drawing	revision
26009	130	-

- Proposed features
- 11 Vertical timber cladding
 - 12 Metal-framed French doors
 - 13 Metal-framed windows
 - 14 Timber door
 - 15 Existing tiled roof retained
 - 16 Rooflight
 - 17 Timber shutter