



FOR LISTED
BUILDING CONSENT
PURPOSES ONLY

NOT FOR CONSTRUCTION


Fit Mark

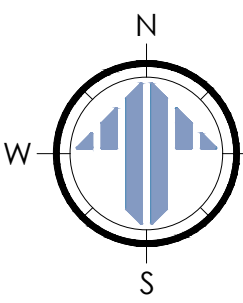

Vertical Tile Hanging

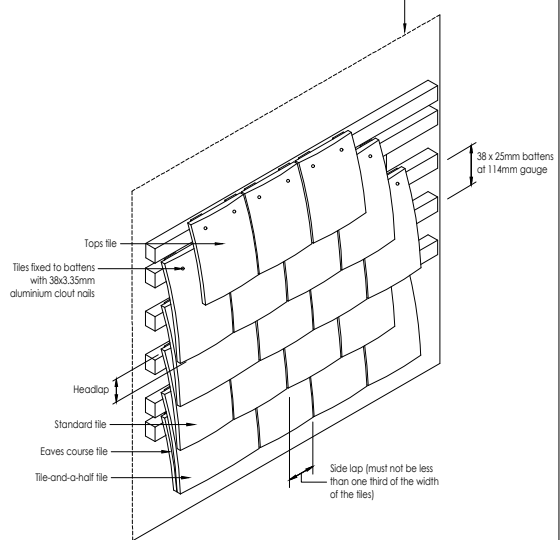

External Angle with Metal
Soakers

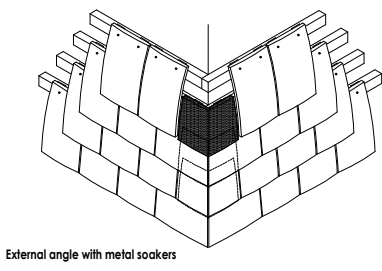

	*	*	*	*	*
REV.	DATE.	BY.	AMENDMENT.		CHK.

LISTED BUILDING
CONSENT



2 Lucastes Mews, Paddockhall Road,
Haywards Heath,
West Sussex, RH16 1HE
(01444) 455604
hb@gouldbaxter.co.uk
www.gouldbaxter.co.uk

NOTES:
DO NOT SCALE OFF THIS DRAWING UNLESS FOR PLANNING PURPOSES.
CHECK ALL DIMENSIONS ON SITE BEFORE ANY WORK IS COMMENCED.
ALL GOODS MATERIALS AND WORKMANSHIP MUST CONFORM WITH
CURRENT BUILDING REGULATIONS, BRITISH STANDARDS AND CODES OF
PRACTICE.
COPYRIGHT OF THIS DRAWING IS RETAINED BY GOULD PROPERTY
CONSULTANTS LTD TIA GOULD BAXTER AND IT MUST NOT BE REPRODUCED
WITHOUT WRITTEN CONSENT.

CLIENT:
Great Walstead School

PROJECT:
Walstead House
East Mascalls Lane, Lindfield
West Sussex
RH16 2JQ

DRAWING:
Second Floor General Arrangement
and Roof Plan - As Proposed

DATE:
20.07.2026

SCALE AT A1:
1:50

DRAWN BY: RH
CHECKED BY: MD

JOB NO.
GH1061

DRAWING NO.
PL.102

REV.
*

Roof Windows - Replacements

Pitched Roof - Insulated Ceilings

Verges

Existing Roof Slopes

Vent Tile

Ridges

Abutments - Roof with Chimney

Valleys - Valley tiles

Abutments - Tile Hanging


Abutments - Tile Hanging

Lead Flat Roof - Replacement

Eaves - Pitched Roof

SECOND FLOOR GENERAL ARRANGEMENT - AS PROPOSED
SCALE @ 1:50 ON AN A1 SHEET

ROOF PLAN - AS PROPOSED
SCALE @ 1:50 ON AN A1 SHEET

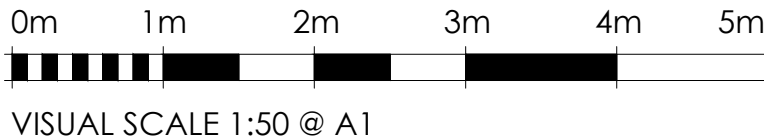

VISUAL SCALE 1:50 @ A1