

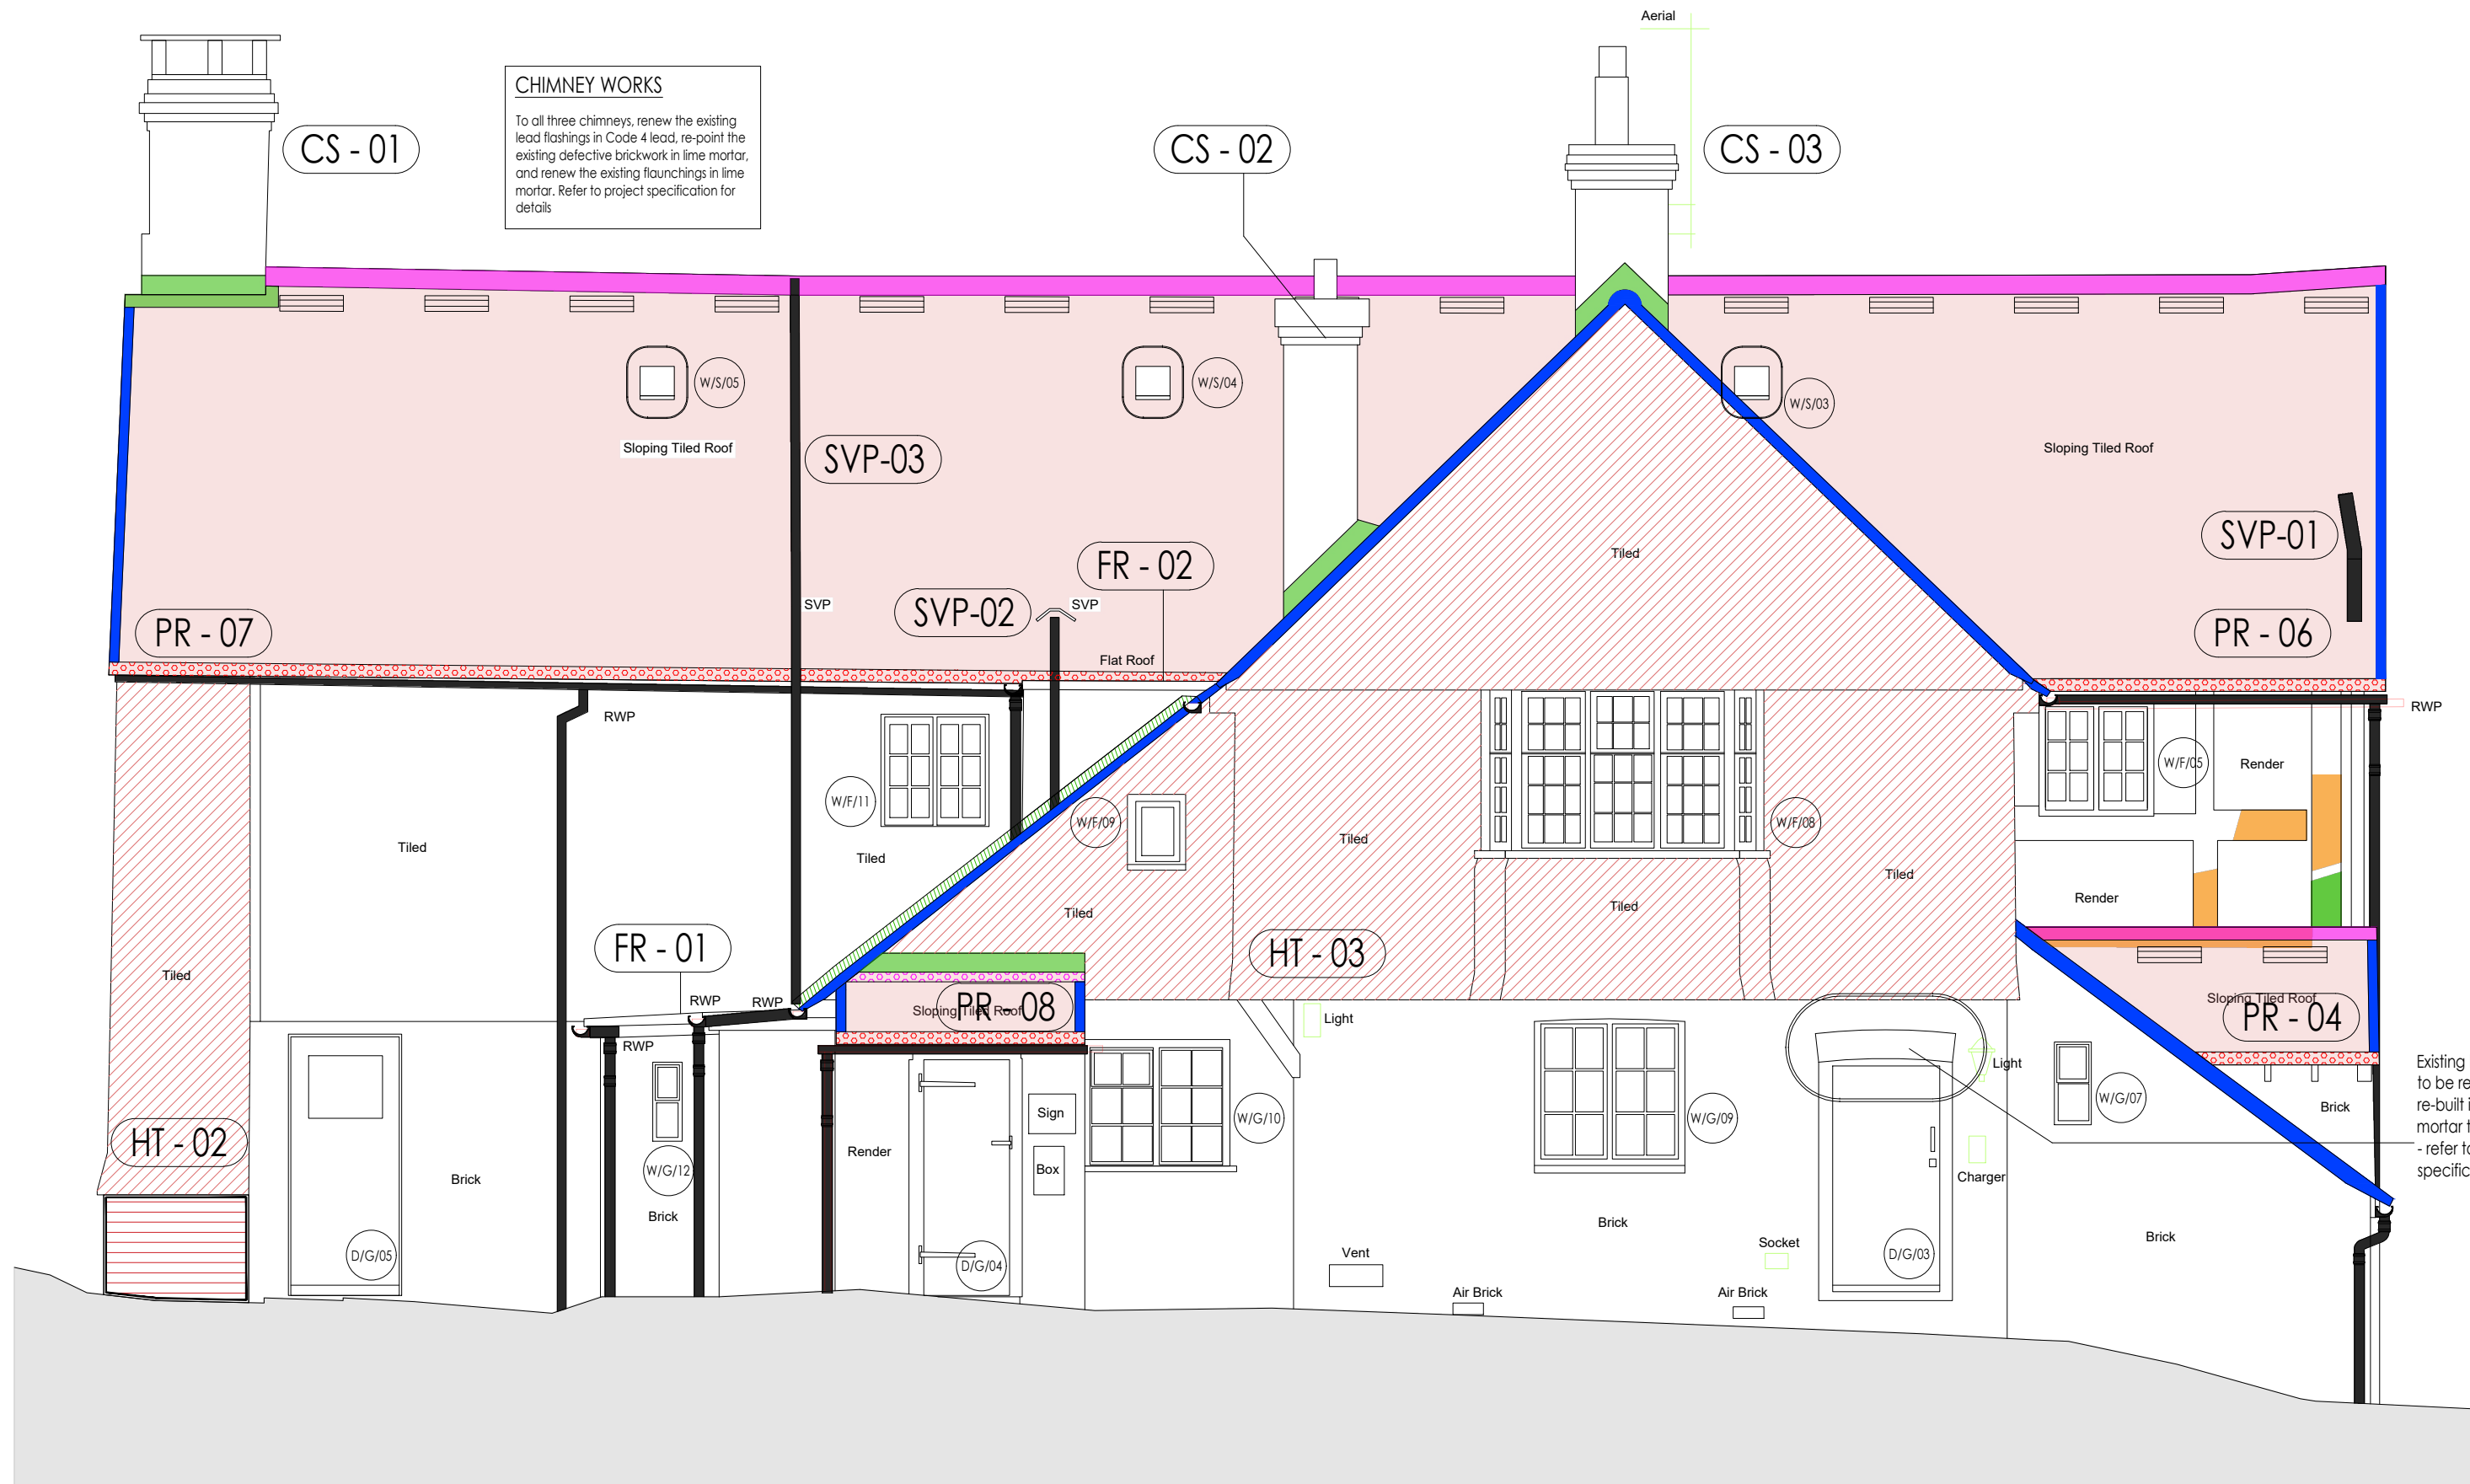
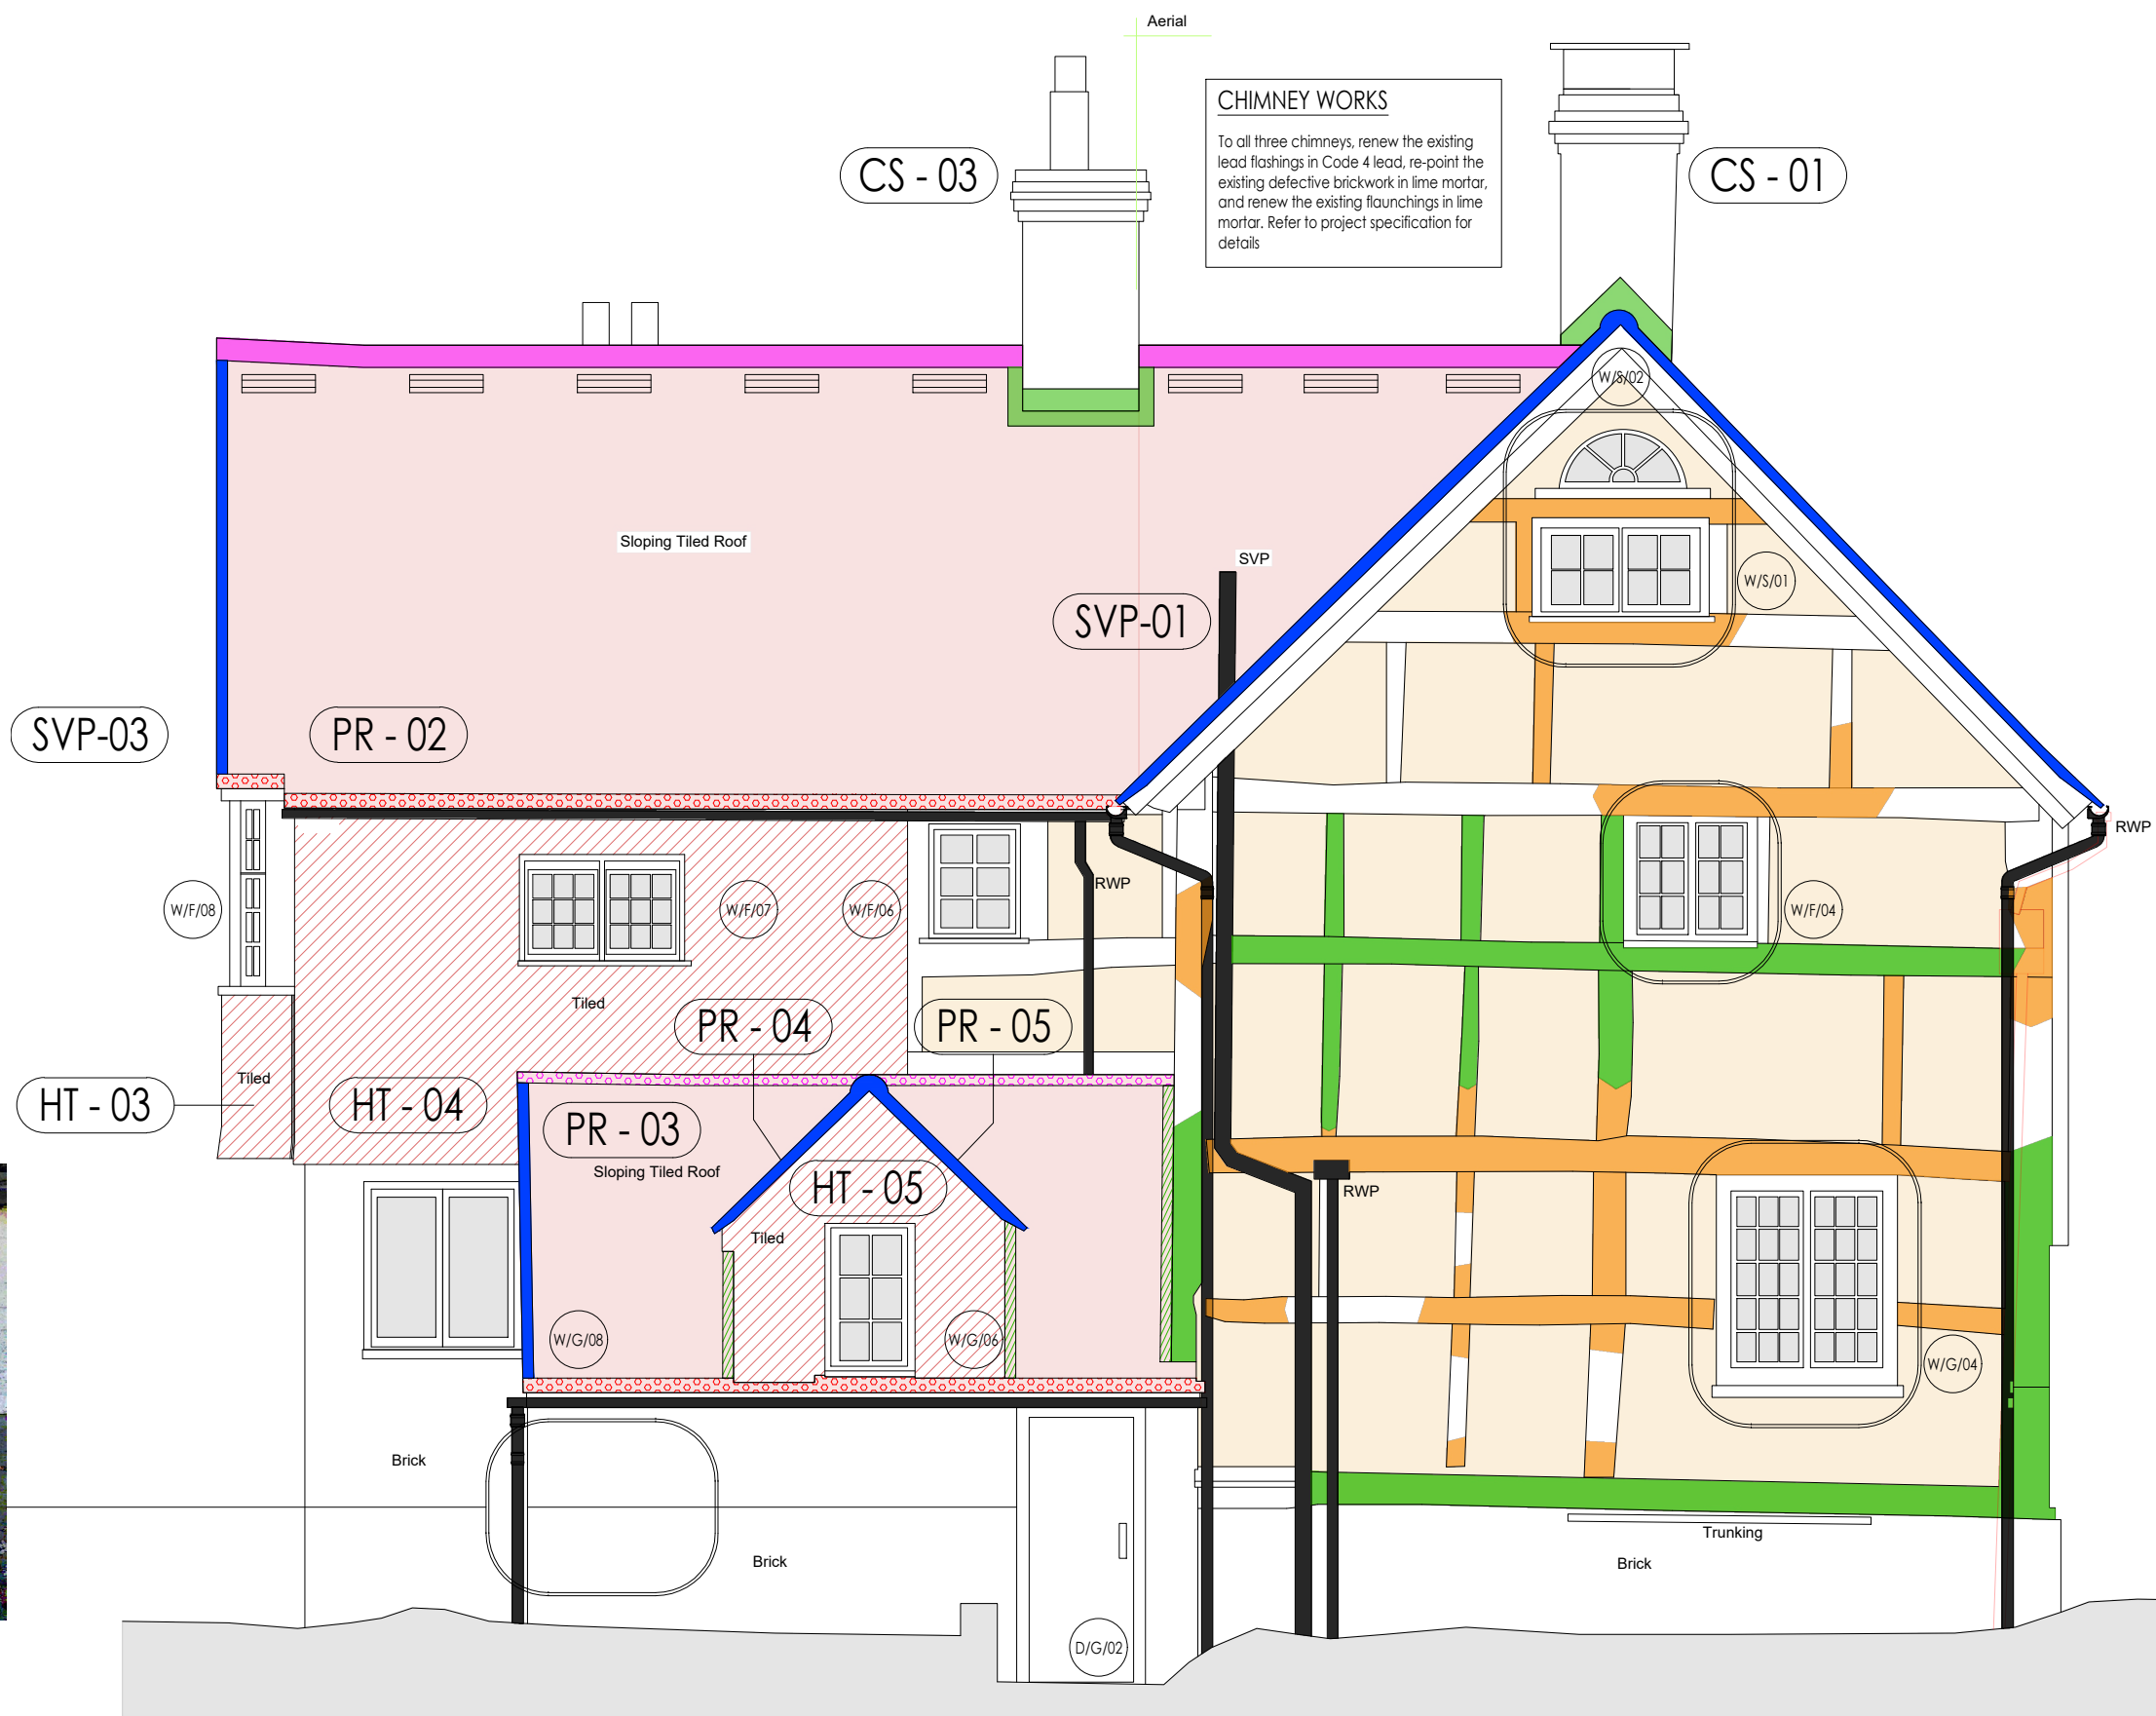
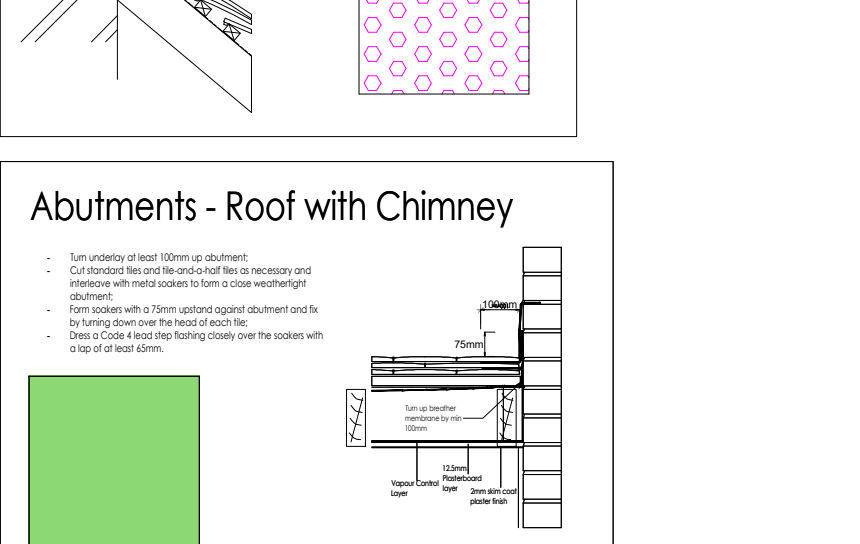
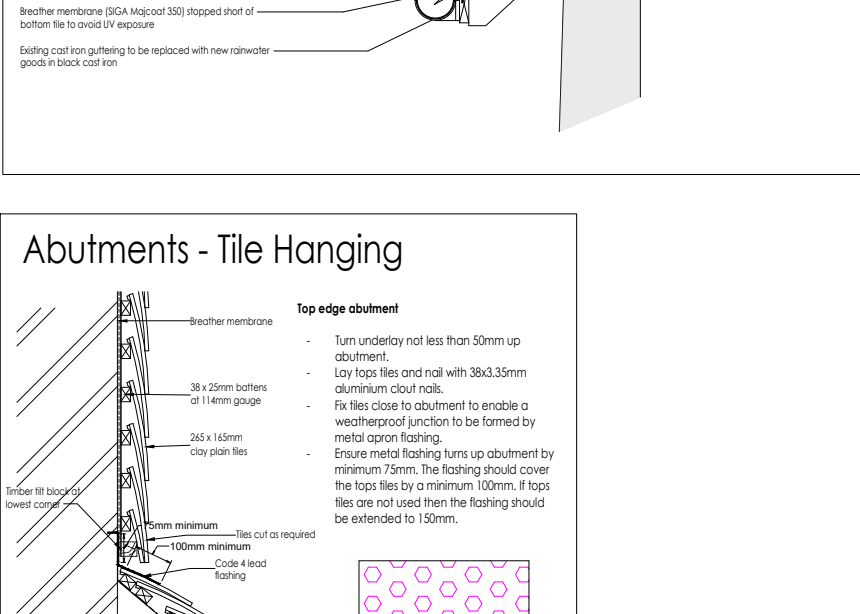
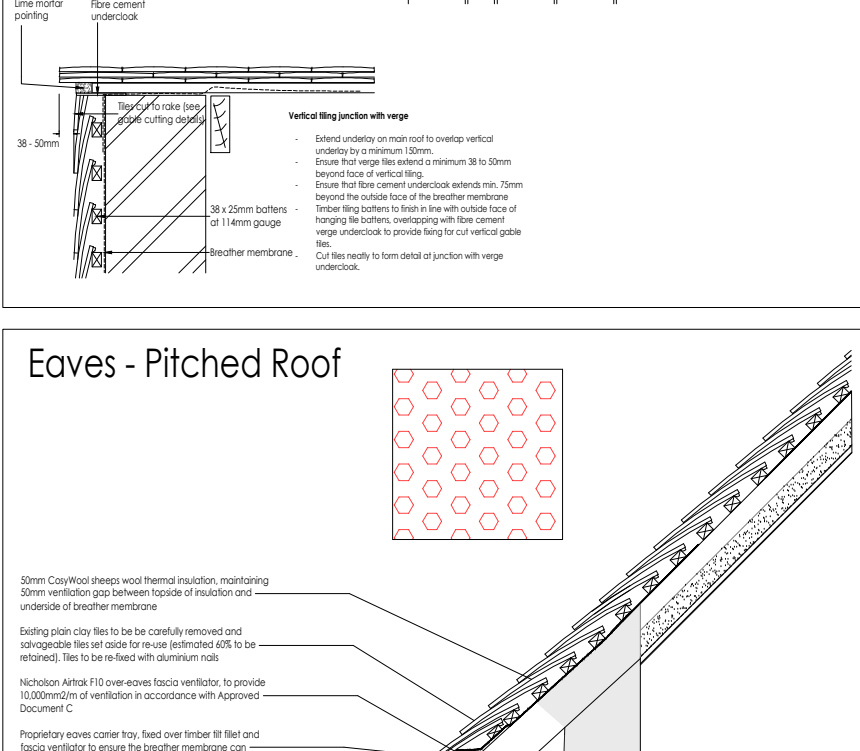
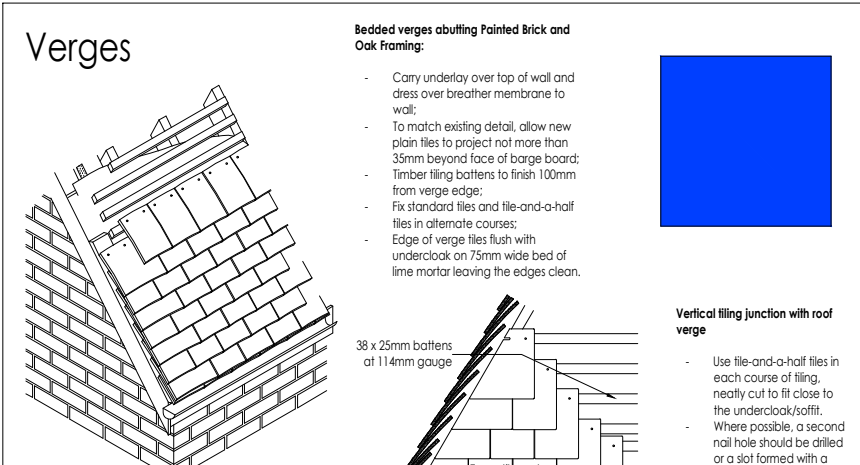
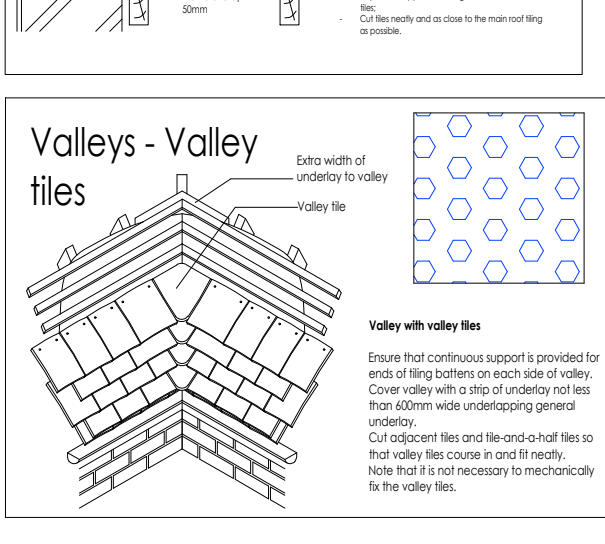
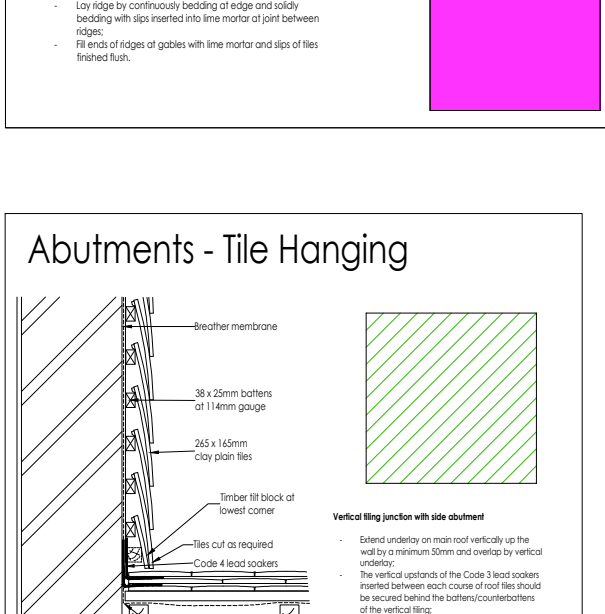
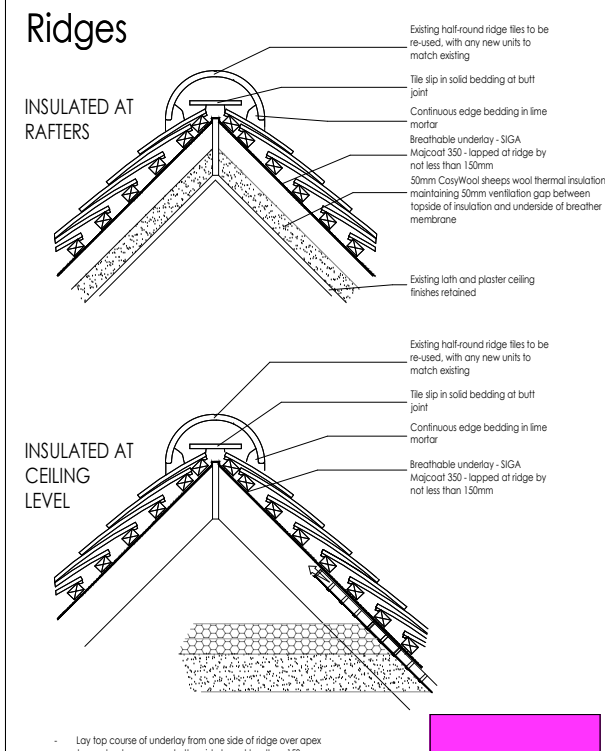
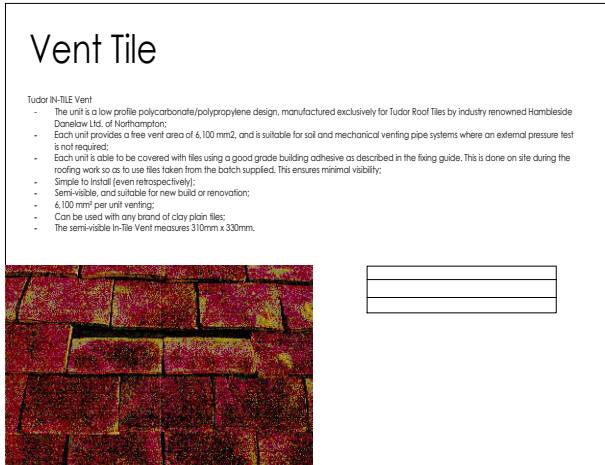
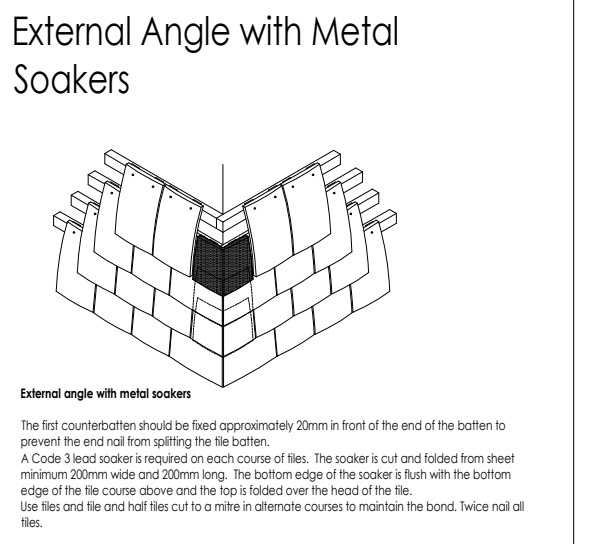
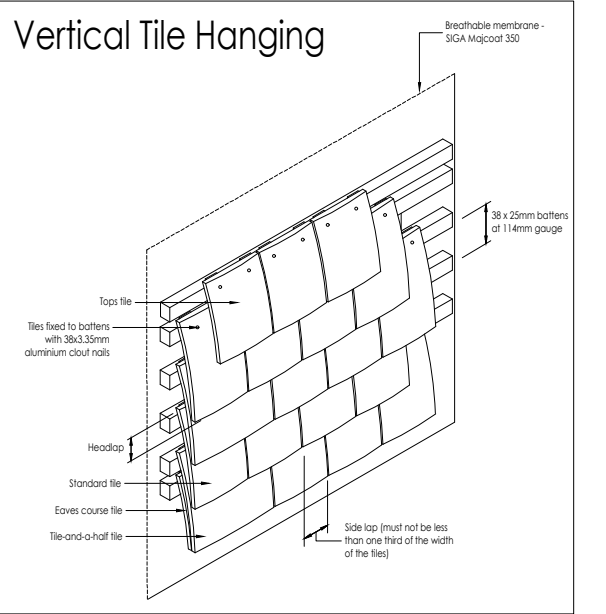


NOT FOR CONSTRUCTION

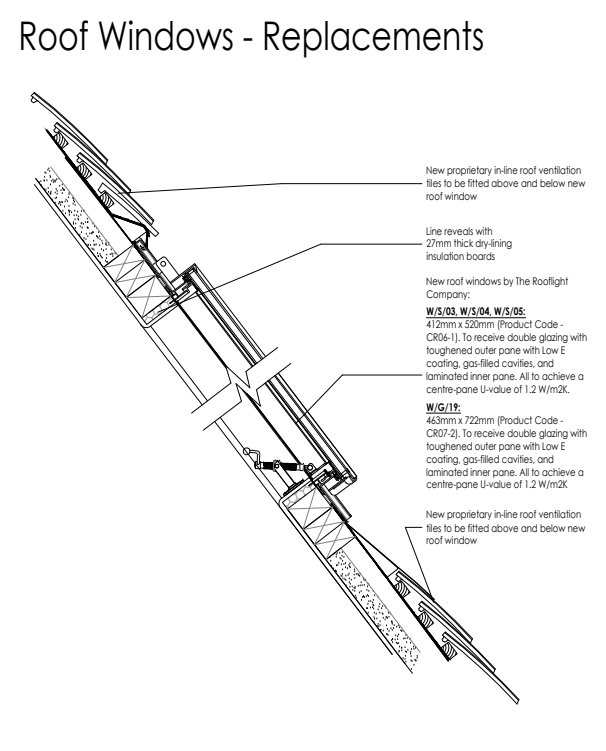

SOUTH EAST ELEVATION - AS PROPOSED
SCALE @ 1:50 ON AN A1 SHEET

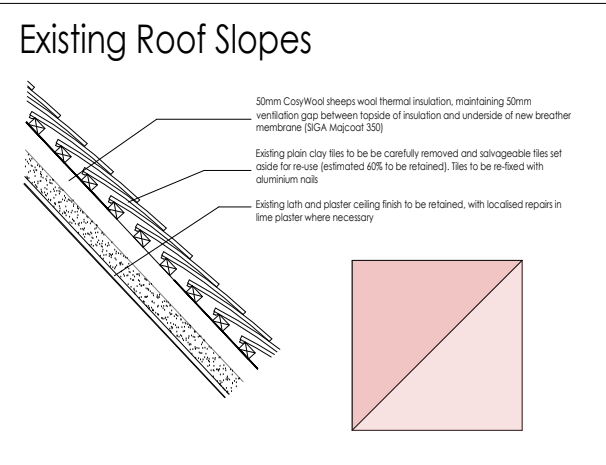

NORTH EAST ELEVATION - AS PROPOSED
SCALE @ 1:50 ON AN A1 SHEET

NORTH EAST ELEVATION WALL KEY

- Existing painted brick panels to be removed, and bricks set aside for re-use. Any new bricks to be well-matched reclaimed bricks
- Existing sections of oak to be replaced - refer to 'The Oaks Bakes' specification
- Existing oak members to be repaired - refer to 'The Oaks Bakes' specification

WINDOW REPAIRS

Existing windows W/G/04, W/F/04, AND W/S/01 and 02 (surrounded by dashed lines) to be carefully removed from their openings and repaired. The fitting of repaired windows to openings. Mechanically fixed and gaps filled with oakum rope and pointed with a burnt sand mastic finish to maintain the breathability of the area.

REV.	DATE.	BY.	AMENDMENT.	CHK.

**LISTED BUILDING
CONSENT**

gould baxter

2 Lucastes Mews, Paddockhall Road,
Haywards Heath,
West Sussex, RH16 1HE
(01444) 452604
hb@gouldbaxter.co.uk
www.gouldbaxter.co.uk

NOTES:
DO NOT SCALE OFF THIS DRAWING UNLESS FOR PLANNING PURPOSES.
CHECK ALL DIMENSIONS ON SITE BEFORE ANY WORK IS COMMENCED.
ALL GOODS MATERIALS AND WORKMANSHIP MUST CONFORM WITH
CURRENT BUILDING REGULATIONS, BRITISH STANDARDS AND CODES OF
PRACTICE.
COPYRIGHT OF THIS DRAWING IS RETAINED BY GOULD PROPERTY
CONSULTANTS LTD T/A GOULD BAXTER AND IT MUST NOT BE REPRODUCED
WITHOUT WRITTEN CONSENT.

CLIENT:
Great Walstead School

PROJECT:
Walstead House
East Mascalls Lane, Lindfield
West Sussex
RH16 2QJ

DRAWING:
South East and North East Elevations
As Proposed

DATE: 20.07.2026	SCALE AT A1: 1:50	DRAWN BY: RH CHECKED BY: MD
---------------------	----------------------	--------------------------------

JOB NO. GH1061	DRAWING NO. PL.103	REV. *
-------------------	-----------------------	-----------

0m 1m 2m 3m 4m 5m
VISUAL SCALE 1:50 @ A1