




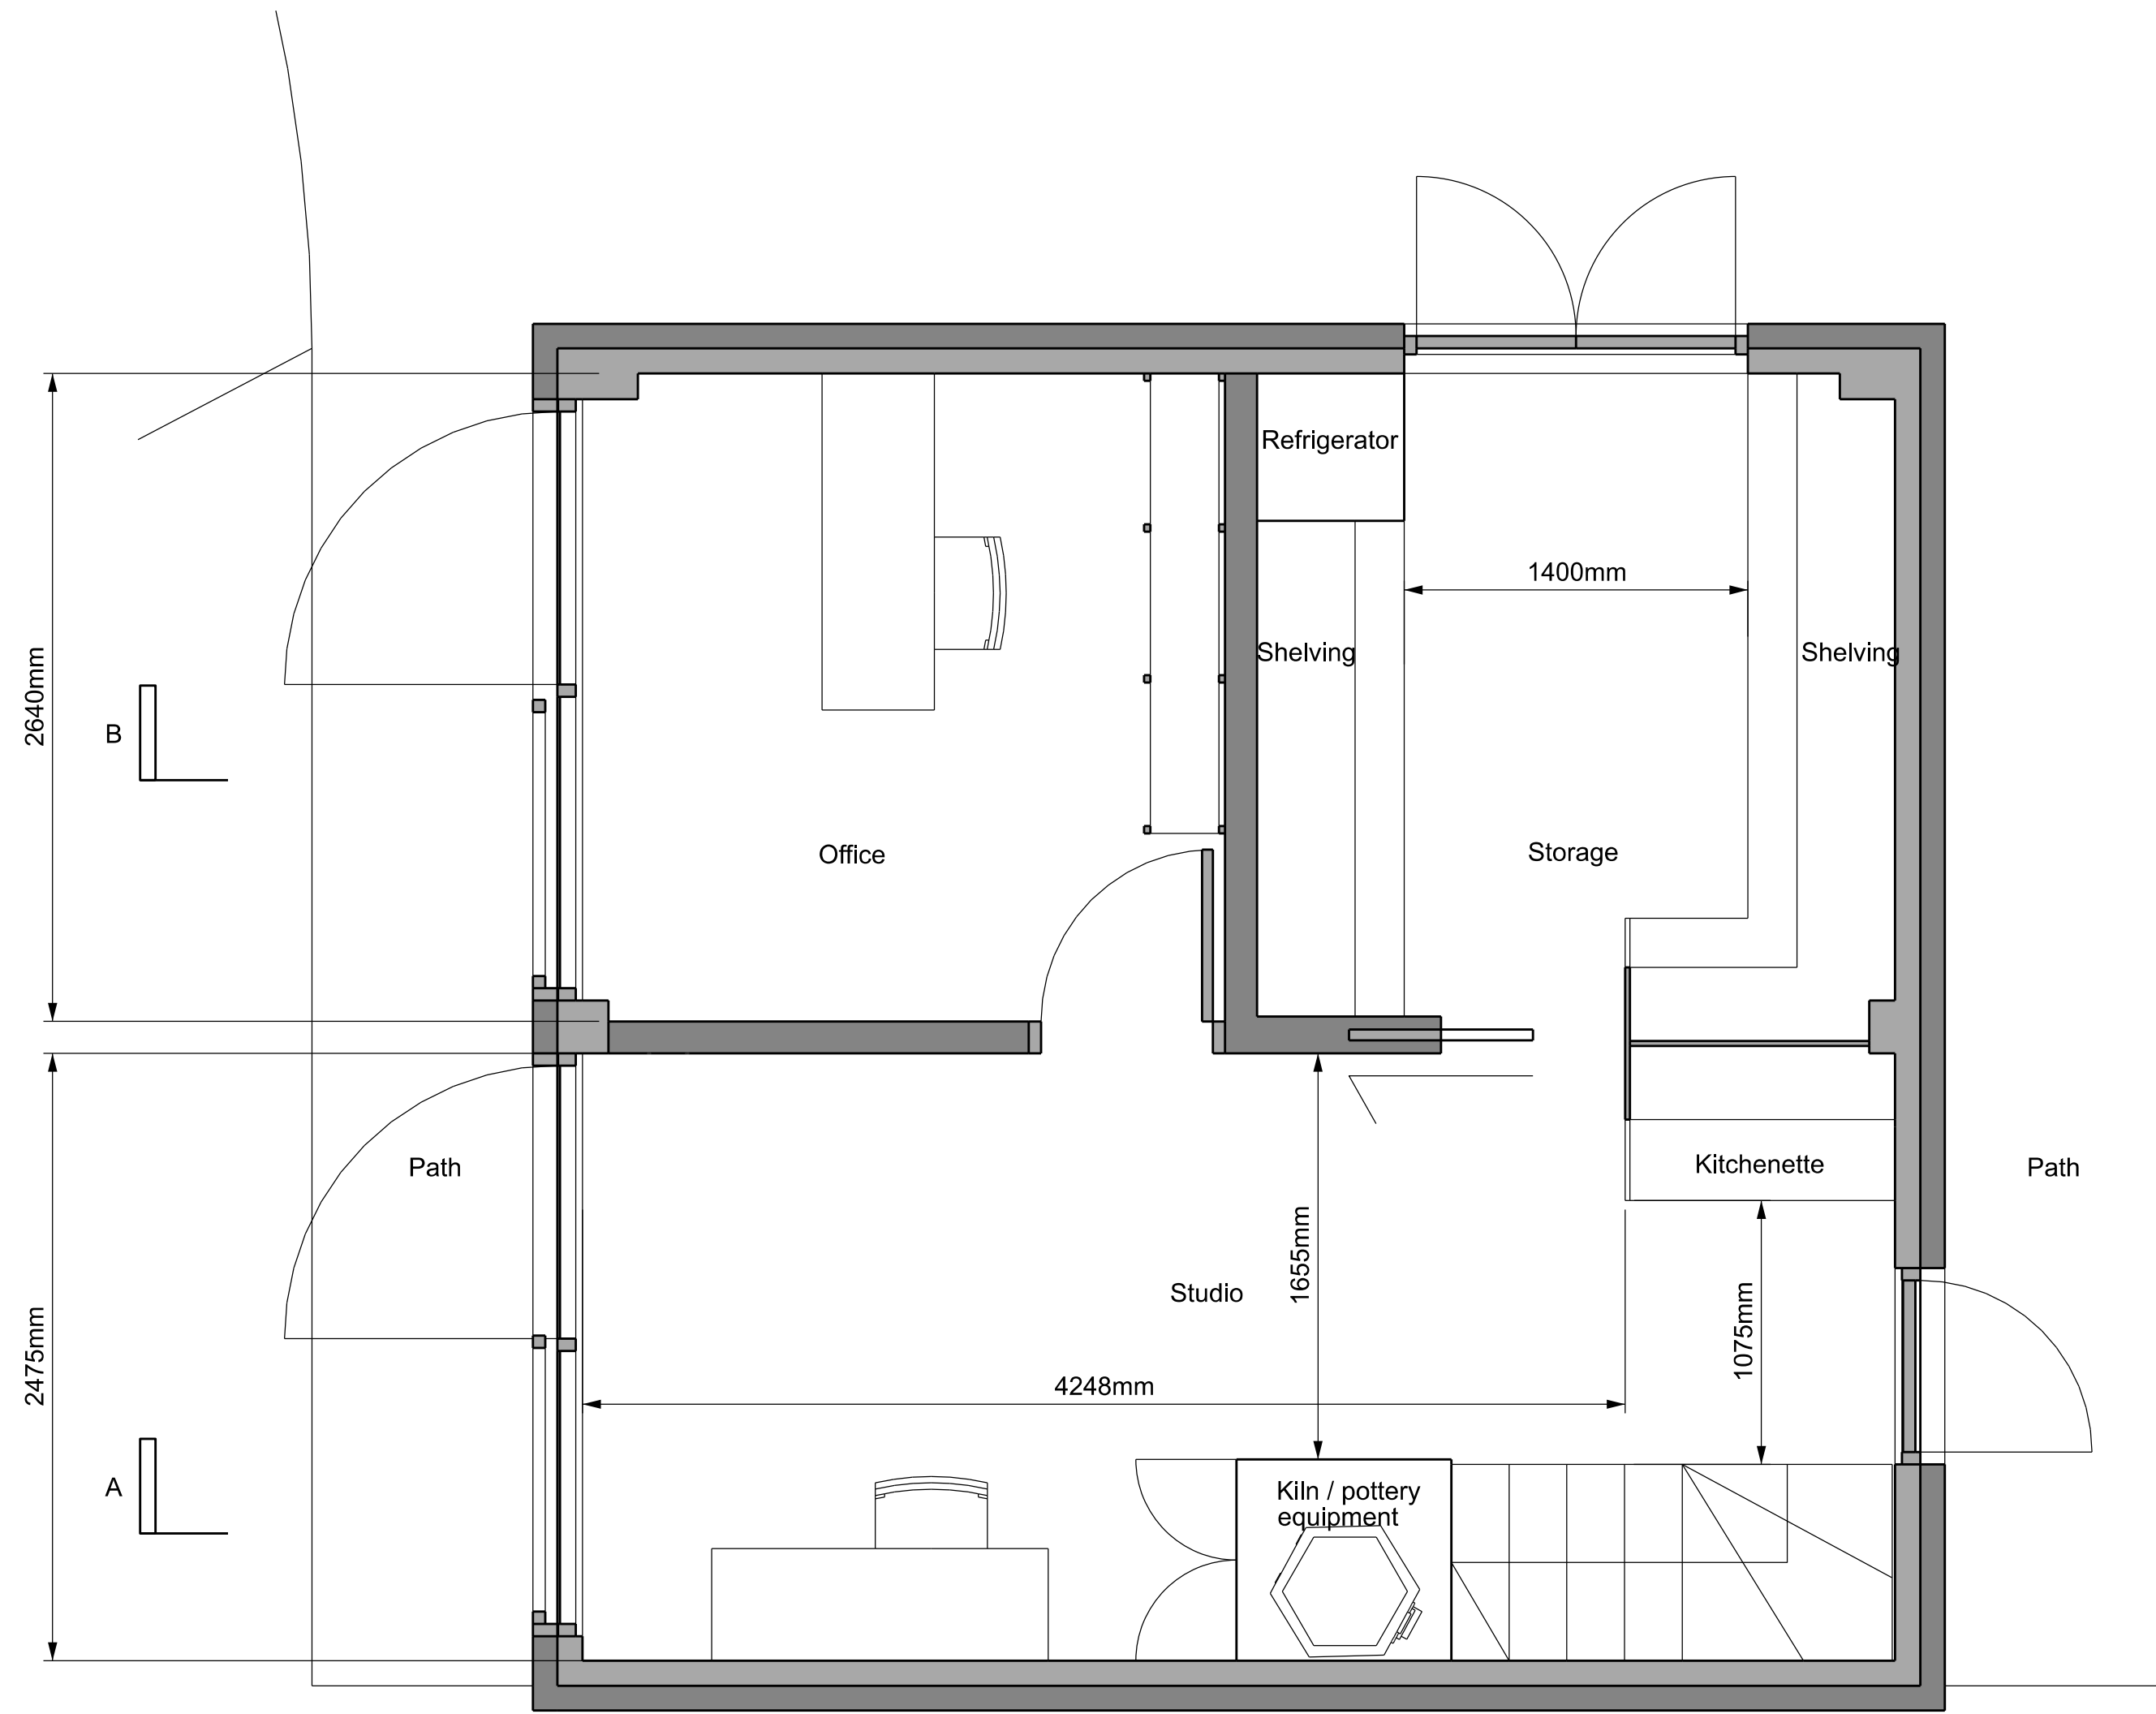


GROUND FLOOR PLAN

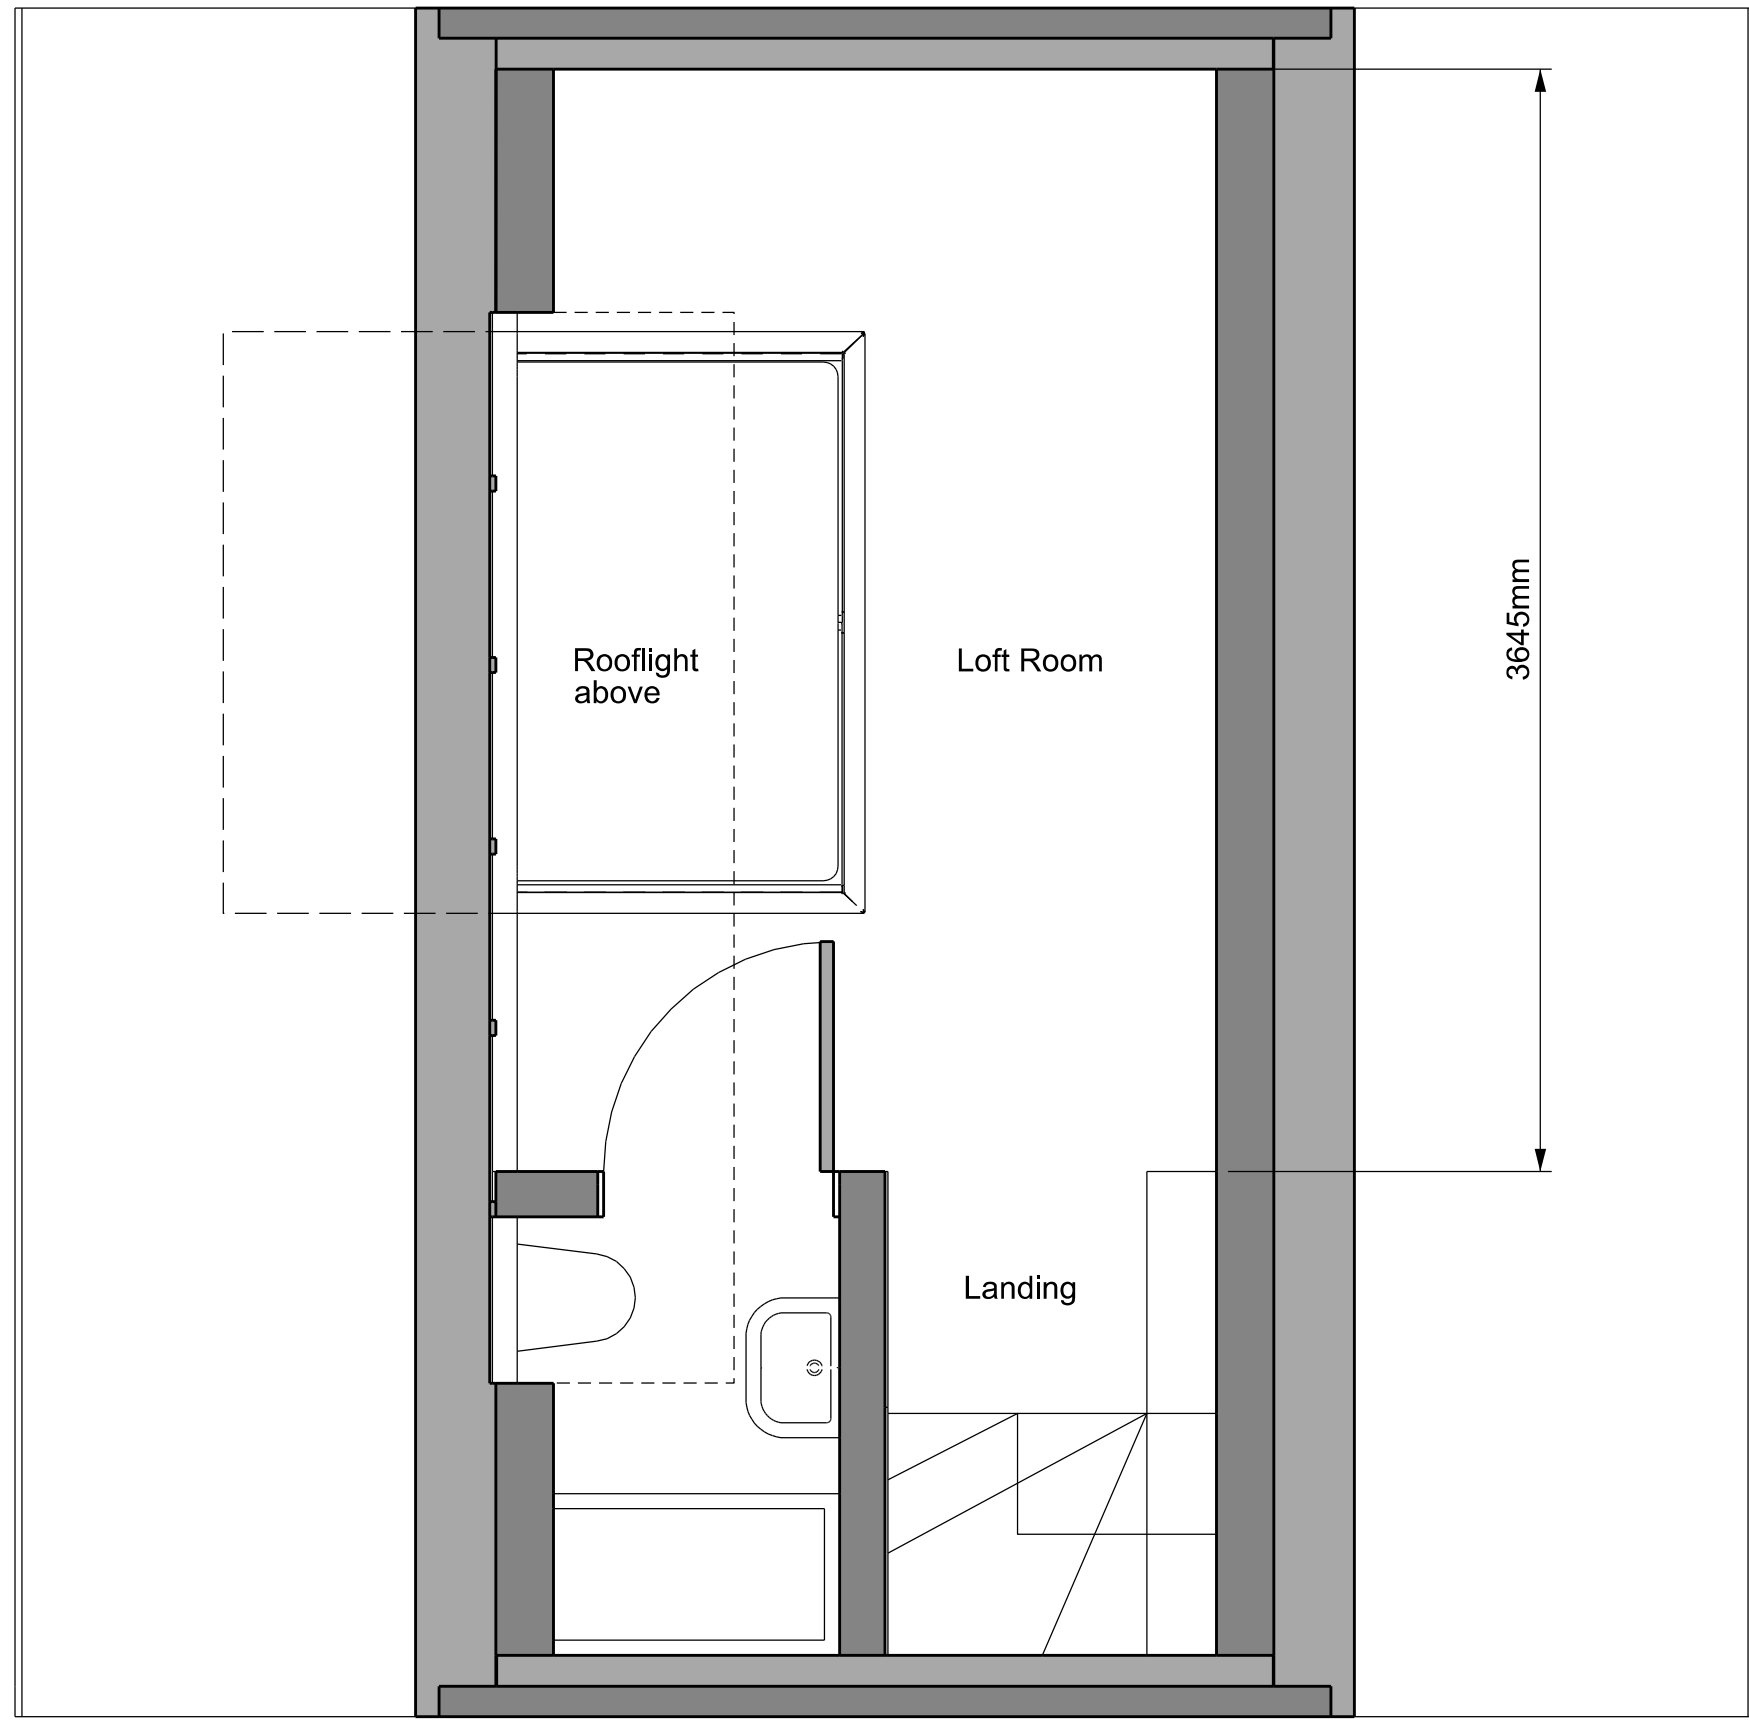

FIRST FLOOR PLAN

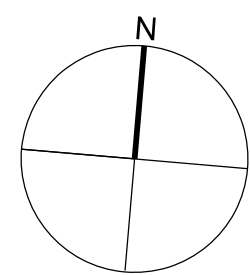

Existing Fabric
Proposed Fabric

 

revision	date	
-	03.07.26	First Issue
A	07.07.26	Client comments incorporated
B	15.07.26	Client comments incorporated Planning submission

**Andrew Paine
Architecture** T 020 7207 5898
E studio@aparchitecture.co.uk
W www.aparchitecture.co.uk

job title
**HAZELWOOD HOUSE
GARAGE**

drawing title
Proposed Plans

scale 1:25 at A1; 1:50 at A3	status PLANNING
---------------------------------	---------------------------

project 26009	drawing 110	revision B
-------------------------	-----------------------	----------------------