





SOUTH ELEVATION


WEST ELEVATION

NORTH ELEVATION

EAST ELEVATION

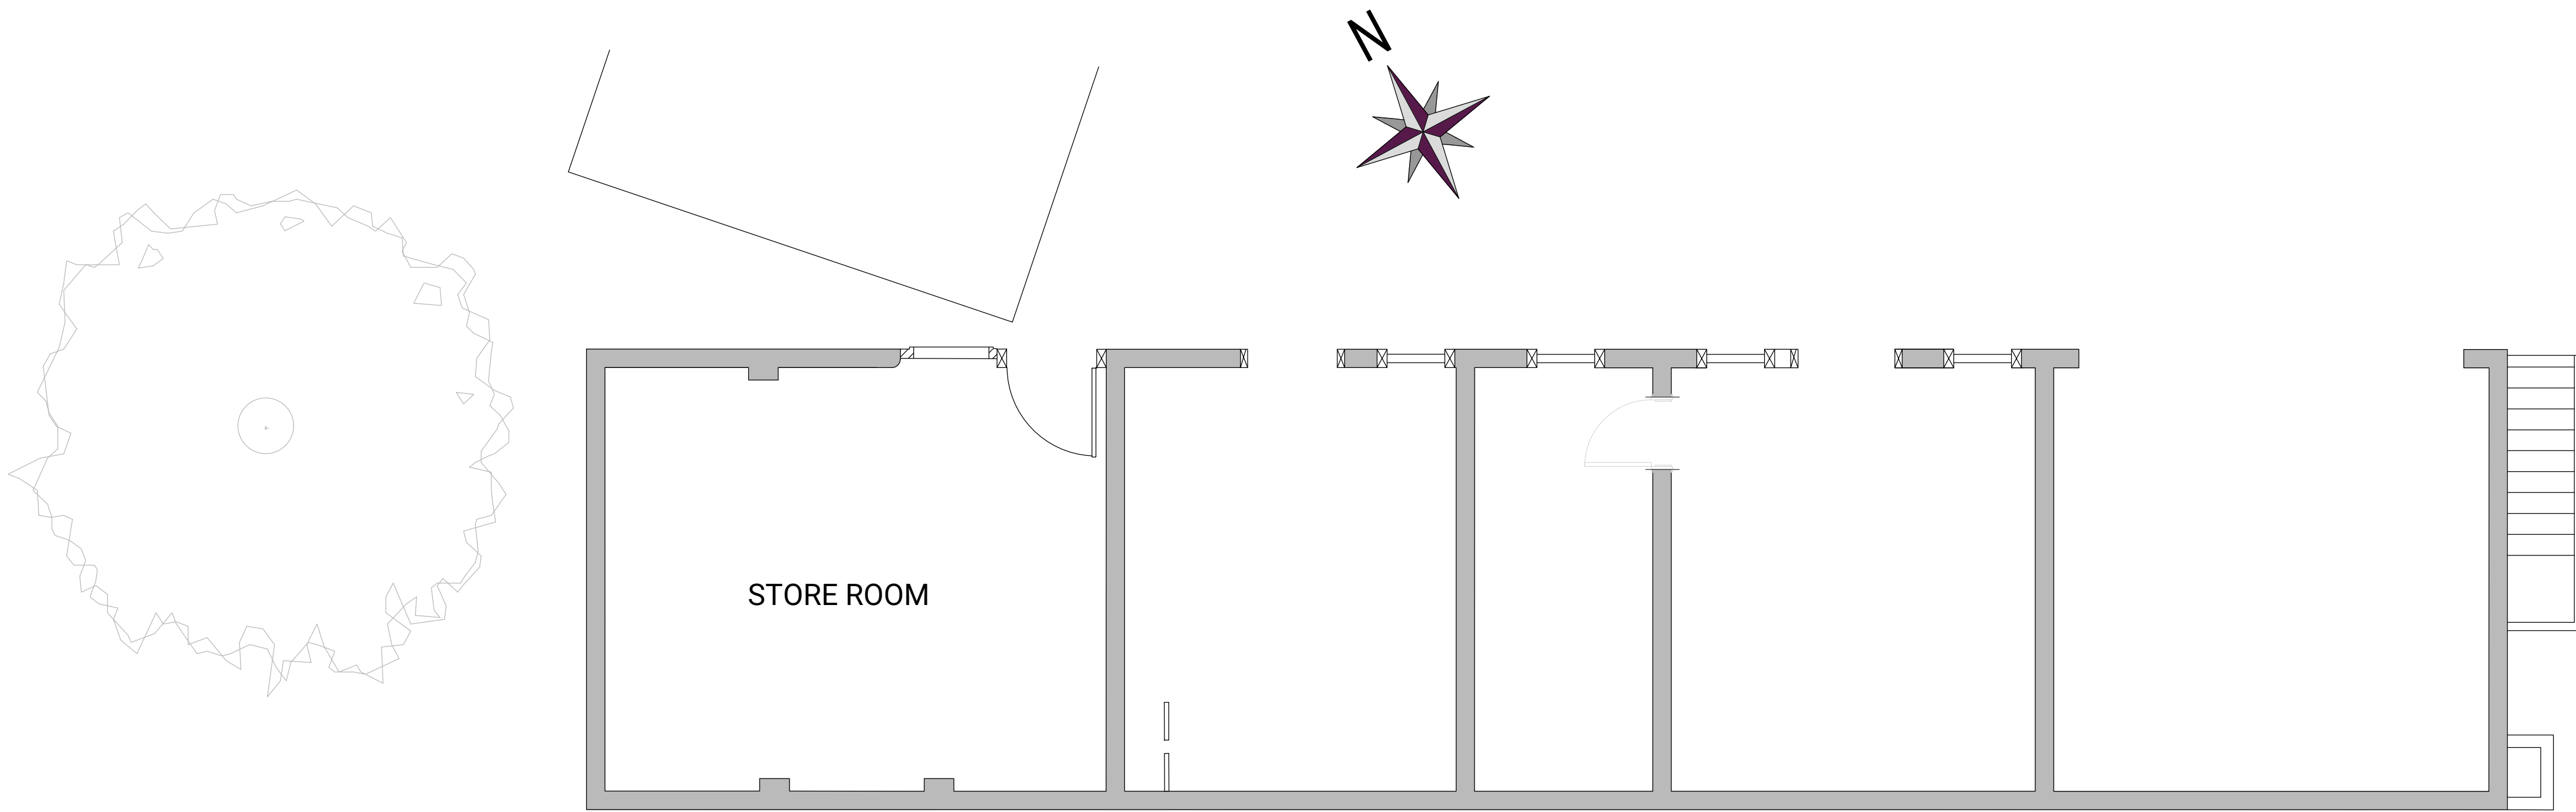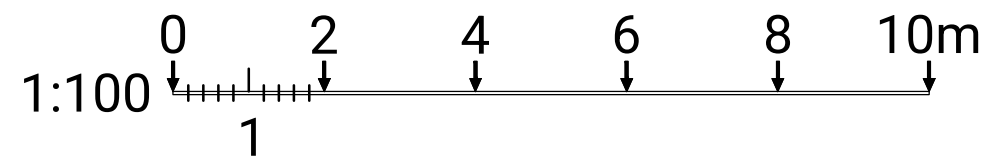

FLOOR PLAN

 

GENERAL NOTES

ALL DIMENSIONS TO BE CHECKED ON SITE PRIOR TO COMMENCEMENT OF WORKS - PLEASE REPORT ERRORS OR OMISSIONS TO THE ARCHITECT.

THIS DRAWING HAS BEEN PRODUCED FOR THE PURPOSES OF PLANNING AND BUILDING REGULATIONS APPROVALS ONLY AND IS NOT INTENDED TO BE A FULL WORKING DRAWING.

THIS DRAWING IS TO BE READ IN CONJUNCTION WITH ANY WRITTEN SPECIFICATIONS, SCHEDULES OF WORK AND STRUCTURAL ENGINEER'S DETAILS AS APPROPRIATE.

THIS DRAWING IS THE COPYRIGHT OF PUMP HOUSE DESIGNS AND ANY FURTHER REPRODUCTION OF THE PLAN IS NOT PERMITTED WITHOUT OBTAINING PRIOR CONSENT.

© CROWN COPYRIGHT 2026 - LICENCE NO. 100032237

8	A	VALIDATION - EAST ELEVATION ADDED	MG	22/7/26
REV	DESCRIPTION	BY	DATE	



**PUMPHOUSE
DESIGNS**

Architectural & Interior Design Consultants

01424 871120 info@pumphousedesigns.co.uk

CLIENT
DAAAG Farming LLP

PROJECT
**THE NAKED FARM
WARNINGLID LANE
WARNINGLID
HAYWARDS HEATH - RH17 5TG**

DRAWING
EXISTING PLAN

FIRST ISSUE MAY 26	DRAWN BY MRG	SCALE @ A1 1:100 & 1:50
------------------------------	------------------------	---------------------------------------

DRAWING NO.
8657 / EX / A