


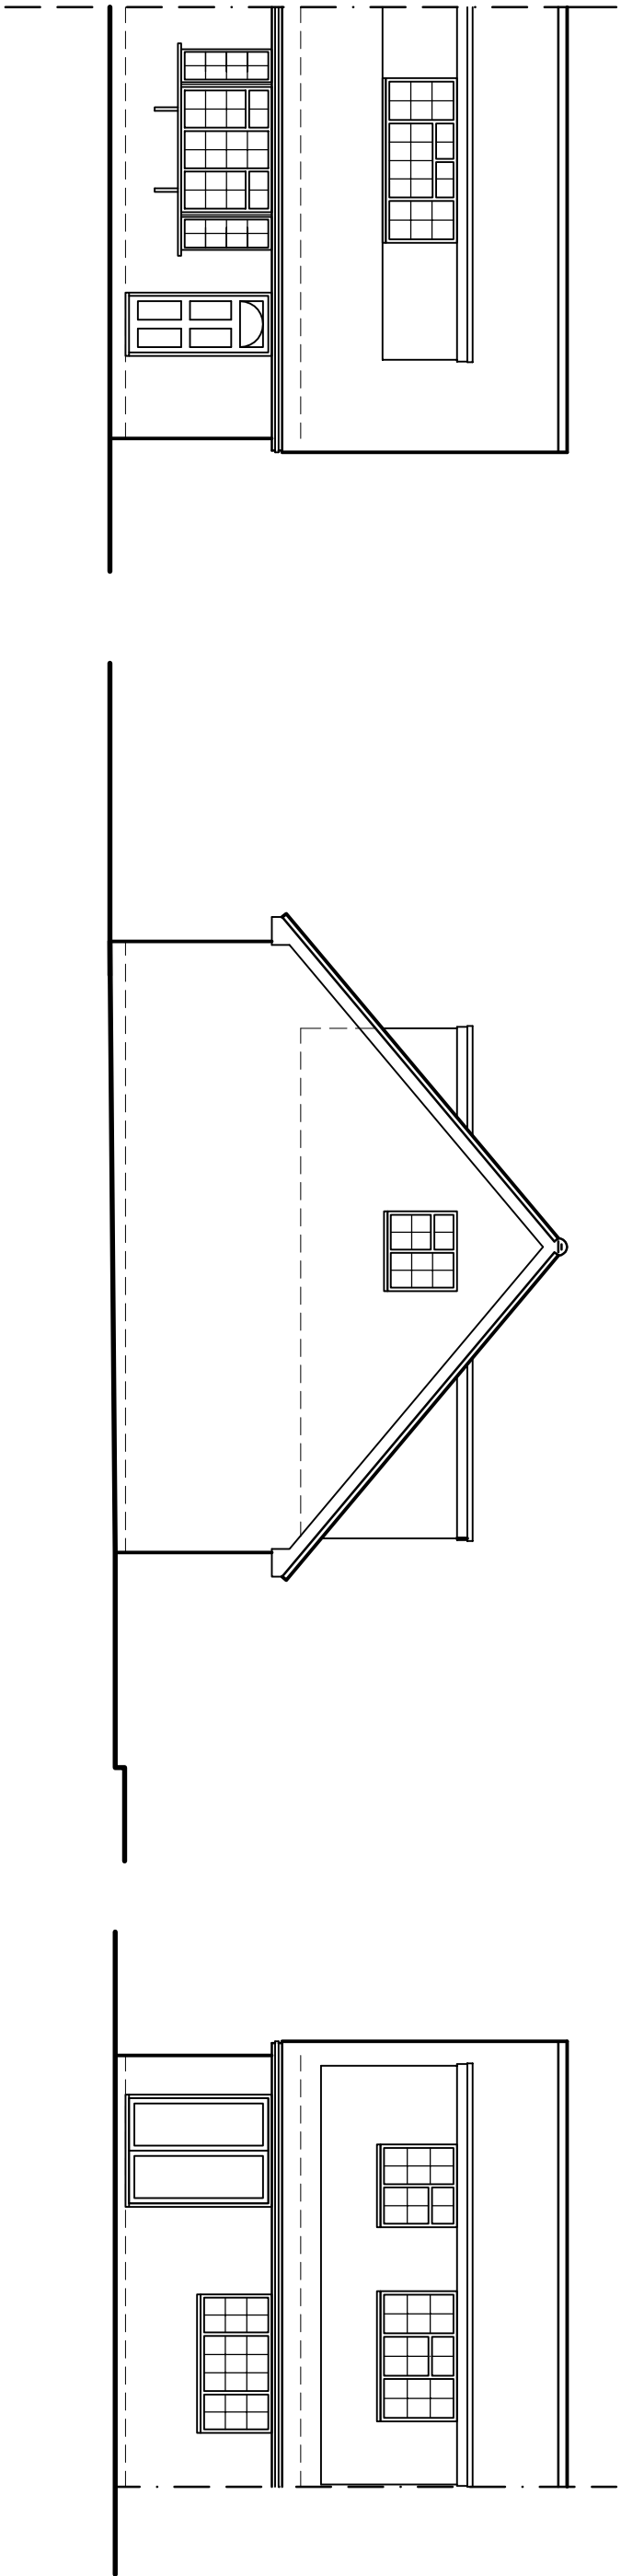

South Elevation


As Existing
1:100

East Elevation

As Existing
1:100


North Elevation

As Existing
1:100

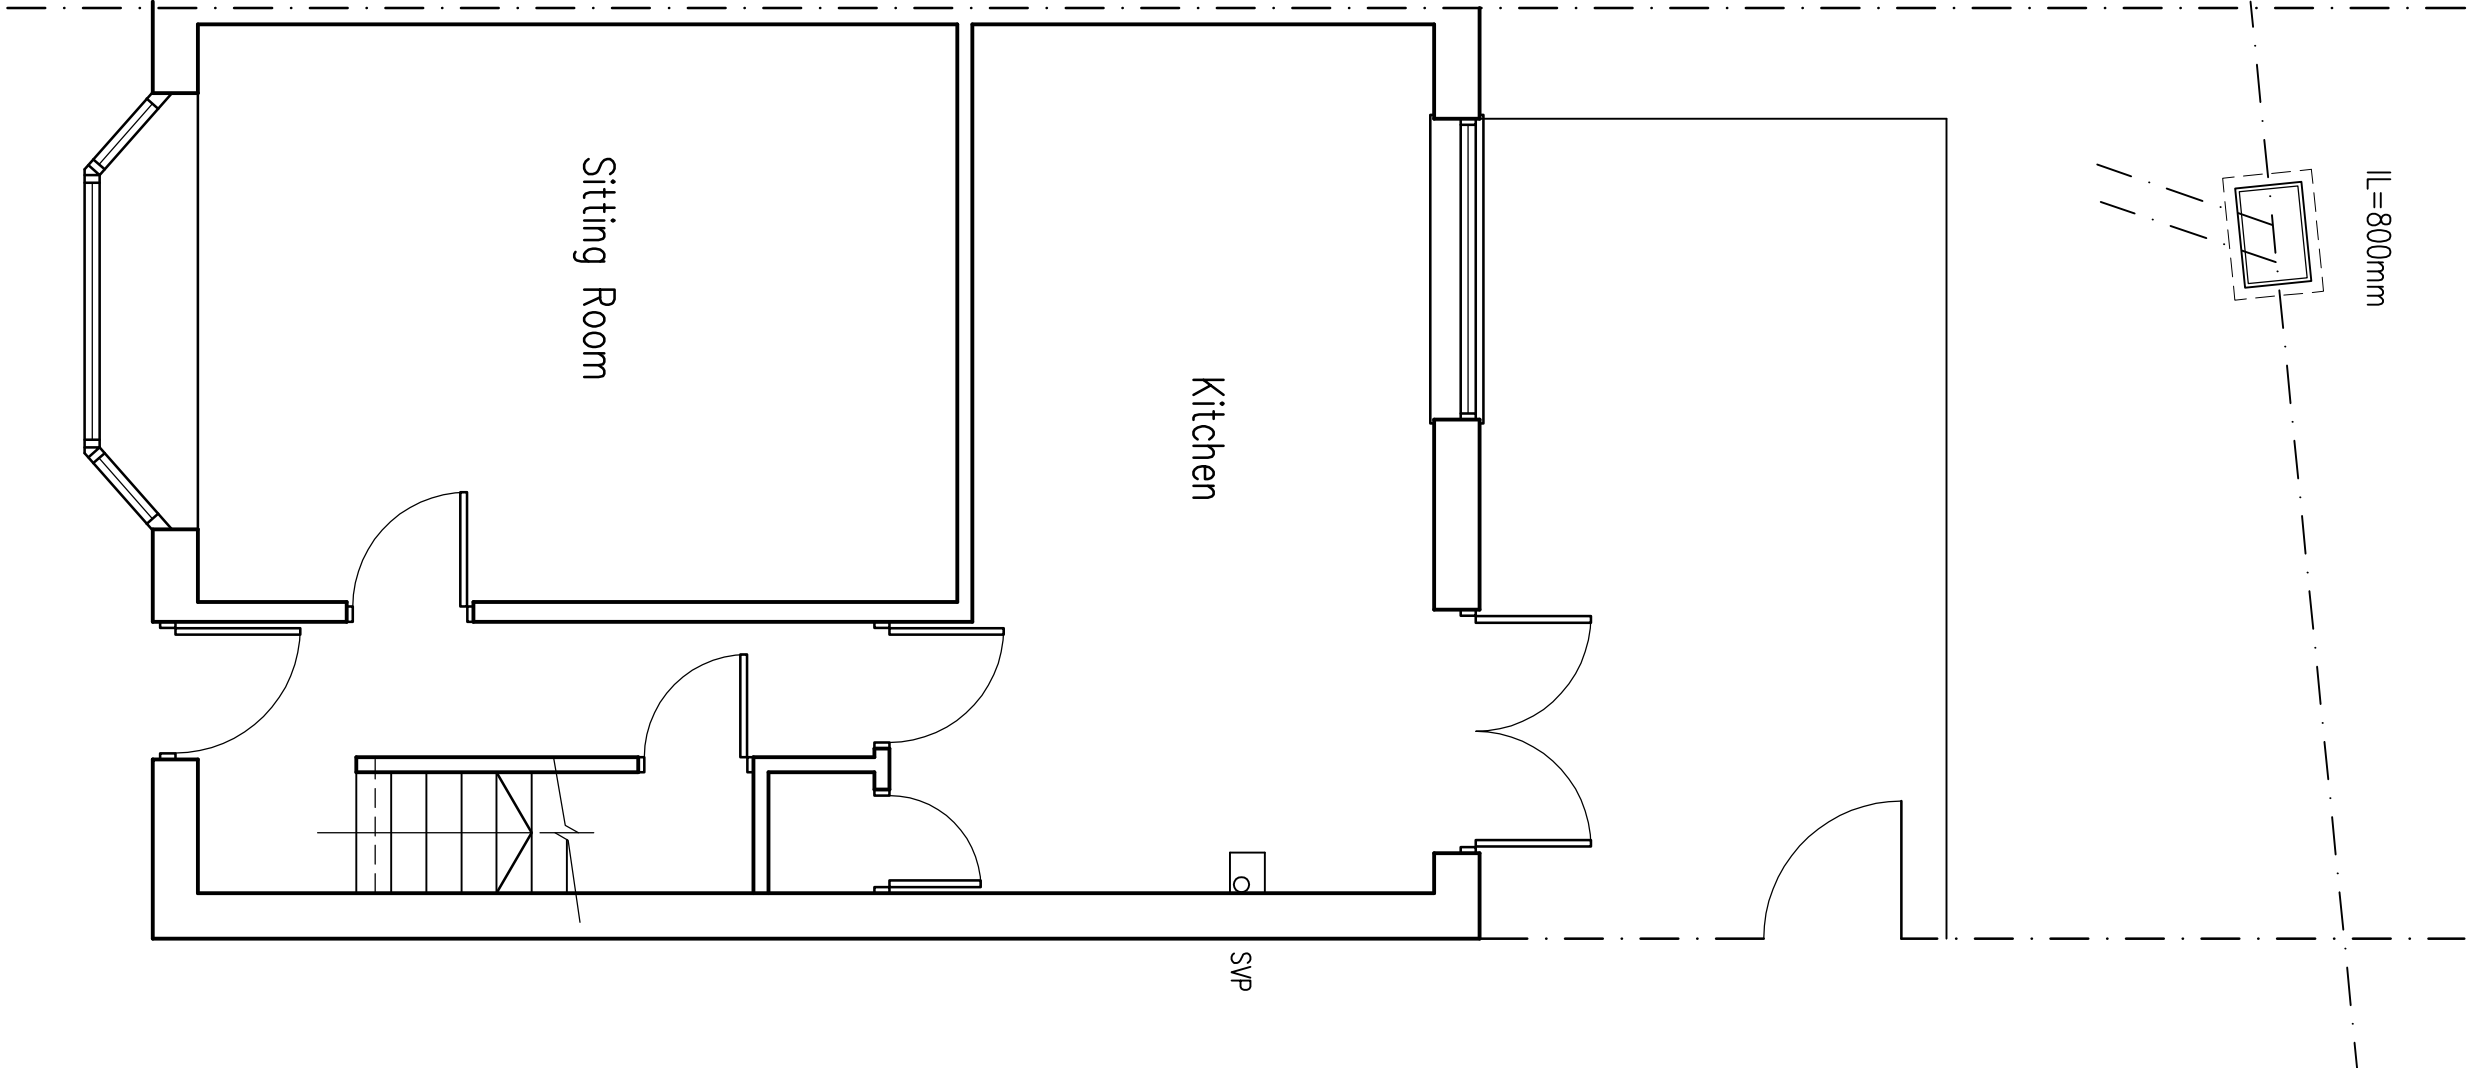


Ground Floor Plan

As Existing
1:50

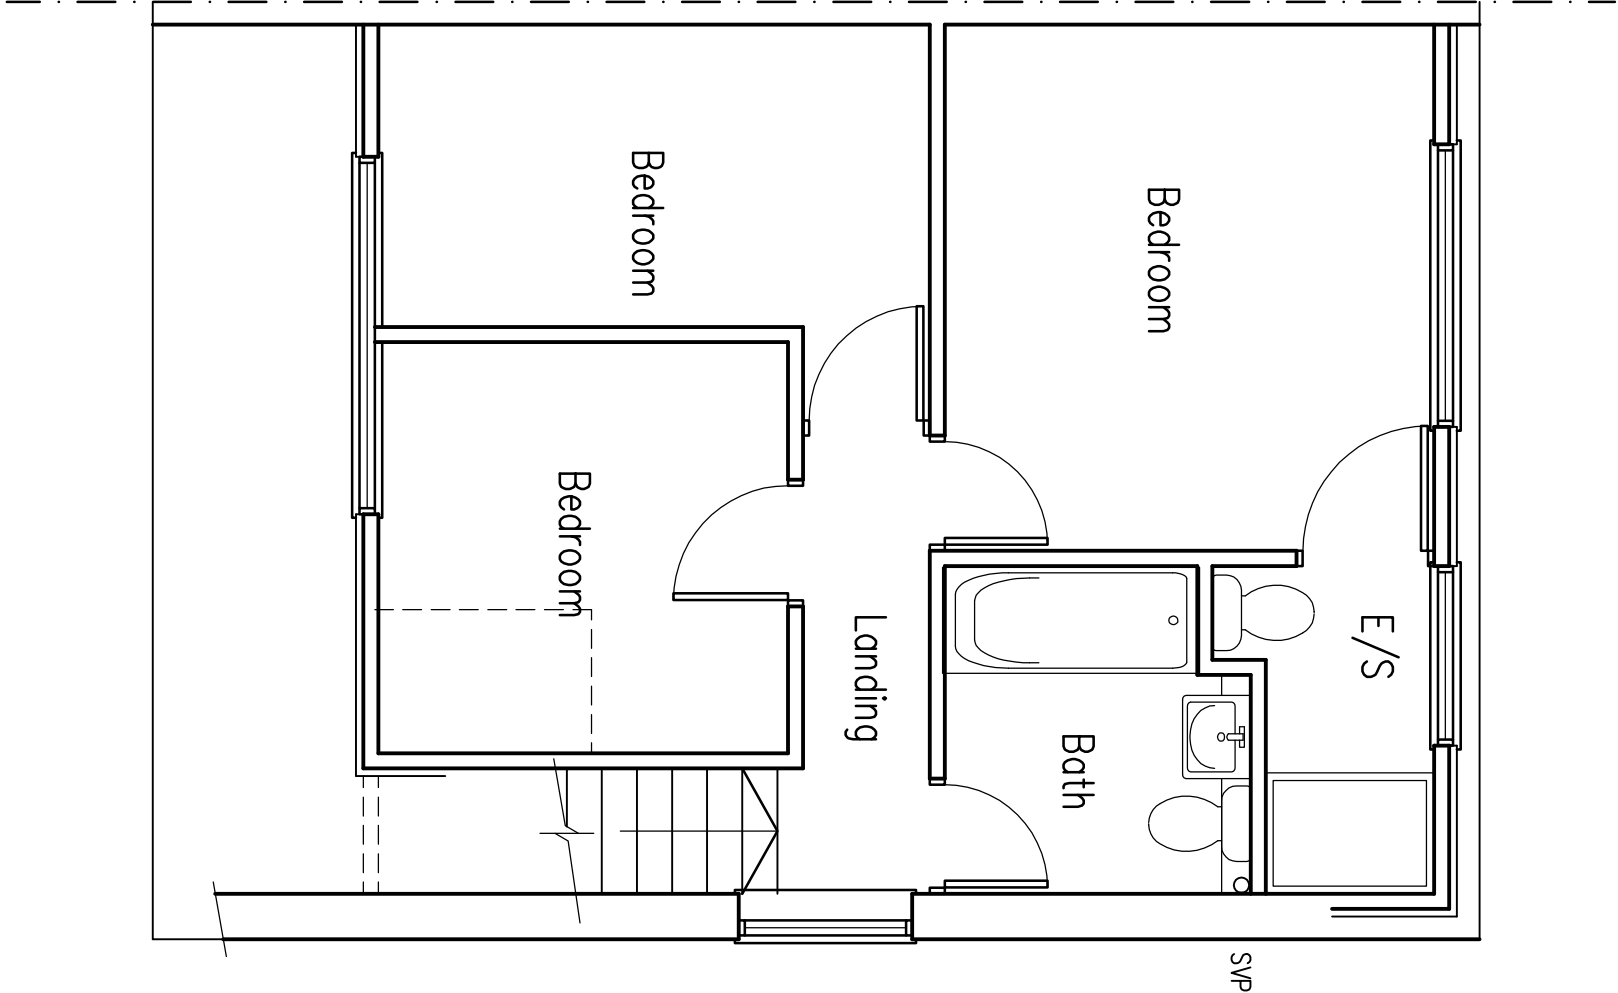


First Floor Plan

As Existing
1:50

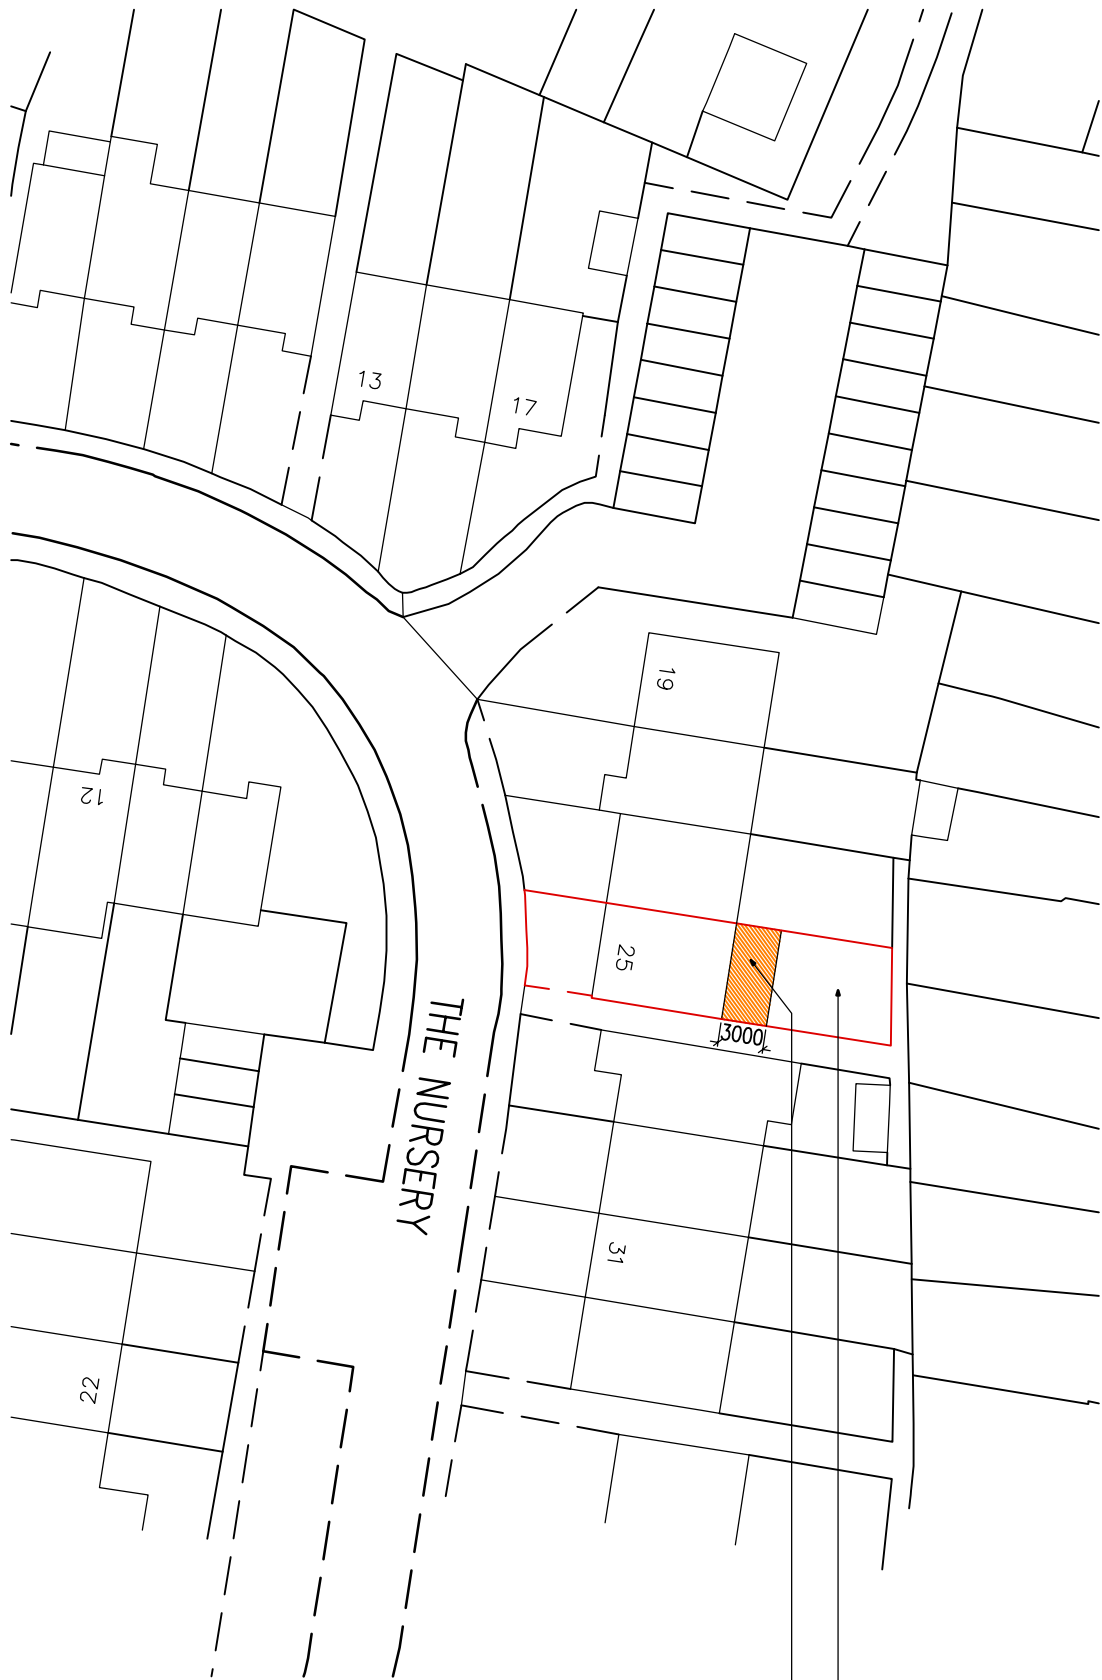



Block Plan

As Existing
1:500

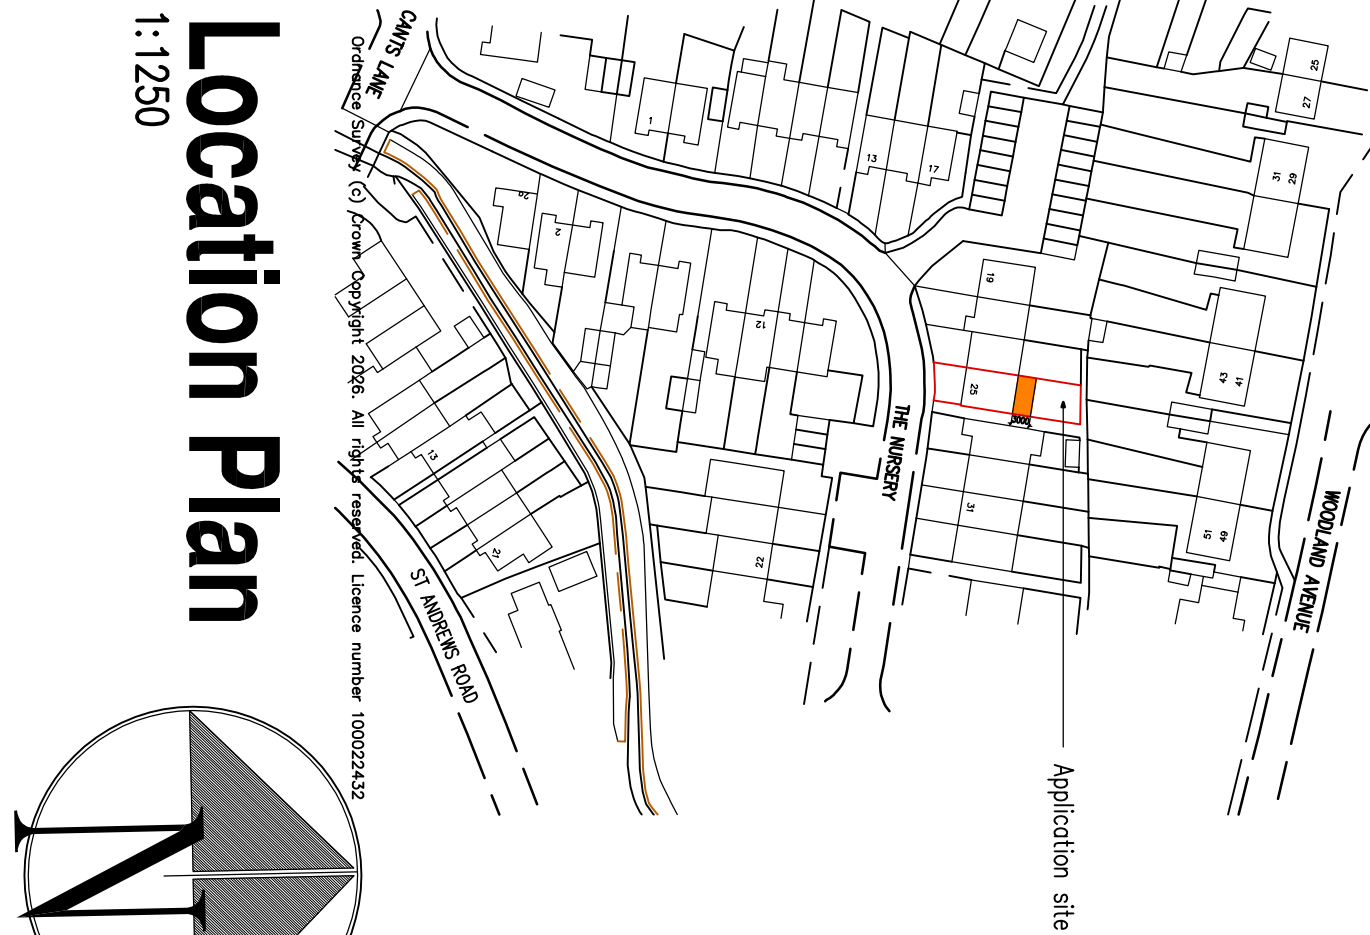

Location Plan

As Existing
1:1250

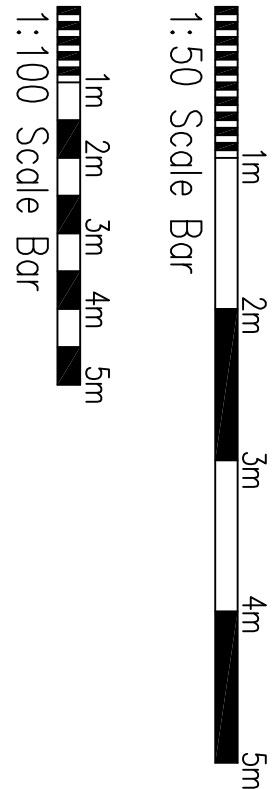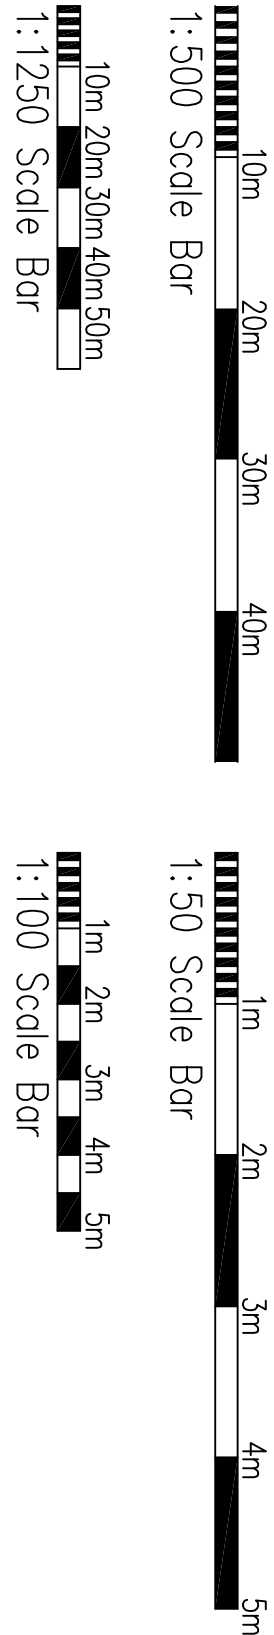

Scale:	1:50, 1:100, 1:1250, 1:500 @ A1
Date:	March 2026
Drawn:	
Dwg. No.	4155-01
Rev'n	

Copyright of:	Clive Voller Associates
	Chartered Building Surveyors
	15 Station Road
	Burgess Hill
	West Sussex
	RH15 9DE
	Tel: 01444 871010
	Fax: 01444 870099
	Web: www.clivevoller.com



Client:	Mr & Mrs Colombetti
---------	---------------------

Drawing title:	Floor Plans & Elevations As Existing Block & Location Plans
----------------	---

Project:	Proposed Extension at: 25 The Nursery Burgess Hill
----------	--