




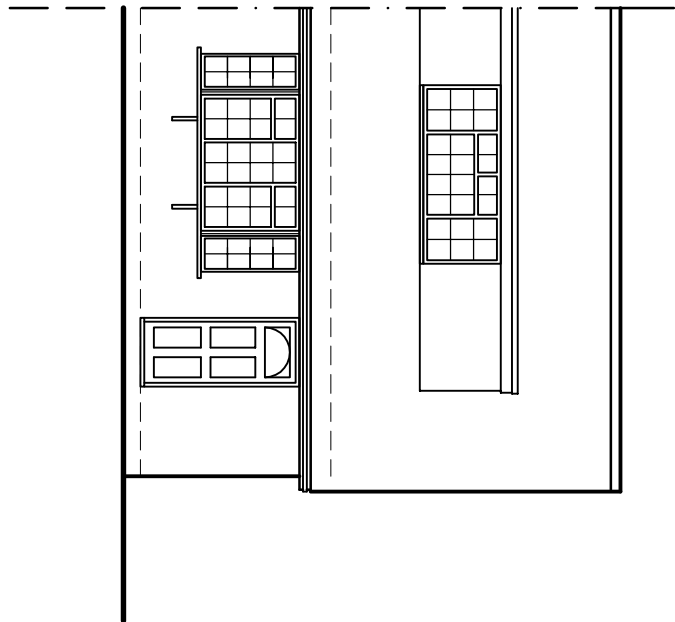


South Elevation
As Proposed
1:100

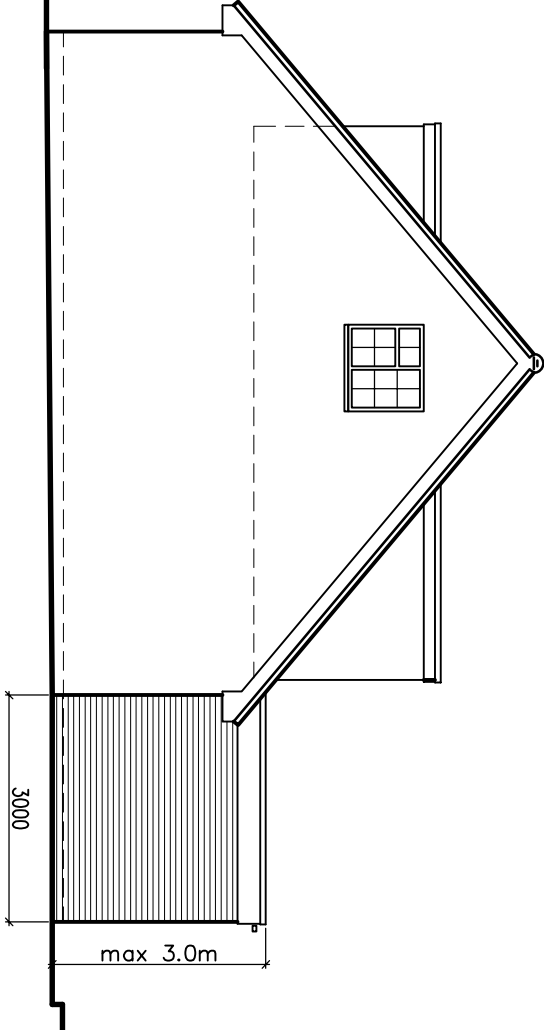


East Elevation
As Proposed
1:100

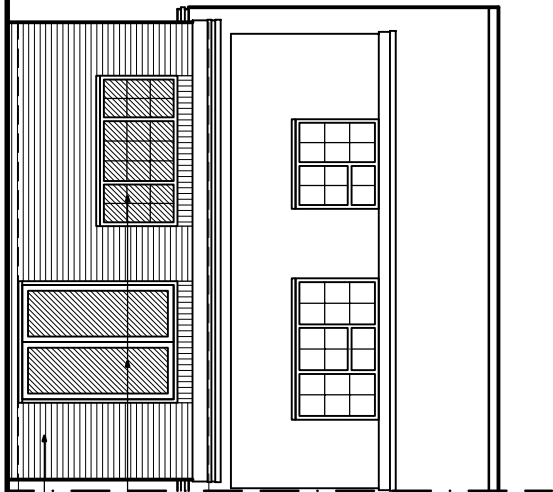


North Elevation
As Proposed
1:100

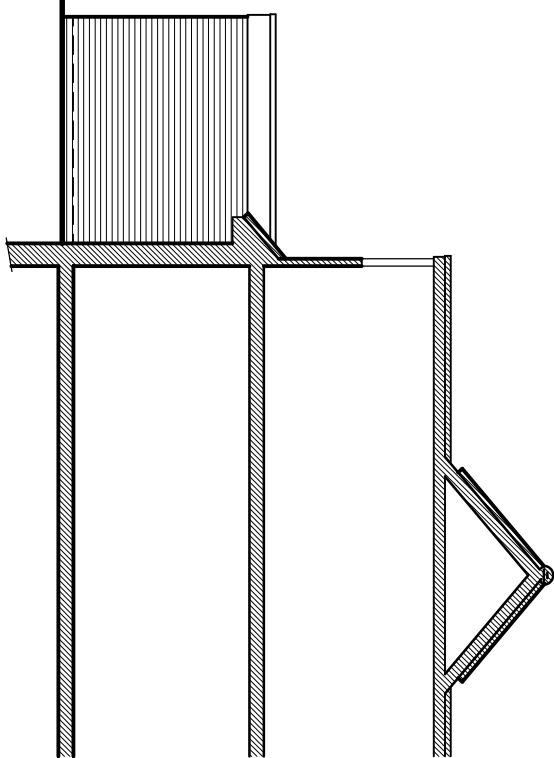

West Elevation
As Proposed
1:100

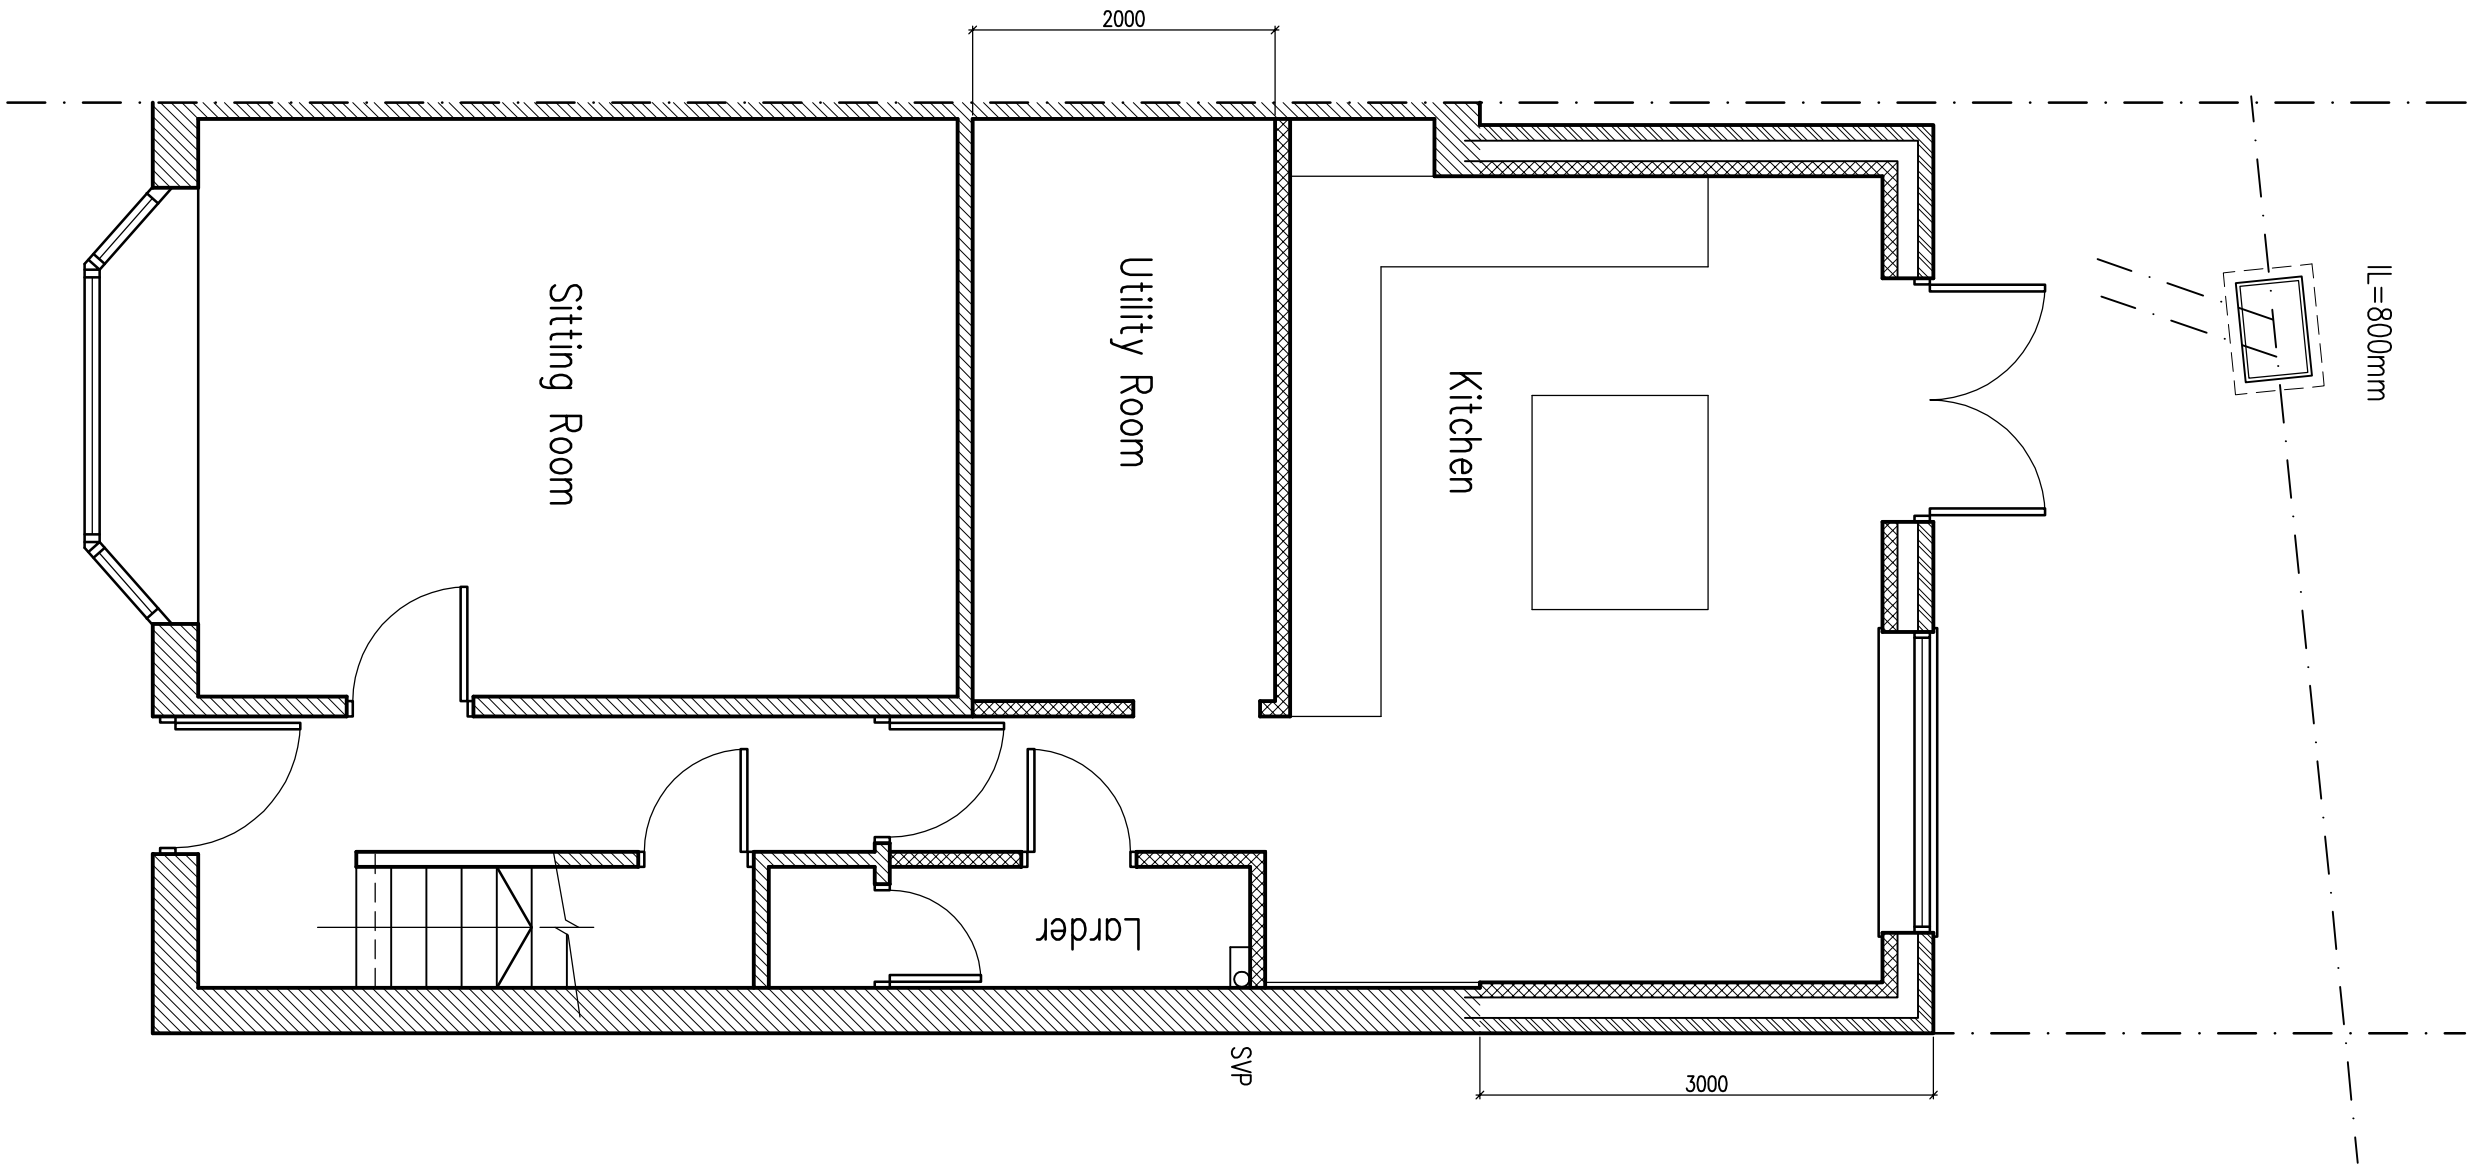

Ground Floor Plan
As Proposed
1:50

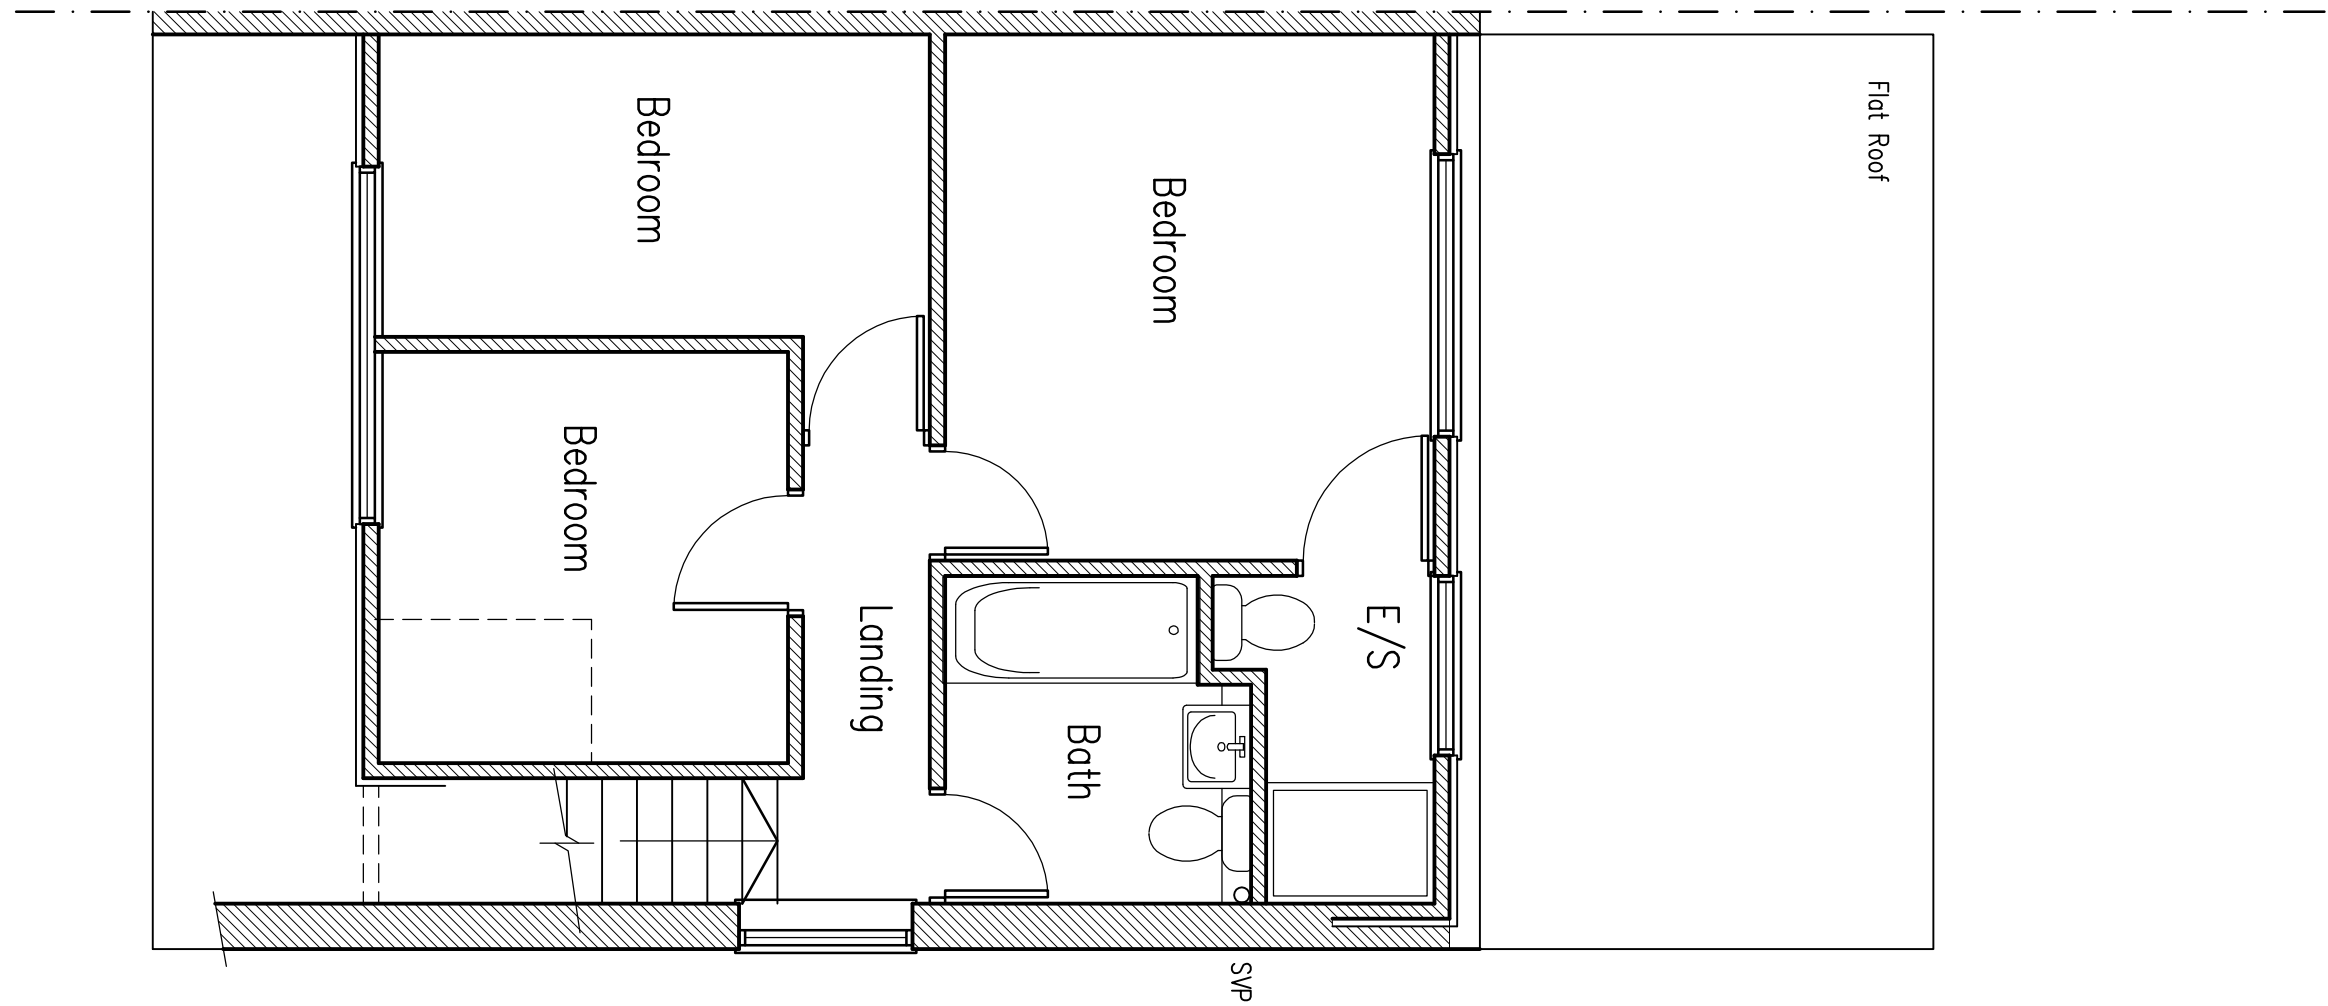

First Floor Plan
As Proposed
1:50

Project:
Proposed Extension at:
25 The Nursery
Burgess Hill

Drawing title:
Floor Plans & Elevations
As Proposed

Client:
Mr & Mrs Colombotti

Copyright of:
Clive Voller Associates
Chartered Building Surveyors
15 Station Road
Burgess Hill
West Sussex
RH15 9DE
Tel: 01444 871010
Fax: 01444 870099
Web: www.clivevoller.com



Scale:
1:50, 1:100 @ A1

Date:
March 2026

Drawn:

Dwg. No. 4155-02

Rev'n

