


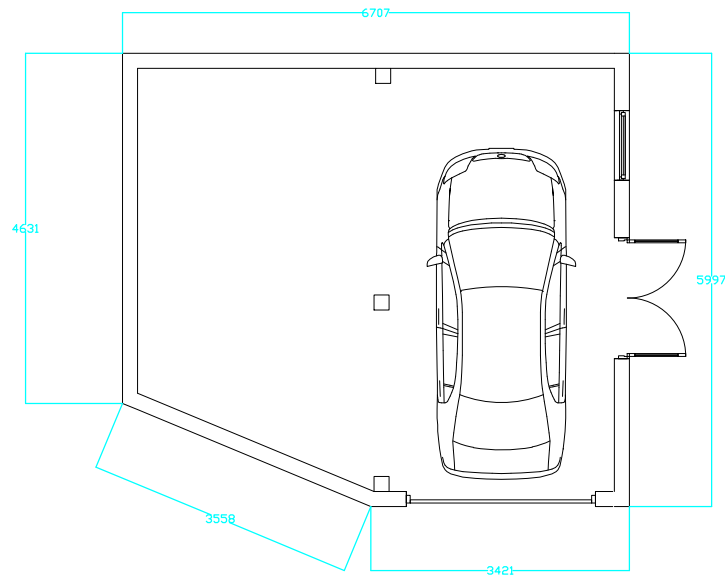


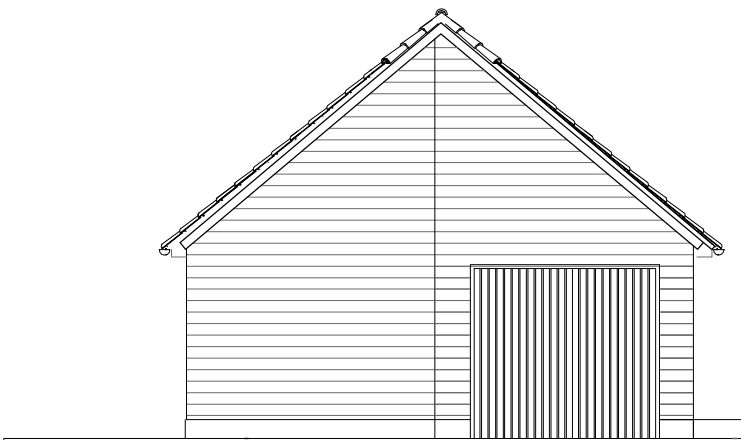


PROPOSED GROUND FLOOR PLAN

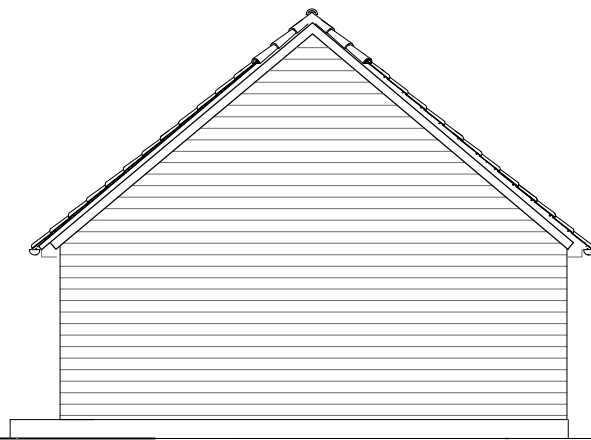


PROPOSED FRONT ELEVATION

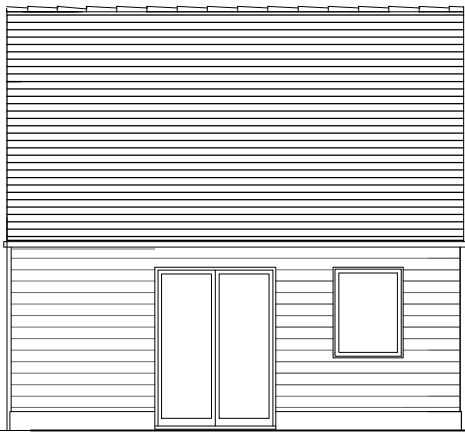

PROPOSED SECTION

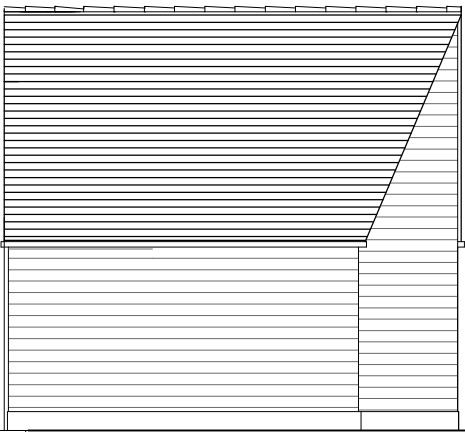

PROPOSED REAR ELEVATION

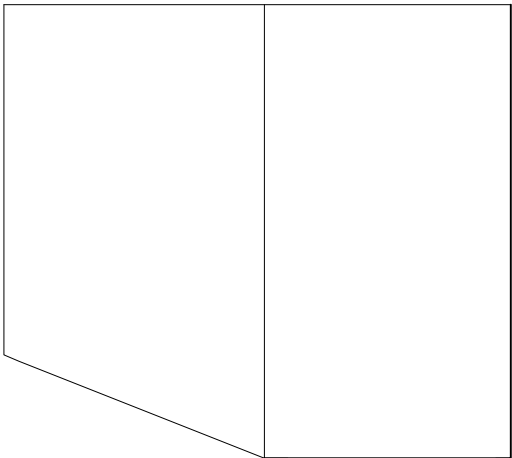

PROPOSED ROOF PLAN

Site address 1 Finches Court, Lindfield		
Job Title Residential Extension and internal remodelling		
Proposed Plans and Elevations		
buchan rum 9 SAVILL ROAD LINDFIELD WEST SUSSEX RH162NY E : info@buchanrumarchitects.co.uk T : 01444 239019		
Scale 1:100	Size A3	Dim By BRA
Project number 25_149	Drawing number PL_115_00	Rev. 00