


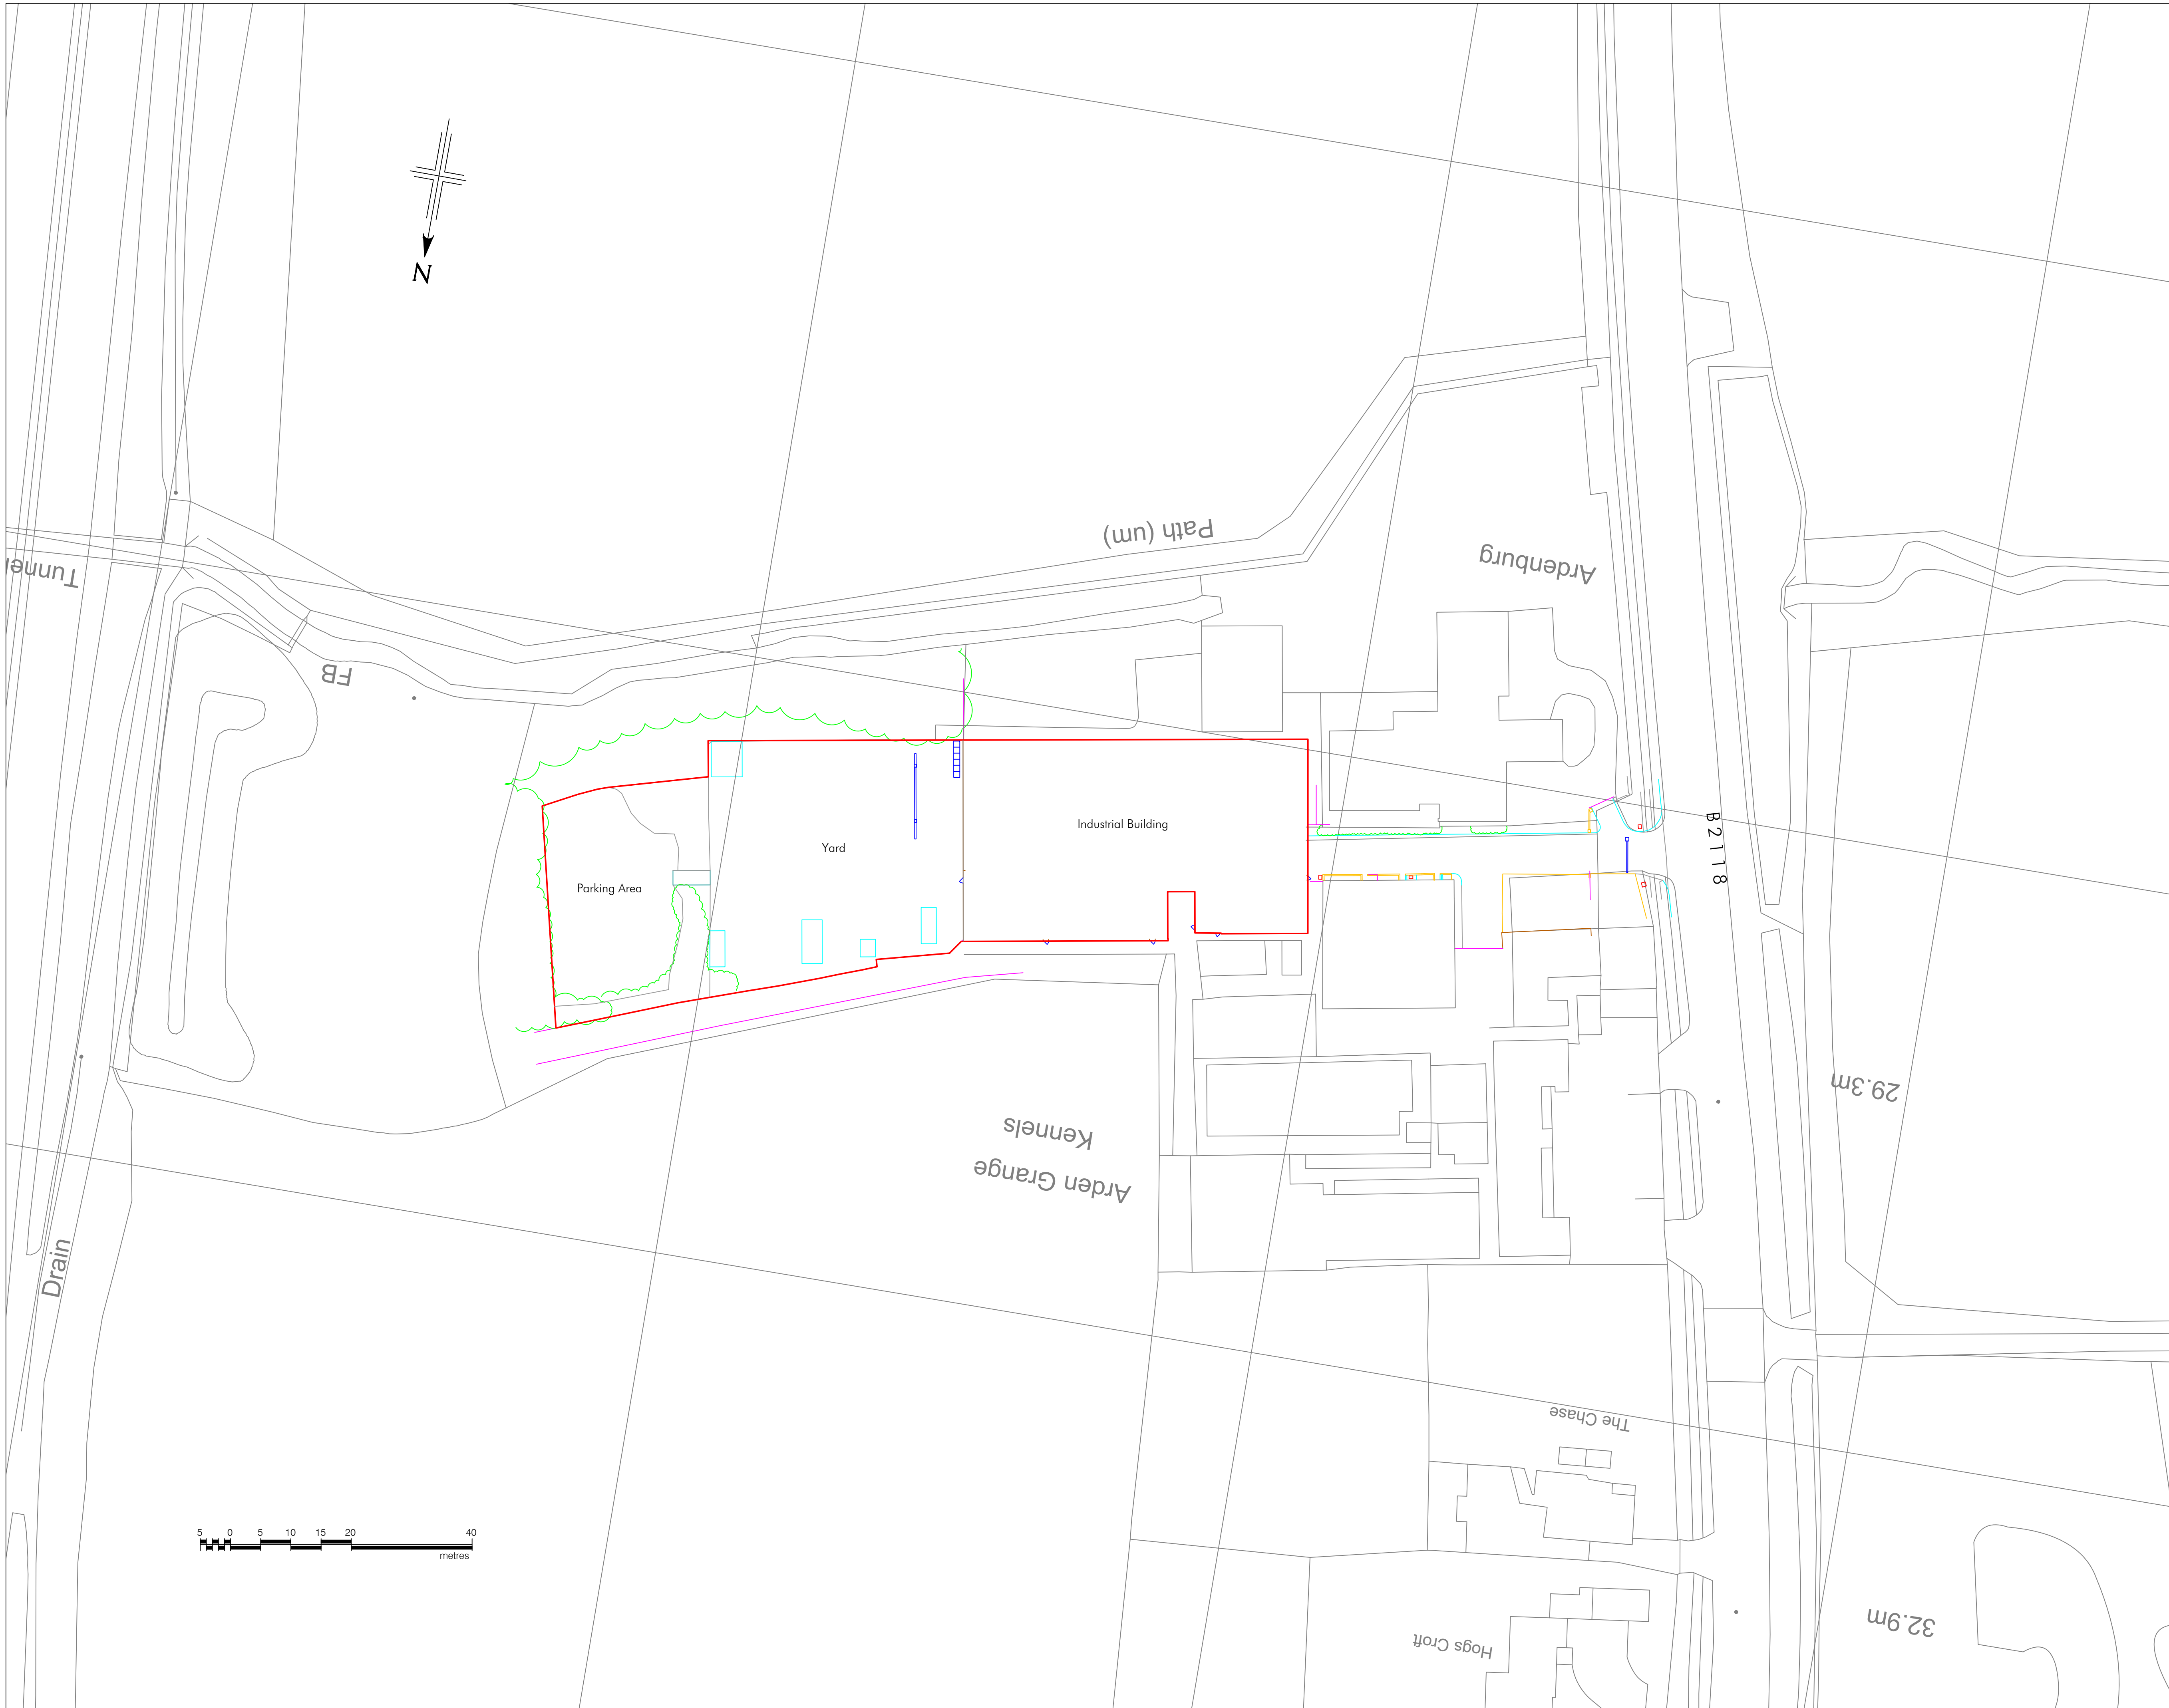

General Note:
Care should be taken when drawings are printed to avoid image distortion.

Copyright:
This document and all information contained herein is the sole property of T&T PJM UK, reproduction in any form is strictly forbidden unless permission in writing is obtained.

All levels are in metres and are above Site Local Datum .

CBRE | **Turner & Townsend**

T&T PJM UK Limited, Henrietta House, Henrietta Place, London W1G 0NB
Switchboard : 0207 182 2000
Web : www.turnerandtowntsend.com

Project: ARDEN GRANGE	
Address: Arden Grange London Road, Albourne Hassocks BN6 9BJ	
Drawing: Block Plan	
Date: 18 September 2026	Project No: 07626
Scale: 1 : 500@A1	
Drawn: MF	Checked: JS
Dwg. No: 07626-BP-01	Rev. No: A
Project Status: FINAL	

Copyright:
This document and all information contained herein
is the sole property of T&T PJM UK, reproduction
in any form is strictly forbidden unless permission in
writing is obtained.

XX.XX Height from Arbitrary Survey Datum Line

X.XX Ceiling Level

FX.XX False Ceiling Level

BSLX.XX Beam Soffit Level

WSLxx.xx Window Sill Level



Window Height Level

X.XX Height from Finished Floor to Slab Above

FX.XX Height from Finished Floor to False Ceiling Above

35 X.XX Height from Finished Floor to Beam Above

SXX.XX Height from Finished Floor to Window Sill

   Height from Finished Floor to Window Head

T&T PJM UK Limited, Henrietta House, Henrietta Place, London W1G 0NB
Switchboard : 0207 182 2000
Web : www.turnerandtowntsend.com

Project: Arden Grange

Address: Arden Grange
London Road, Albourne
Hassocks, BN6 9BJ

Drawing:	Ground Floor Plan
	Existing Floor Plan

18 September 2026 Project No: 07626

Scale: 1 100@A1 Alt Scale:




Drawn: JS Checked: MF

Fig. No.	Re
0-1-2-3-4-5-6-7-8-9	

07626-FP-00

Project Status: **FINISH**

FINAL

 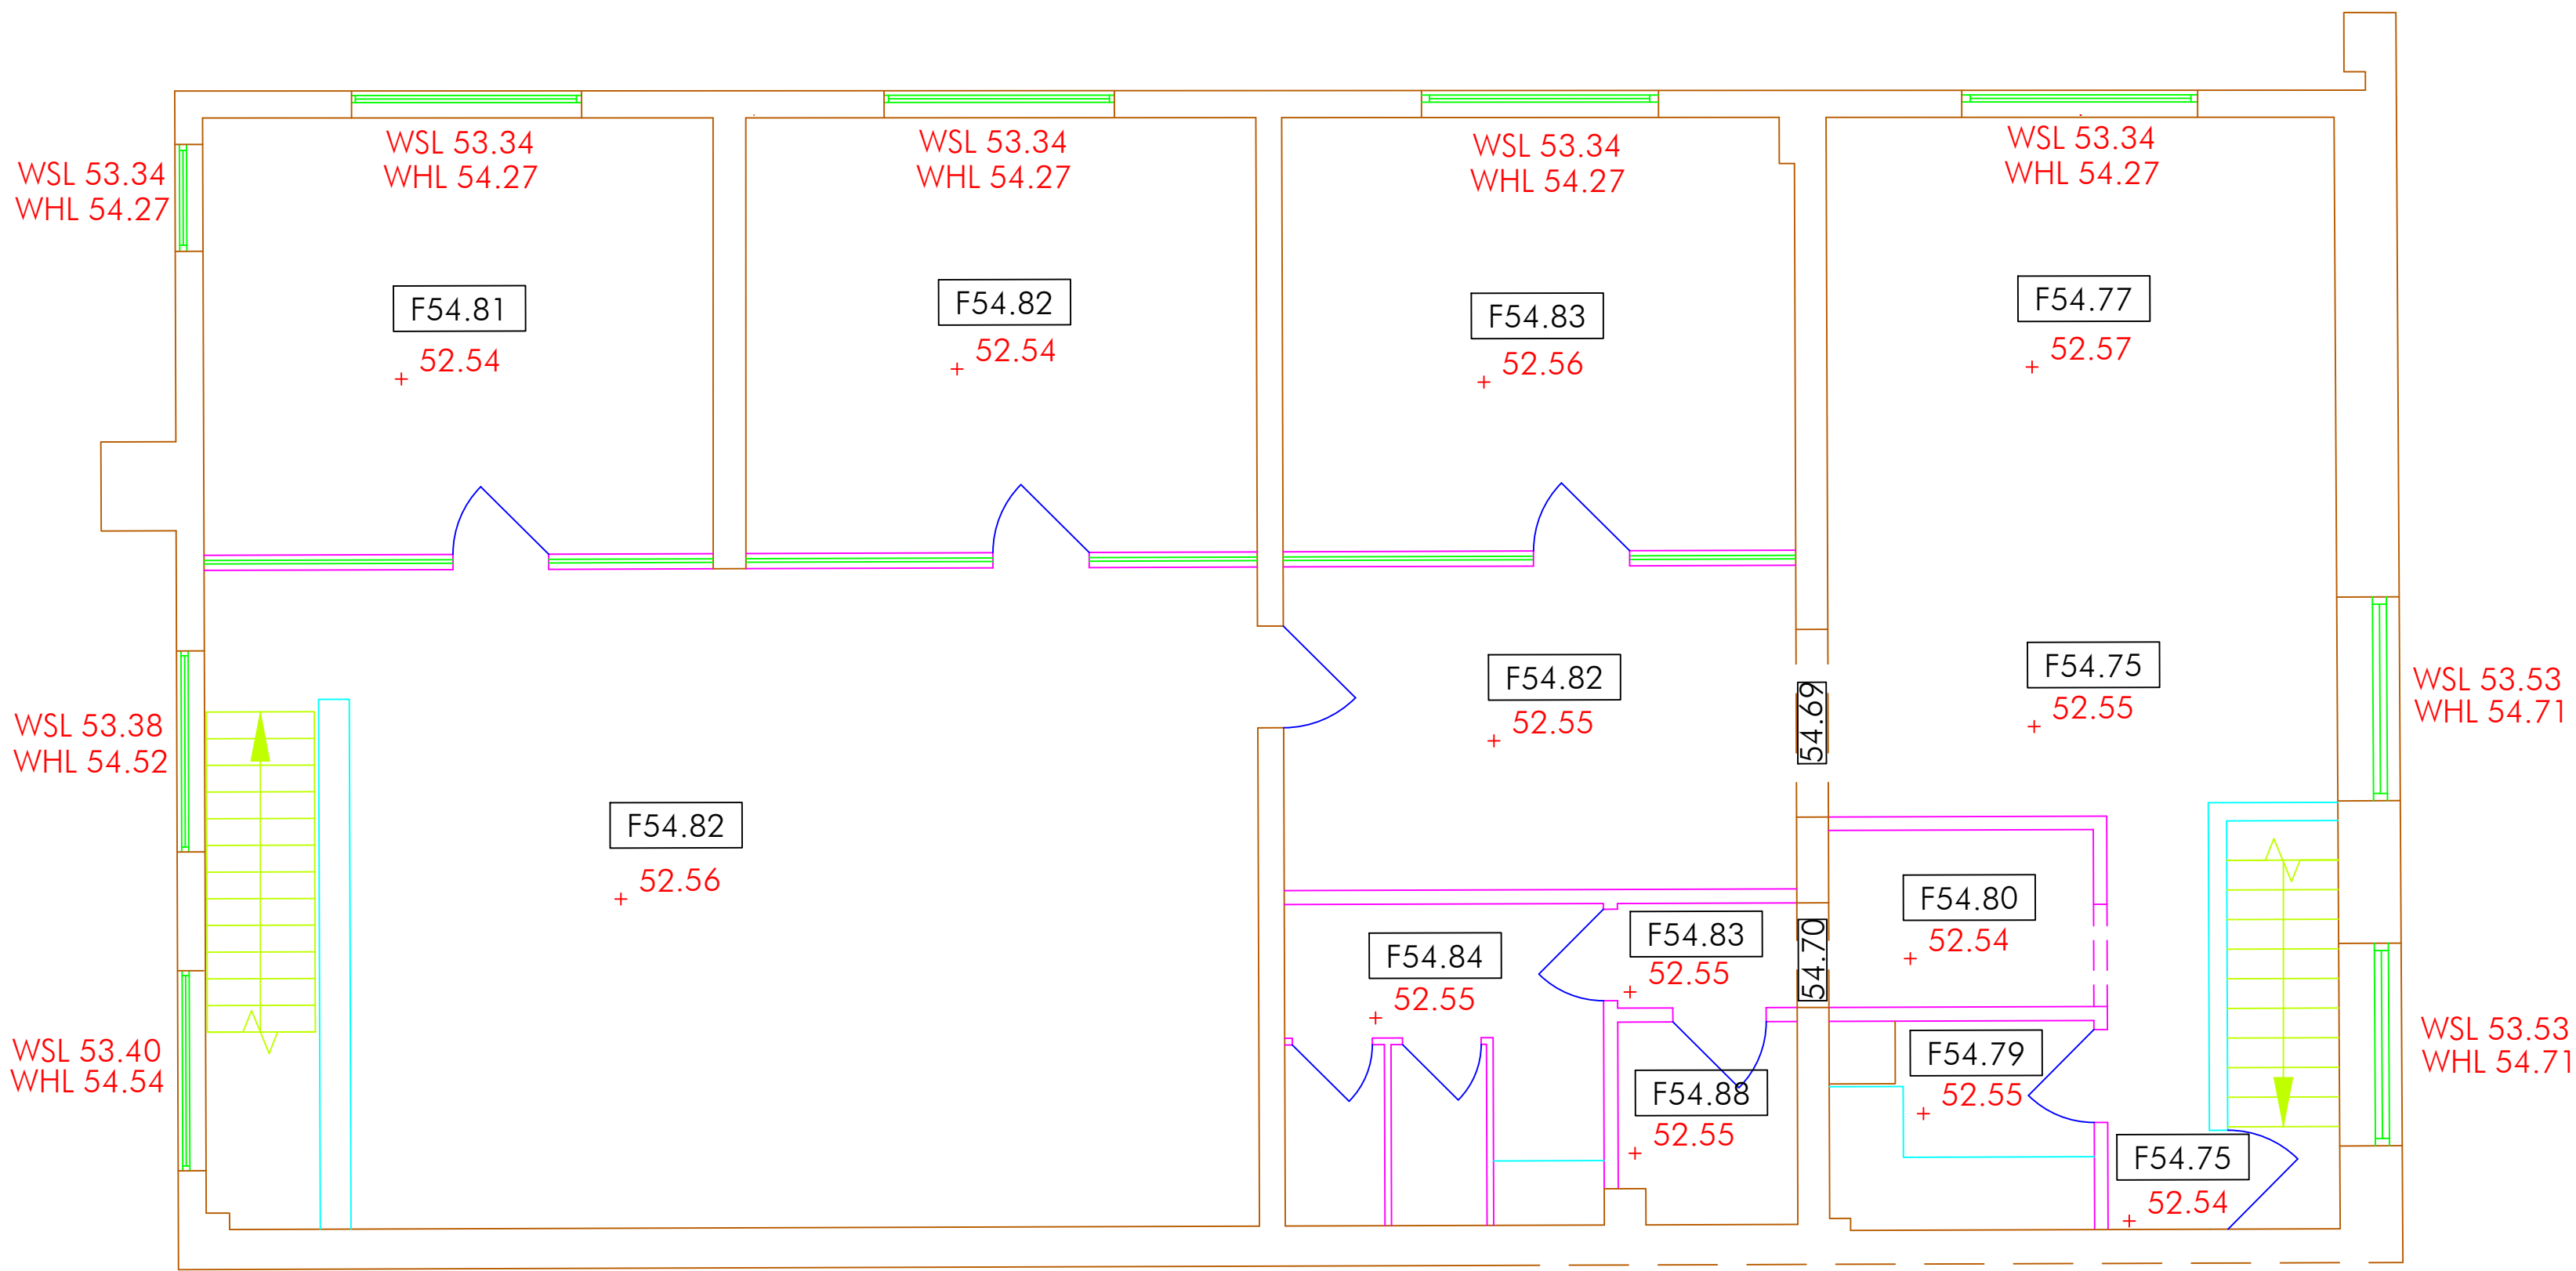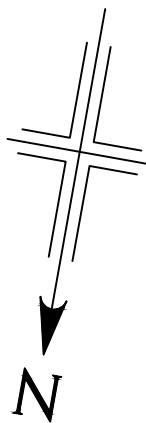

General Note:
Care should be taken when drawings are printed to avoid image distortion.

Copyright:
This document and all information contained herein is the sole property of T&T PJM UK, reproduction in any form is strictly forbidden unless permission in writing is obtained.

All levels are in metres and are above Arbitrary Site Datum.

- + XXX.XX Height from Arbitrary Survey Datum Line
- X.XX Ceiling Level
- FX.XX False Ceiling Level
- BSLX.XX Beam Soffit Level
- WSLxx.xx Window Sill Level
- WHLxx.xx Window Height Level
- X.XX Height from Finished Floor to Slab Above
- FX.XX Height from Finished Floor to False Ceiling Above
- BS X.XX Height from Finished Floor to Beam Above
- sxx.xx Height from Finished Floor to Window Sill
- hxx.xx Height from Finished Floor to Window Head

CBRE

Turner & Townsend

T&T PJM UK Limited, Henrietta House, Henrietta Place, London W1G 0NB

Switchboard : 0207 182 2000

Web : www.turnerandtownsend.com

Project:	Arden Grange
Address:	Arden Grange London Road, Albourne Hassocks, BN6 9BJ
Drawing:	First Floor Plan Existing Floor Plan
Date:	18 September 2026Project No: 07626
Scale:	1_50@A1Alt Scale:
Drawn:	JSChecked: MF
Dwg. No:	07626-FP-01
Rev. No:	A
Project Status:	FINAL