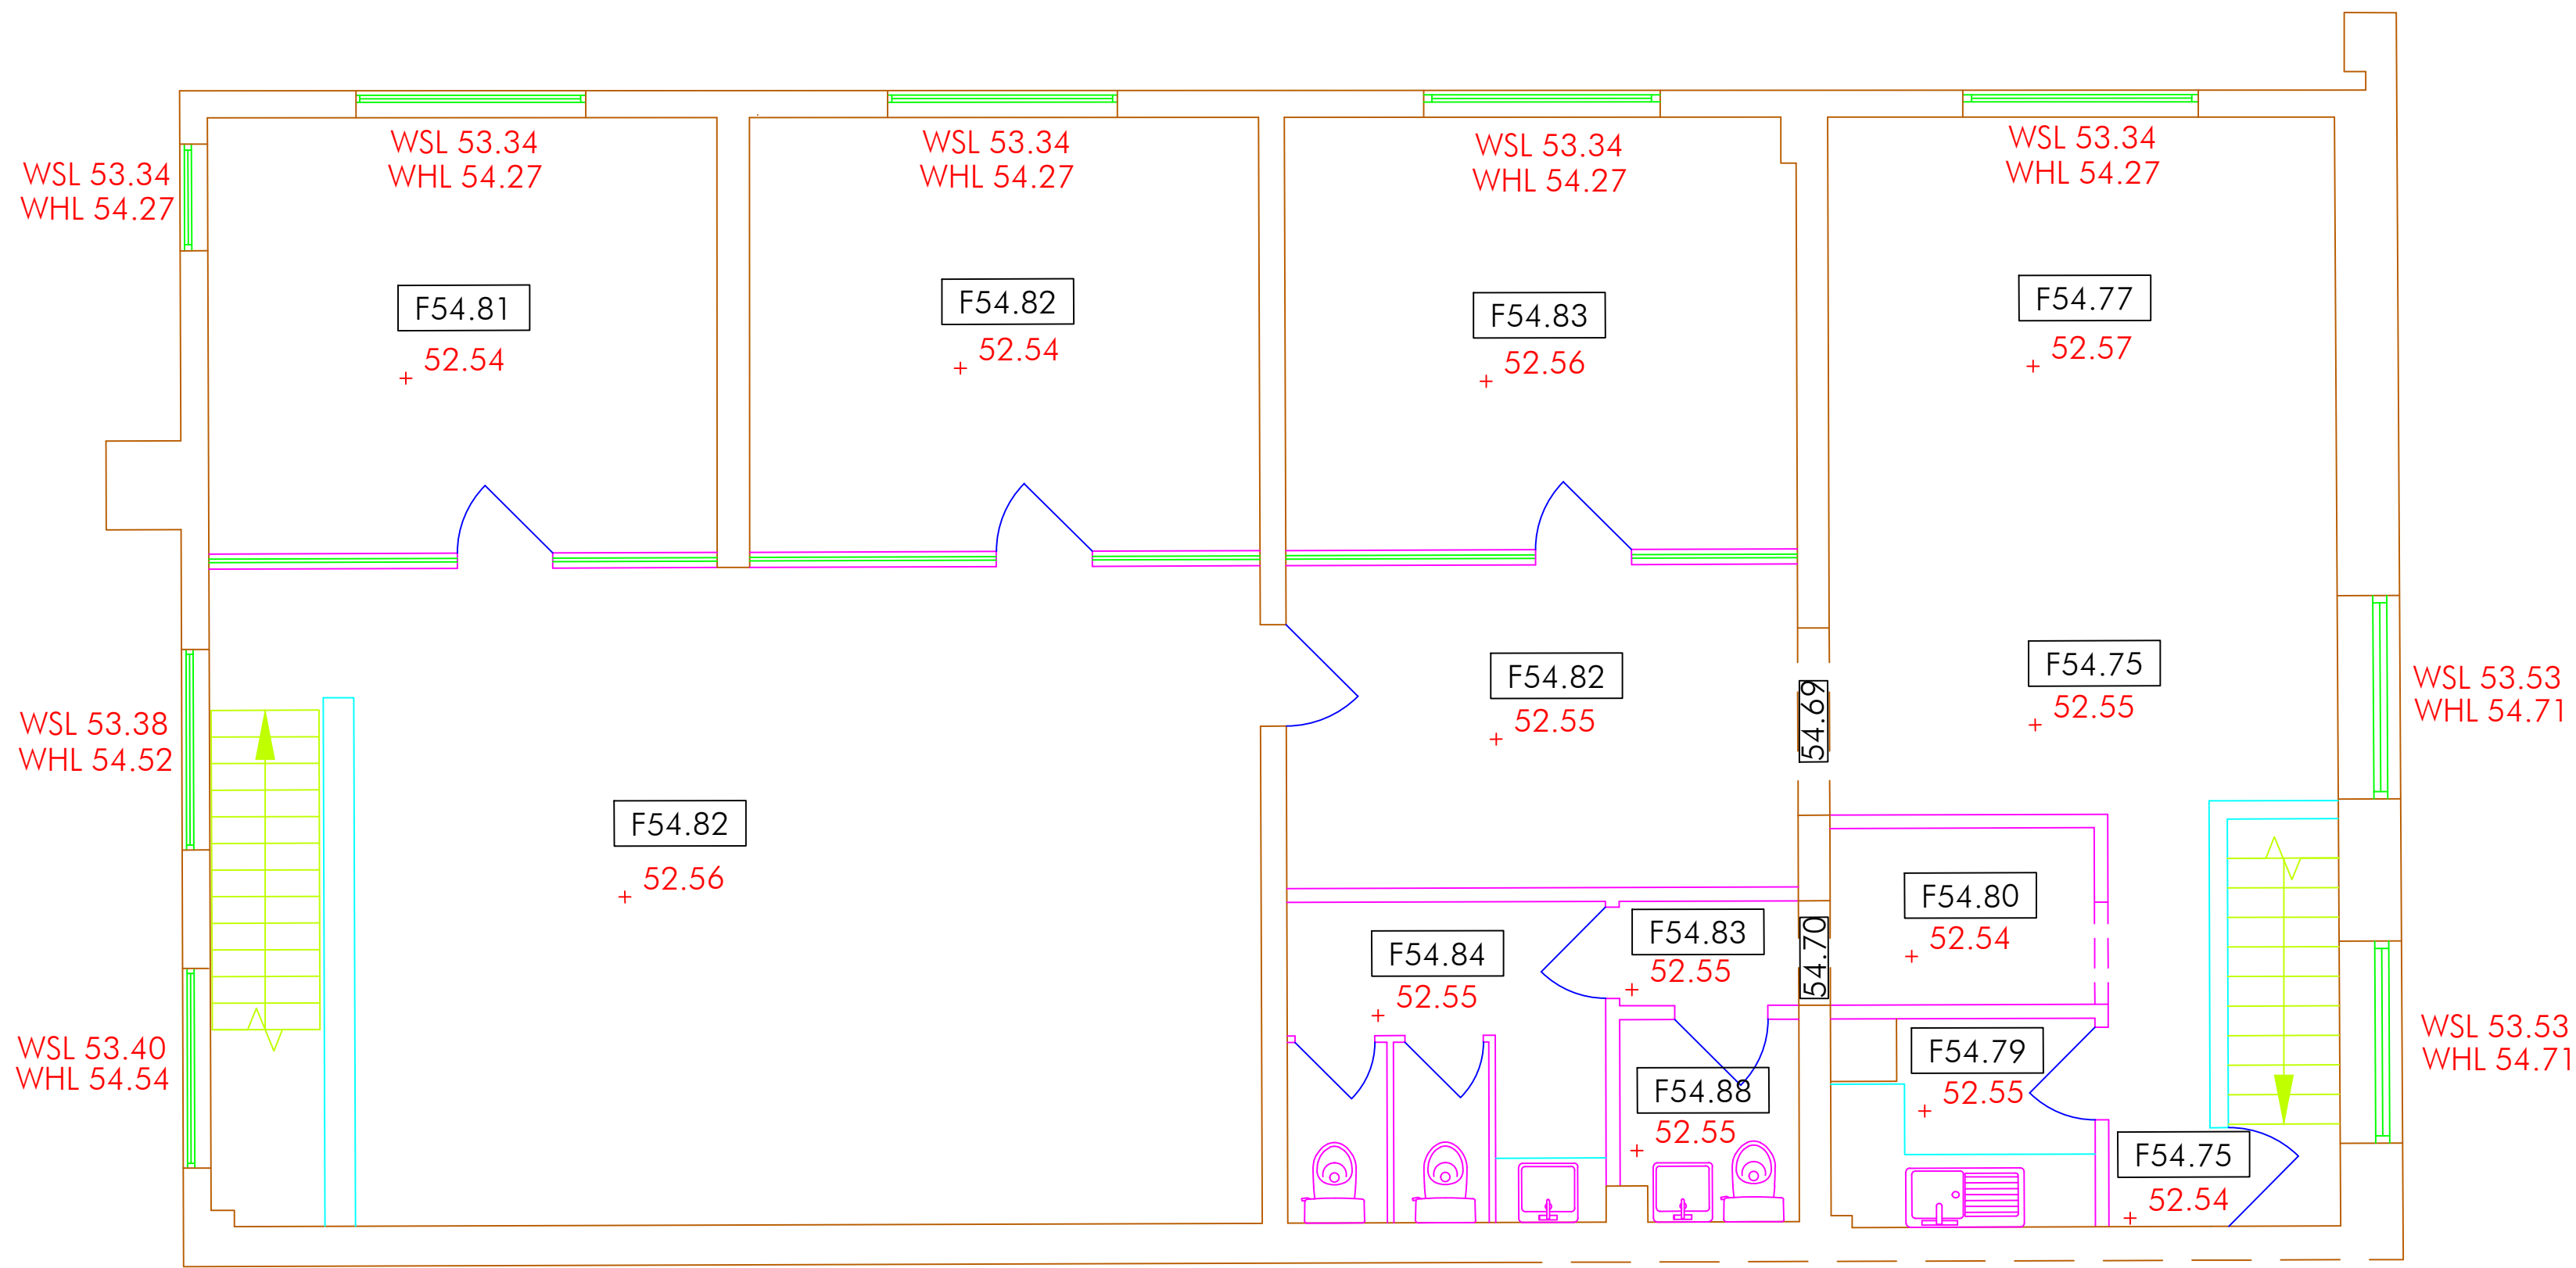
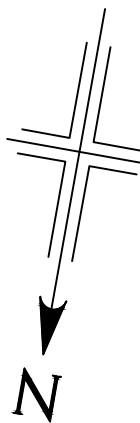


General Note:
Care should be taken when drawings are printed to avoid image distortion.

Copyright:
This document and all information contained herein is the sole property of T&T PJM UK, reproduction in any form is strictly forbidden unless permission in writing is obtained.

All levels are in metres and are above Arbitrary Site Datum.

- + XXX.XX Height from Arbitrary Survey Datum Line
- X.XX Ceiling Level
- FX.XX False Ceiling Level
- BSLX.XX Beam Soffit Level
- WSLxx.xx Window Sill Level
- WHLxx.xx Window Height Level
- X.XX Height from Finished Floor to Slab Above
- FX.XX Height from Finished Floor to False Ceiling Above
- BS X.XX Height from Finished Floor to Beam Above
- sxx.xx Height from Finished Floor to Window Sill
- hxx.xx Height from Finished Floor to Window Head

CBRE | **Turner & Townsend**

T&T PJM UK Limited, Henrietta House, Henrietta Place, London W1G 0NS
Switchboard : 0207 182 2000
Web : www.turnerandtowntsend.com

Project:	Arden Grange		
Address:	Arden Grange London Road, Albourne Hassocks, BN6 9BJ		
Drawing:	First Floor Plan Existing Floor Plan		
Date:	18 September 2026	Project No:	07626
Scale:	1_50@A1	Alt Scale:	
Drawn:	JS	Checked:	MF
Dwg. No:	07626-FP-01		Rev. No:
Project Status:			FINAL