


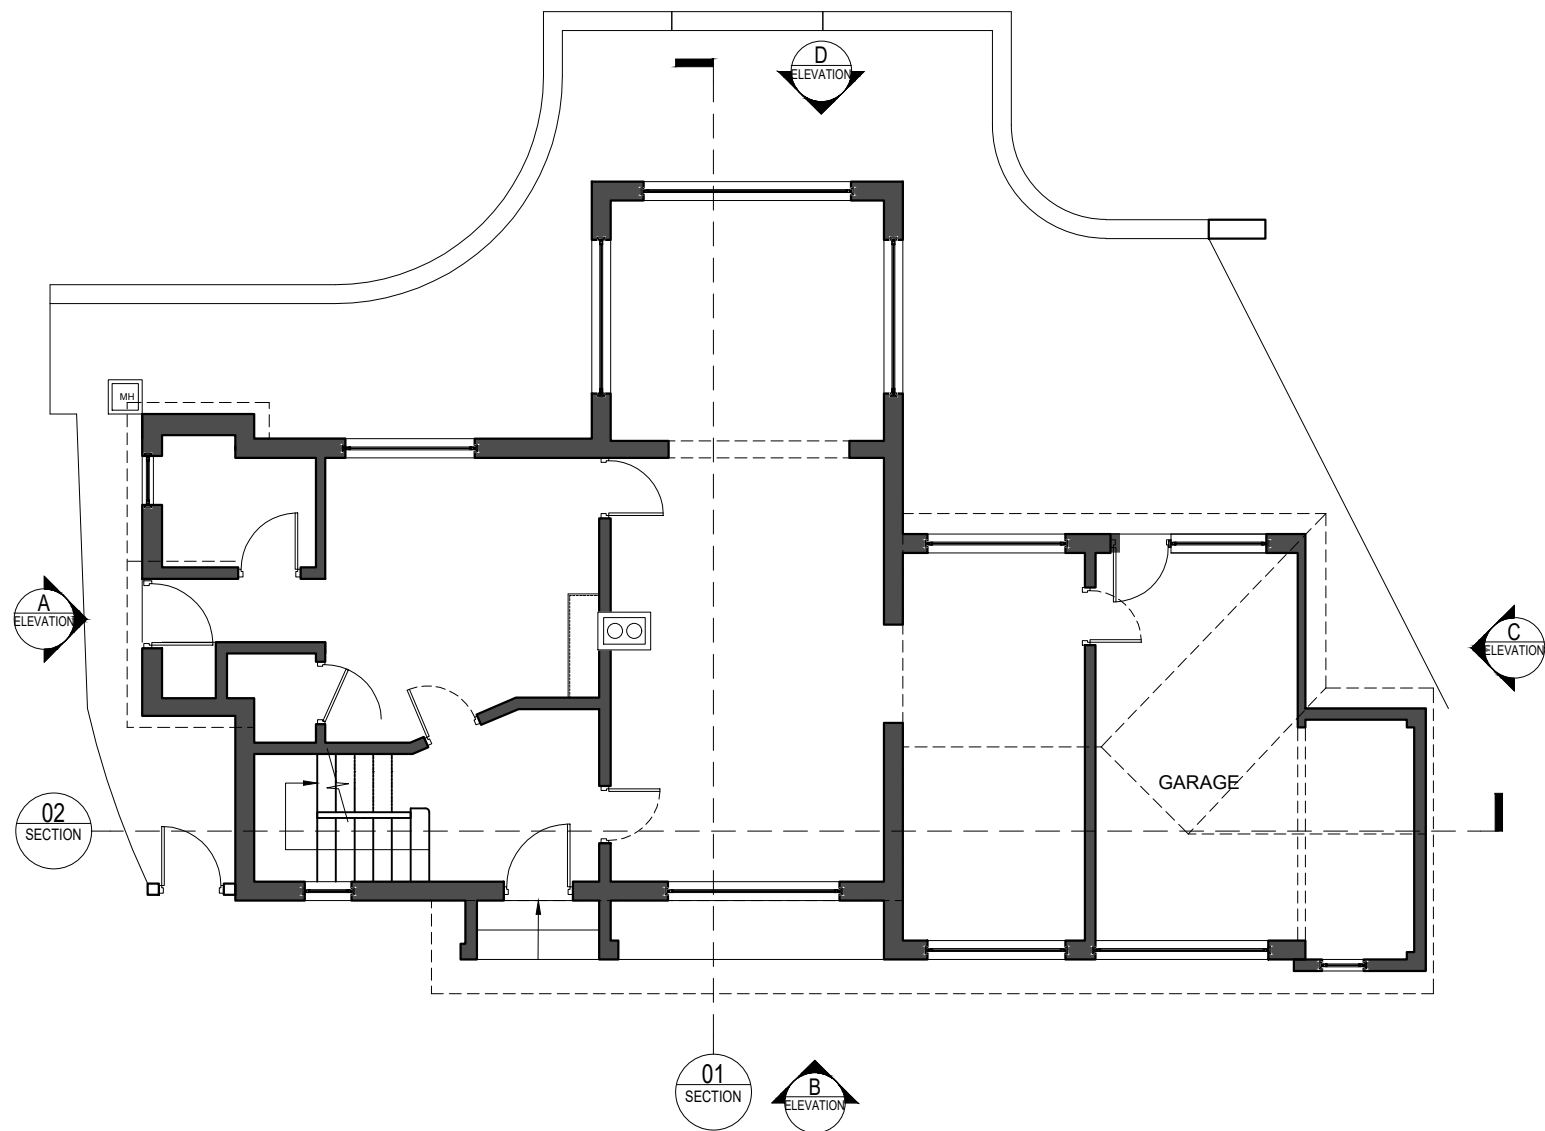

GROUND FLOOR PLAN
Scale: 1:50 @ A3

Scale 1:100



buchan rum

FRESHMILL BUSINESS CENTRE
DELTA HOUSE
16 BRIDGE ROAD
HAYWARDS HEATH, RH16 1UA

E : info@buchanrumarchitects.co.uk

Scale	1:100	Size	A3
-------	-------	------	----

		Drm By	BRA
--	--	--------	-----

Job Title
EXTENSION & INTERNAL REFURBISHMENT

Site address
22 William Allen Lane, Lindfield, Haywards Heath, RH16 2SF

Drawing Title
Proposed Ground Floor Plan

Drawing number.	Rev.
26_102_PL_101_00	00