


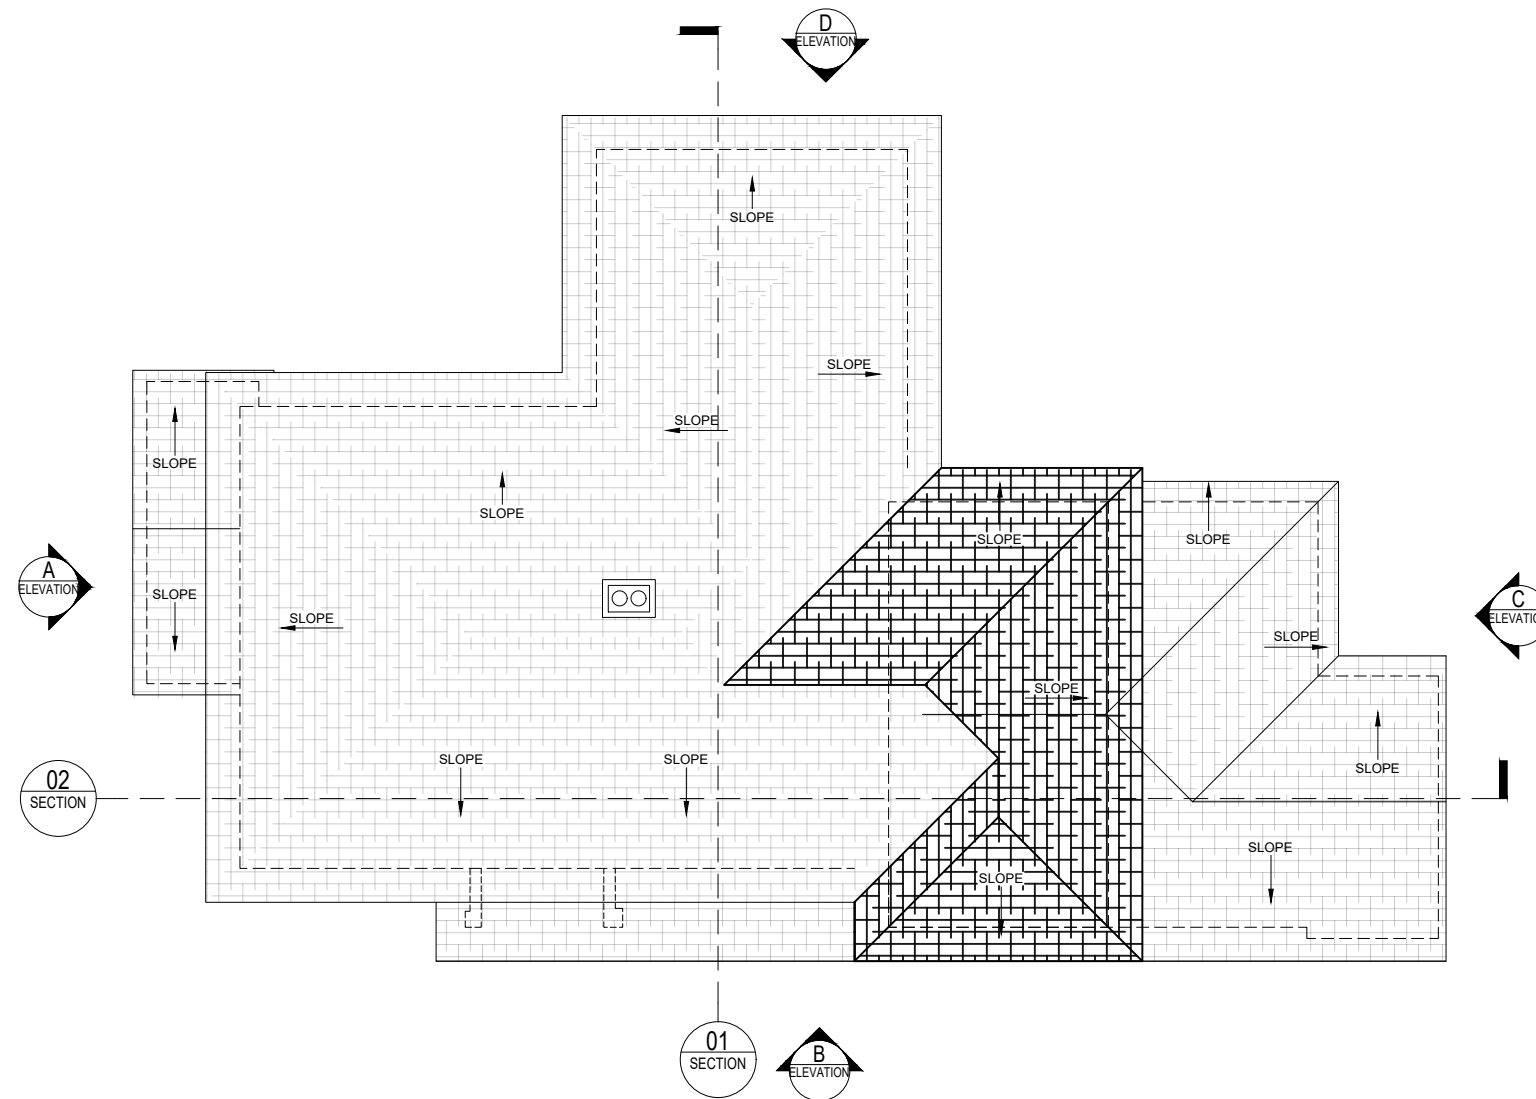

ROOF PLAN
Scale: 1:50 @ A3



Job Title EXTENSION & INTERNAL REFURBISHMENT	Site address 22 William Allen Lane, Lindfield, Haywards Heath, RH16 2SF	Drawing Title Proposed Roof Plan	Drawing number. 26_102_PL_201_00	Rev. 02
--	---	-------------------------------------	-------------------------------------	------------

buchan rum

FRESHMILL BUSINESS CENTRE
DELTA HOUSE
16 BRIDGE ROAD
HAYWARDS HEATH, RH16 1UA
E : info@buchanrumarchitects.co.uk

Scale 1:100	Size A3
Drm By BRA	
Drawing number. 26_102_PL_201_00	Rev. 02