



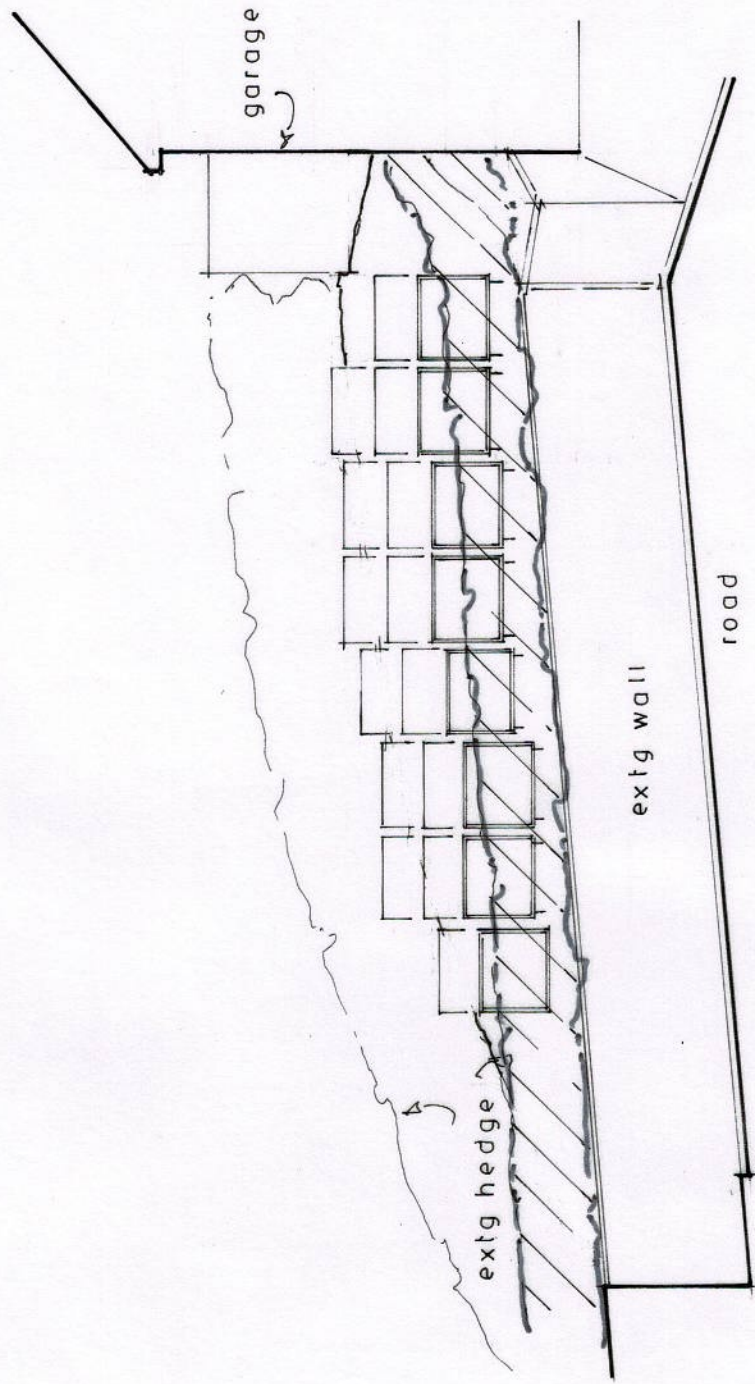

SOUTH · WEST ELEVATION

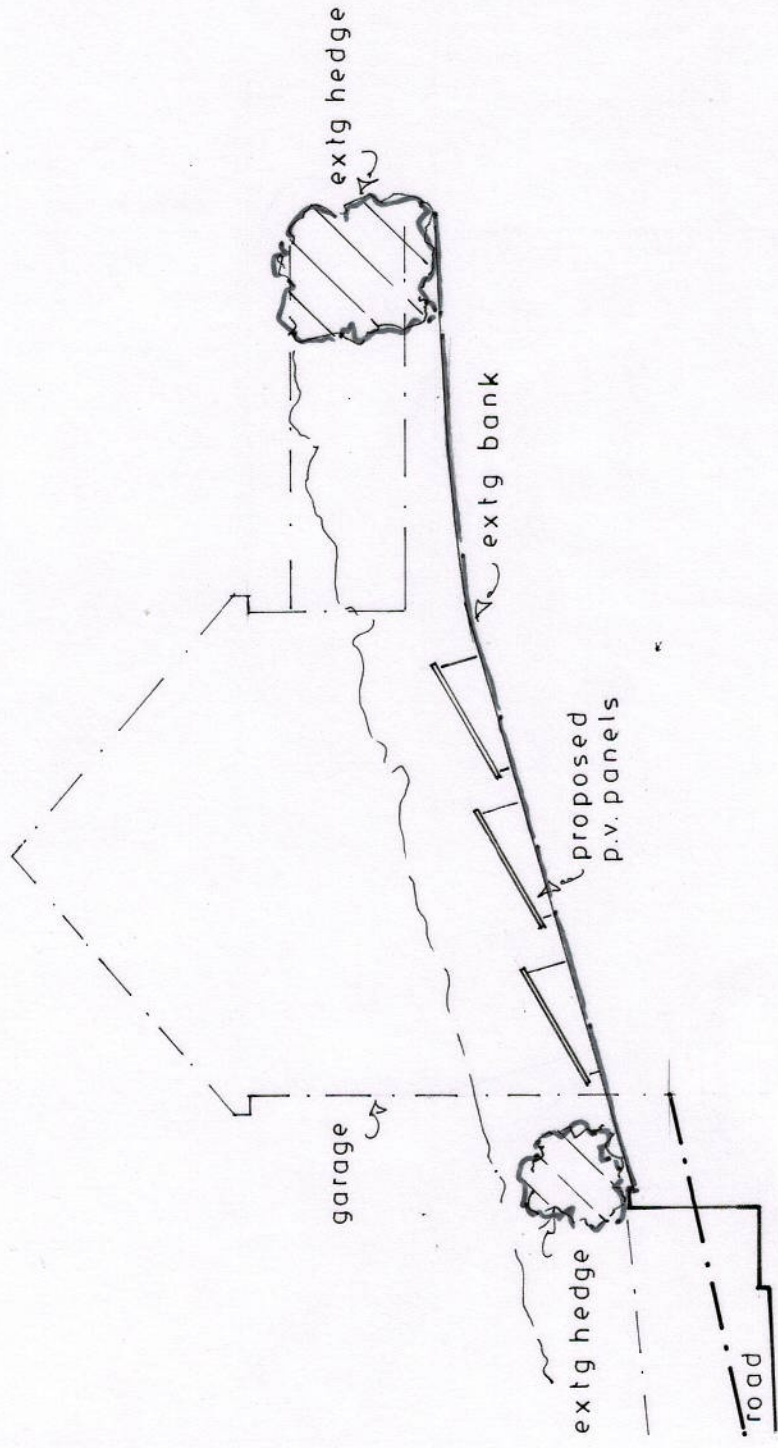

SITE SECTION



**Belmont Designs Practice
Limited**
37 Ashenground Road
Haywards Heath
West Sussex
RH16 4PS
email:james@belmont-designs.co.uk

Architectural Practice

Client Mr & Mrs S Weeden	Date Feb 2026
Site Barrington House	Scale 1:100
Portsmouth Wood Drive	Drawn JTM
Lindfield	Drawing No B.035.25.03
RH16 2DW	
Project Proposed ground mounted PV solar panels	copyright and all dimensions to be checked prior to commencement

Proposed South West
Elevation and Site Section