


Including information from Canopy
Consulting Tree Constraints Plan
ref:25-2002-TCP

Layout of approved division. Approved
Planning Ref: DM/220182
84.51

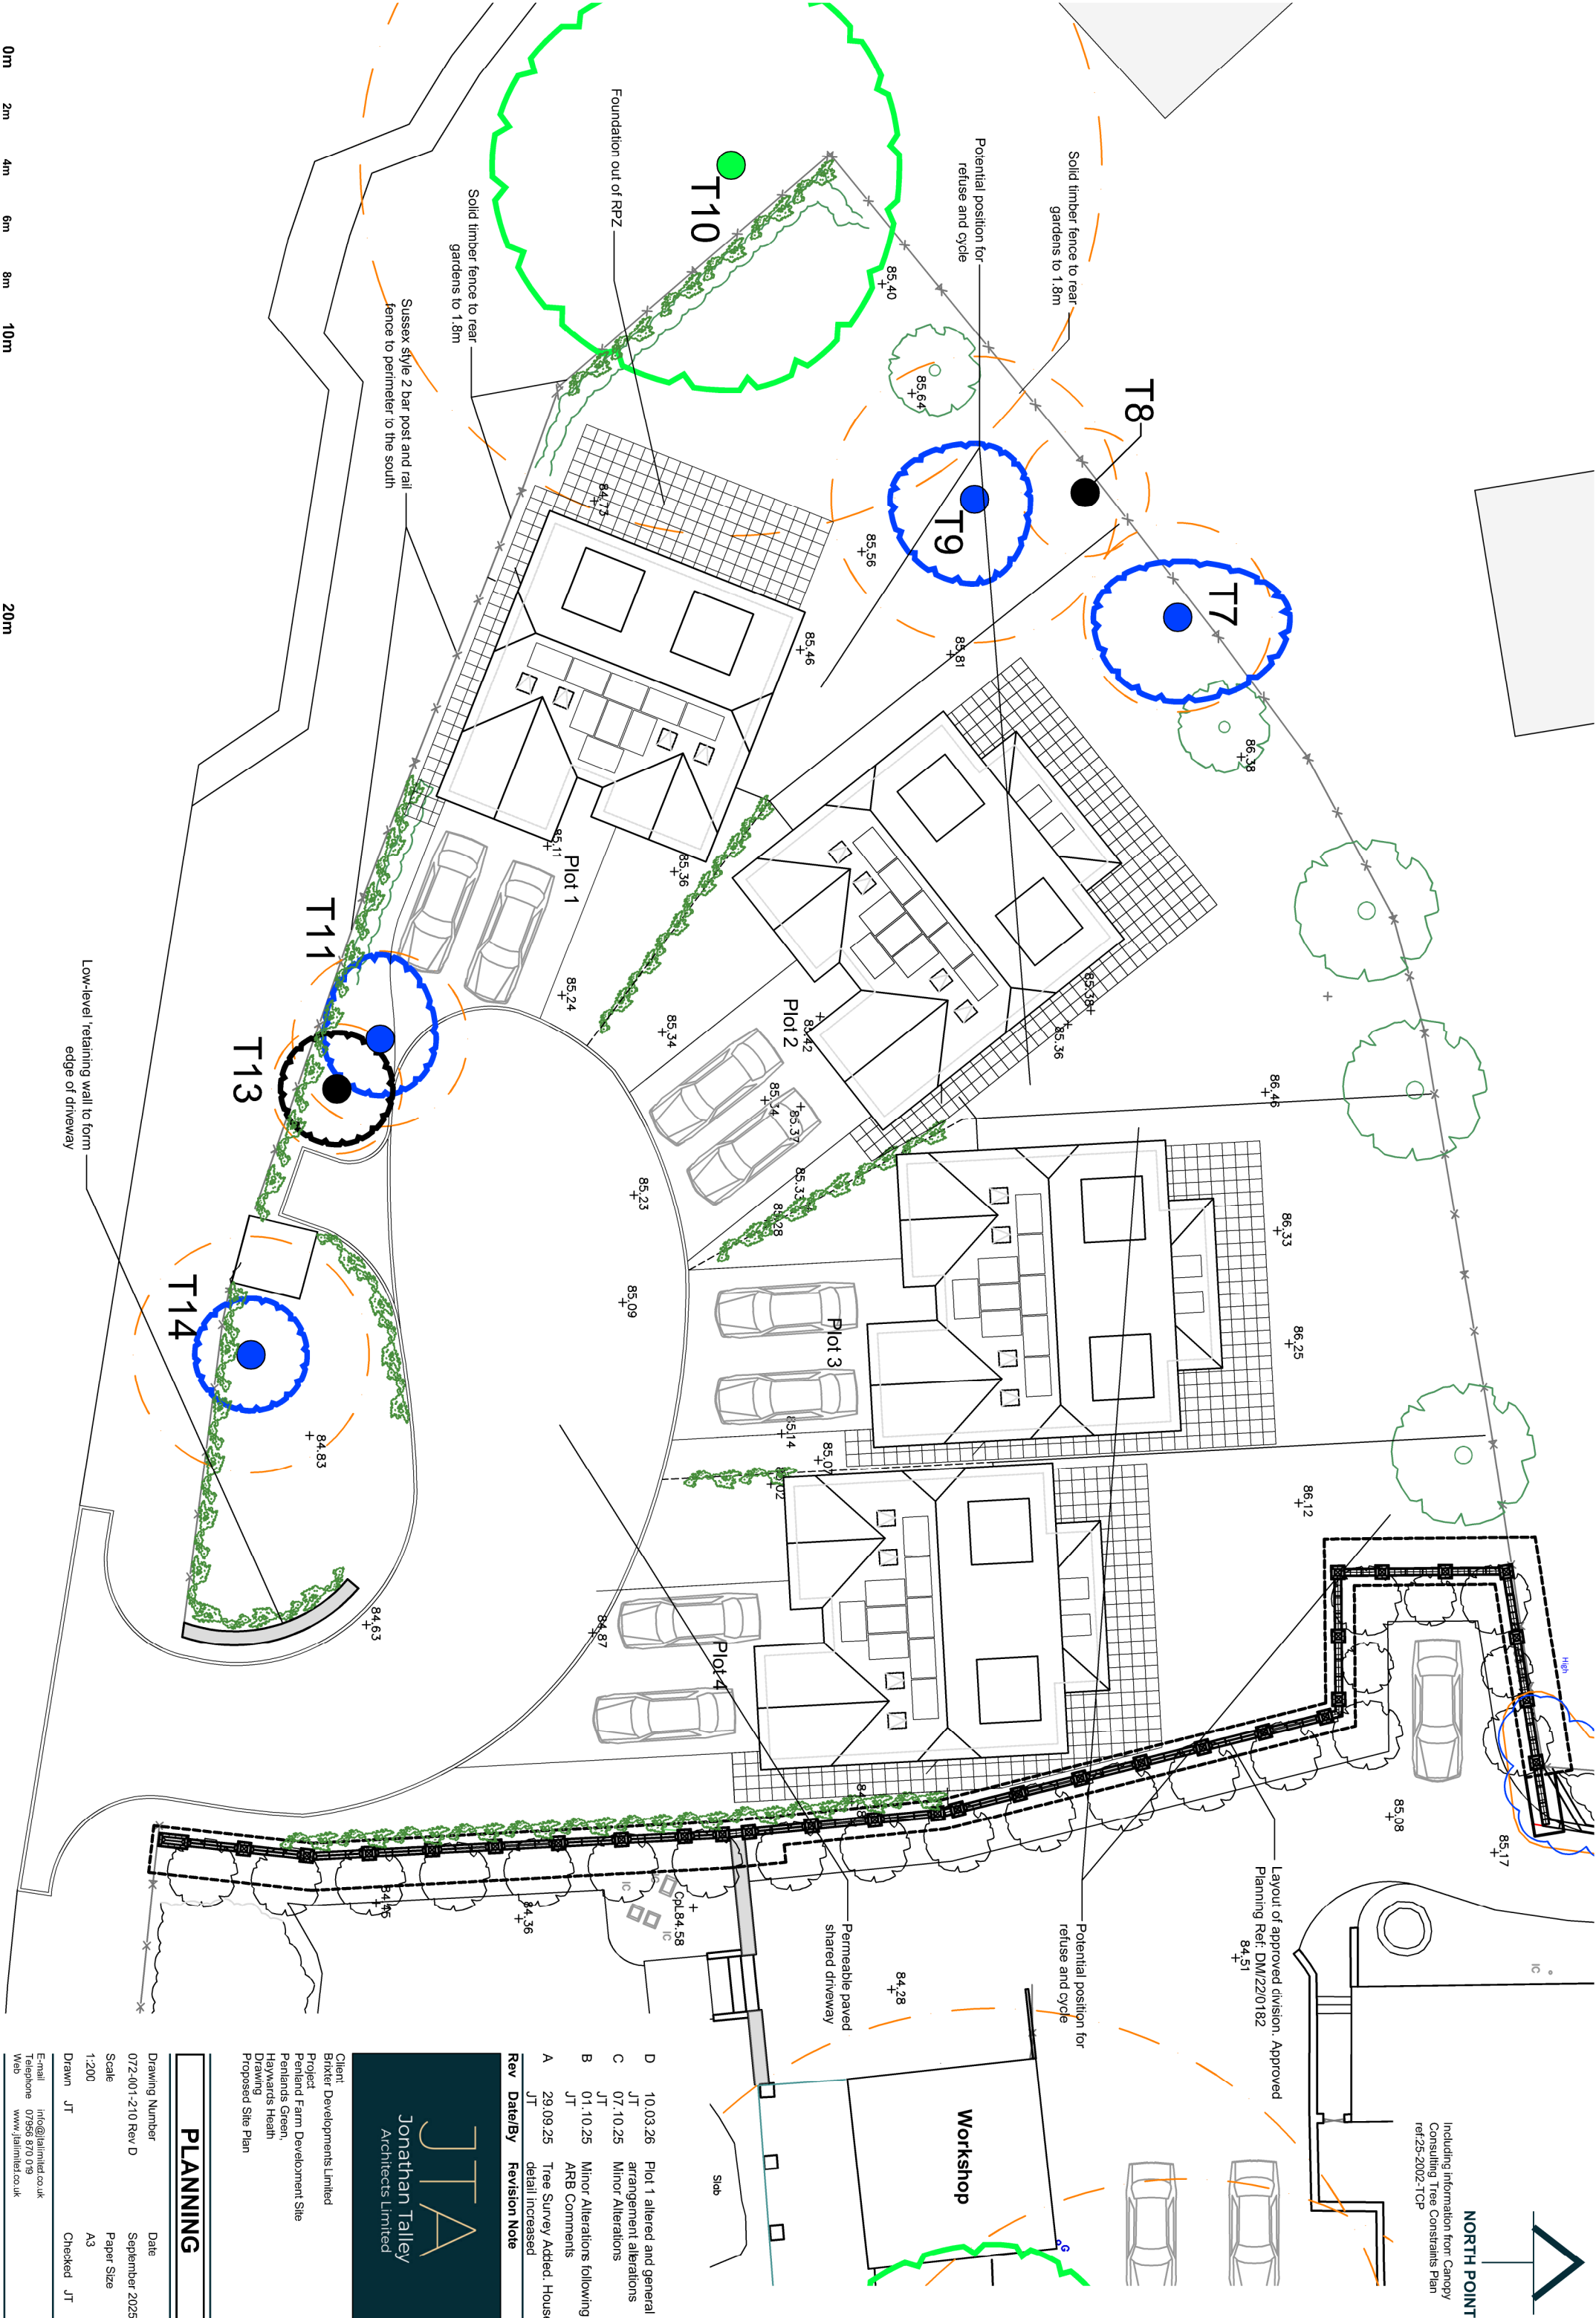

D	10.03.26	Plot 1 altered and general arrangement alterations
C	07.10.25	Minor Alterations
B	01.10.25	Minor Alterations following ARB Comments
A	29.09.25	Tree Survey Added; House detail increased
Rev	Date/By	Revision Note

Client:
Brixter Developments Limited
Project:
Penland Farm Development Site
Penlands Green,
Haywards Heath,
West Sussex
Proposed Site Plan



PLANNING

Drawing Number	Date
072-001-210 Rev D	September 2025
Scale	Paper Size
1:200	A3
Drawn	JT
Checked	JT

E-mail: info@jtalimited.co.uk
Telephone: 07956 870 079
Web: www.jtalimited.co.uk

Jonathan Talley Architects Limited is a limited liability company registered in England and Wales with registered number 1370271. 