


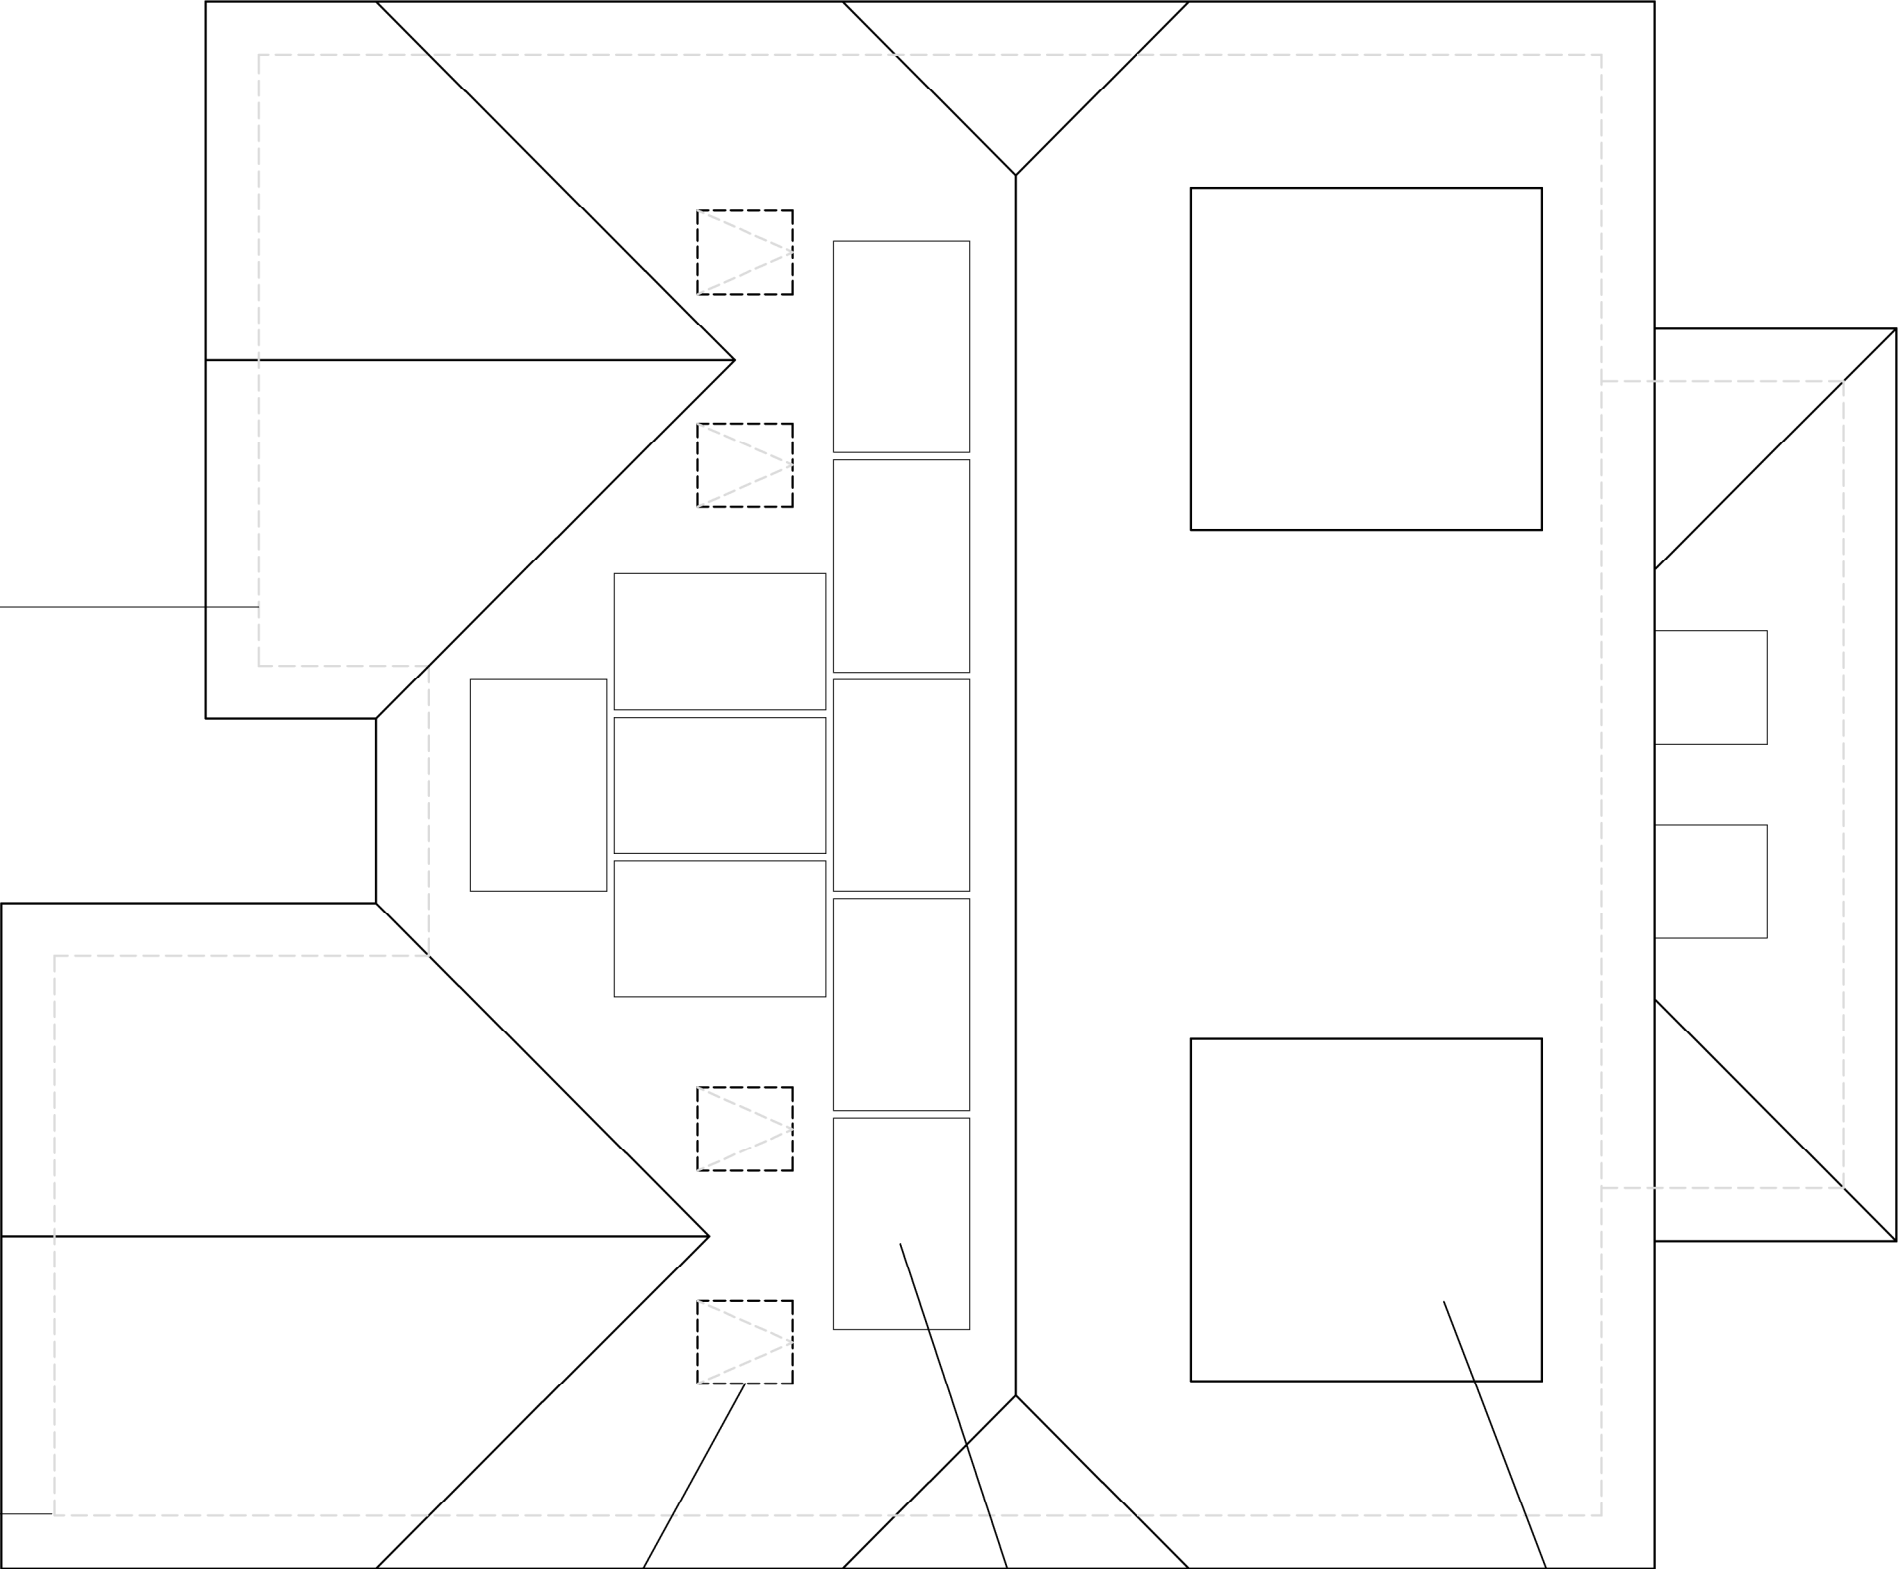

Rear facing dormer

Solar PV installation
inset into roof profile -
exact configuration
TBC by specialist
installer

Rooflights

Client: Brixter Developments Limited
Project: Penland Farm Development Site
Penlands Green,
Haywards Heath,
Devon
Typical Roof Plan

JTA

Jonathan Talley
Architects Limited

B	18.03.26	Minor Alterations
A	07.10.25	Minor Alterations
Rev	Date/By	Revision Note

PLANNING

Drawing Number	Date
072-001-224 Rev B	September 2025
Scale	Paper Size
1:50	A3
Drawn JT	Checked JT

E-mail info@jtalimited.co.uk
Telephone 07956 870 079
Web www.jtalimited.co.uk

Jonathan Talley Architects Limited is a registered architect in England and Wales, registered with the Architects Registration Board (ARB) under number 11111111. The company is registered in England and Wales with registered number 11111111. Jonathan Talley Architects Limited is a registered architect in England and Wales, registered with the Architects Registration Board (ARB) under number 11111111. The company is registered in England and Wales with registered number 11111111.