


Sliding patio door

Potential position for
storage of refuse /
cycles

Set back side access
gate

EV car charging point -
exact specification TBC

Driveway with permeable paving - exact extent dependent on plot

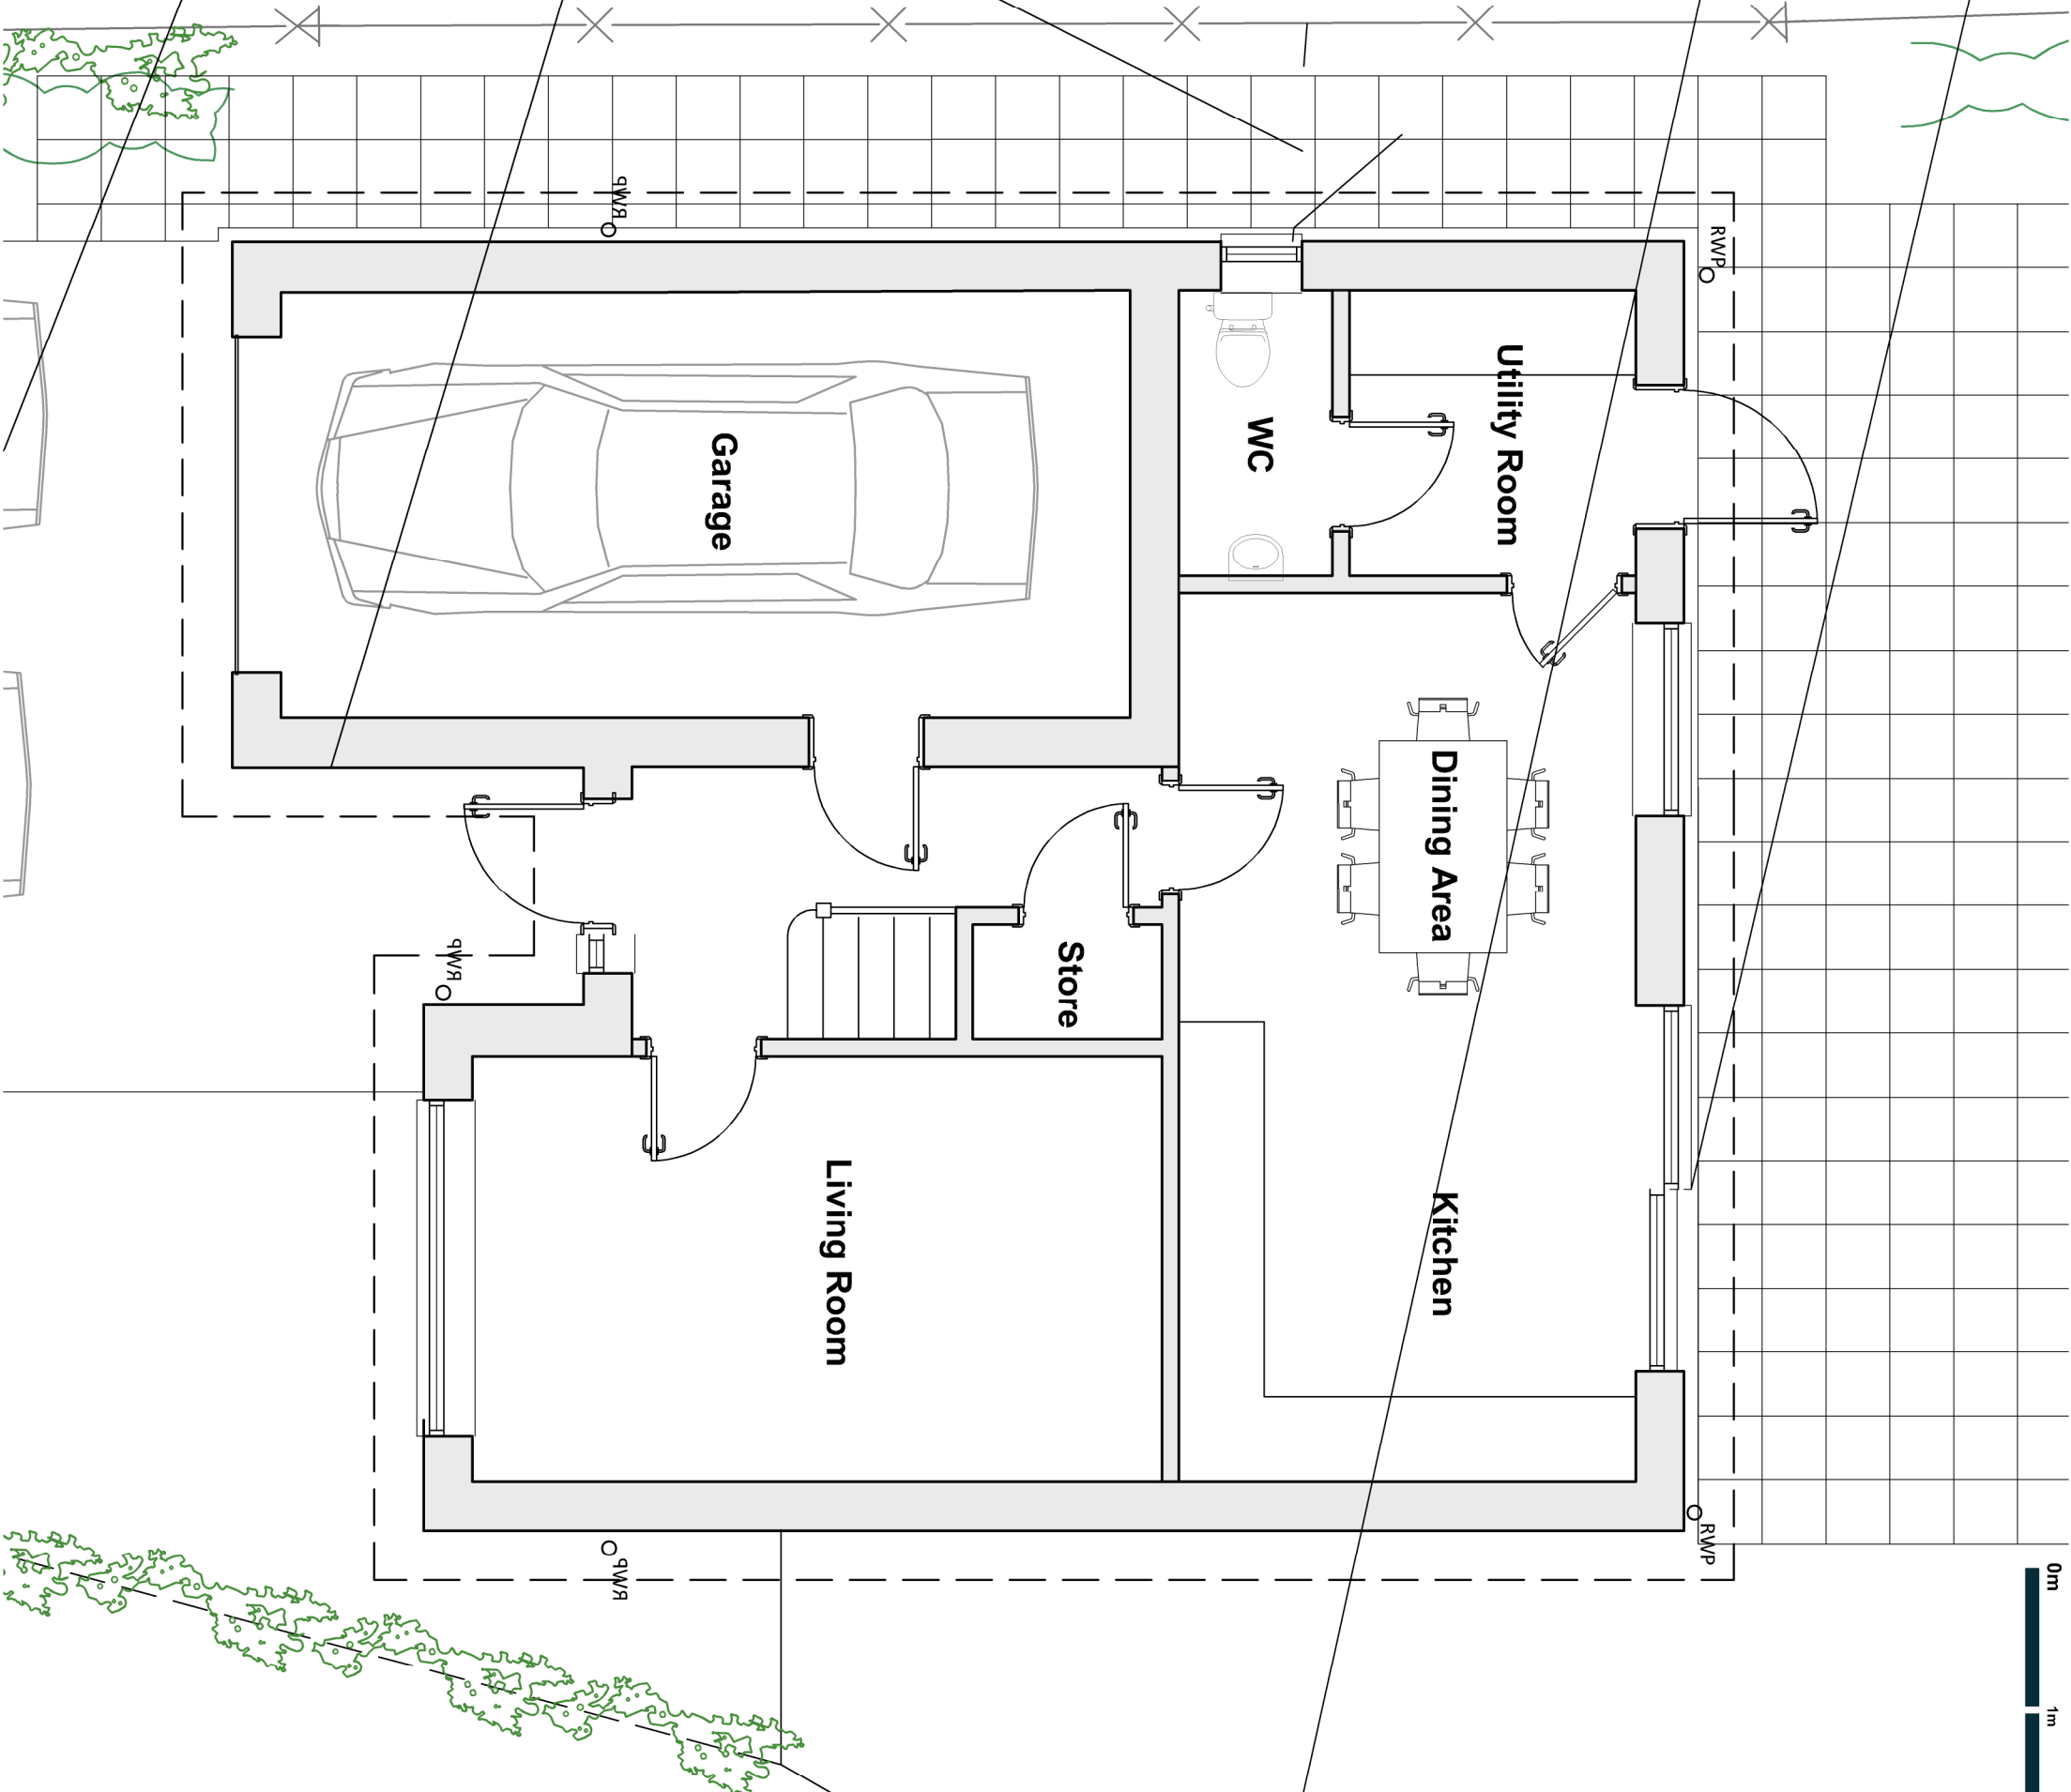

Ground Floor	
Kitchen Diner	20.4sqm
Living Room	14.6sqm
Utility	4.1sqm
WC	2.2sqm
Store	1.1sqm
Garage	18.4sqm

Kitchen	20.4sqm
Diner	
Living Room	14.6sqm
Utility	4.1sqm
WC	2.2sqm
Store	1.1sqm
Garage	18.4sqm

Kitchen	20.4sqm
Diner	
Living Room	14.6sqm
Utility	4.1sqm
WC	2.2sqm
Store	1.1sqm
Garage	18.4sqm

A 18.03.26 Minor Alterations

5

Rev	Date/By	Revision Note
-----	---------	---------------

JTA
Jonathan Talley
Architects Limited

Client:
Brixter Developments Limited

Project:
Penland Farm Development Site

Penlands Green,
Haywards Heath

Drawing:
Typical Ground Floor Plan

Plot 1

Client:
Brixter Developments Limited

Project:
Penland Farm Development Site

Penlands Green,
Haywards Heath

Drawing:
Typical Ground Floor Plan

Plot 1

Client:
Brixter Developments Limited

Project:
Penland Farm Development Site

Penlands Green,
Haywards Heath

Drawing:
Typical Ground Floor Plan

Plot 1

Client:
Brixter Developments Limited

Project:
Penland Farm Development Site

Penlands Green,
Haywards Heath

Drawing:
Typical Ground Floor Plan

Plot 1

PLANNING

Drawing Number	Date
072-001-231 Rev -	March 2026
Scale	Paper Size
1:50	A3
Drawn JT	Checked JT

Drawing Number	Date
072-001-231 Rev -	March 2026
Scale	Paper Size
1:50	A3
Drawn JT	Checked JT

E-mail info@italimited.co.uk
Telephone 07956 870 019
Web www.jtalimited.co.uk

E-mail info@italimited.co.uk
Telephone 07956 870 019
Web www.jtalimited.co.uk

E-mail info@italimited.co.uk
Telephone 07956 870 019
Web www.jtalimited.co.uk

All dimensions to be verified on site.
Unaffected reproduction of information herein is fully intended. Copyright 2022
Janssen Taylor Architects Limited is the trading name of Janssen Taylor Architects Limited a limited company registered
in England and Wales with registered number 1337071 whose registered office is at 46 Condon Avenue, Heywards
Heath, RUT 52F