


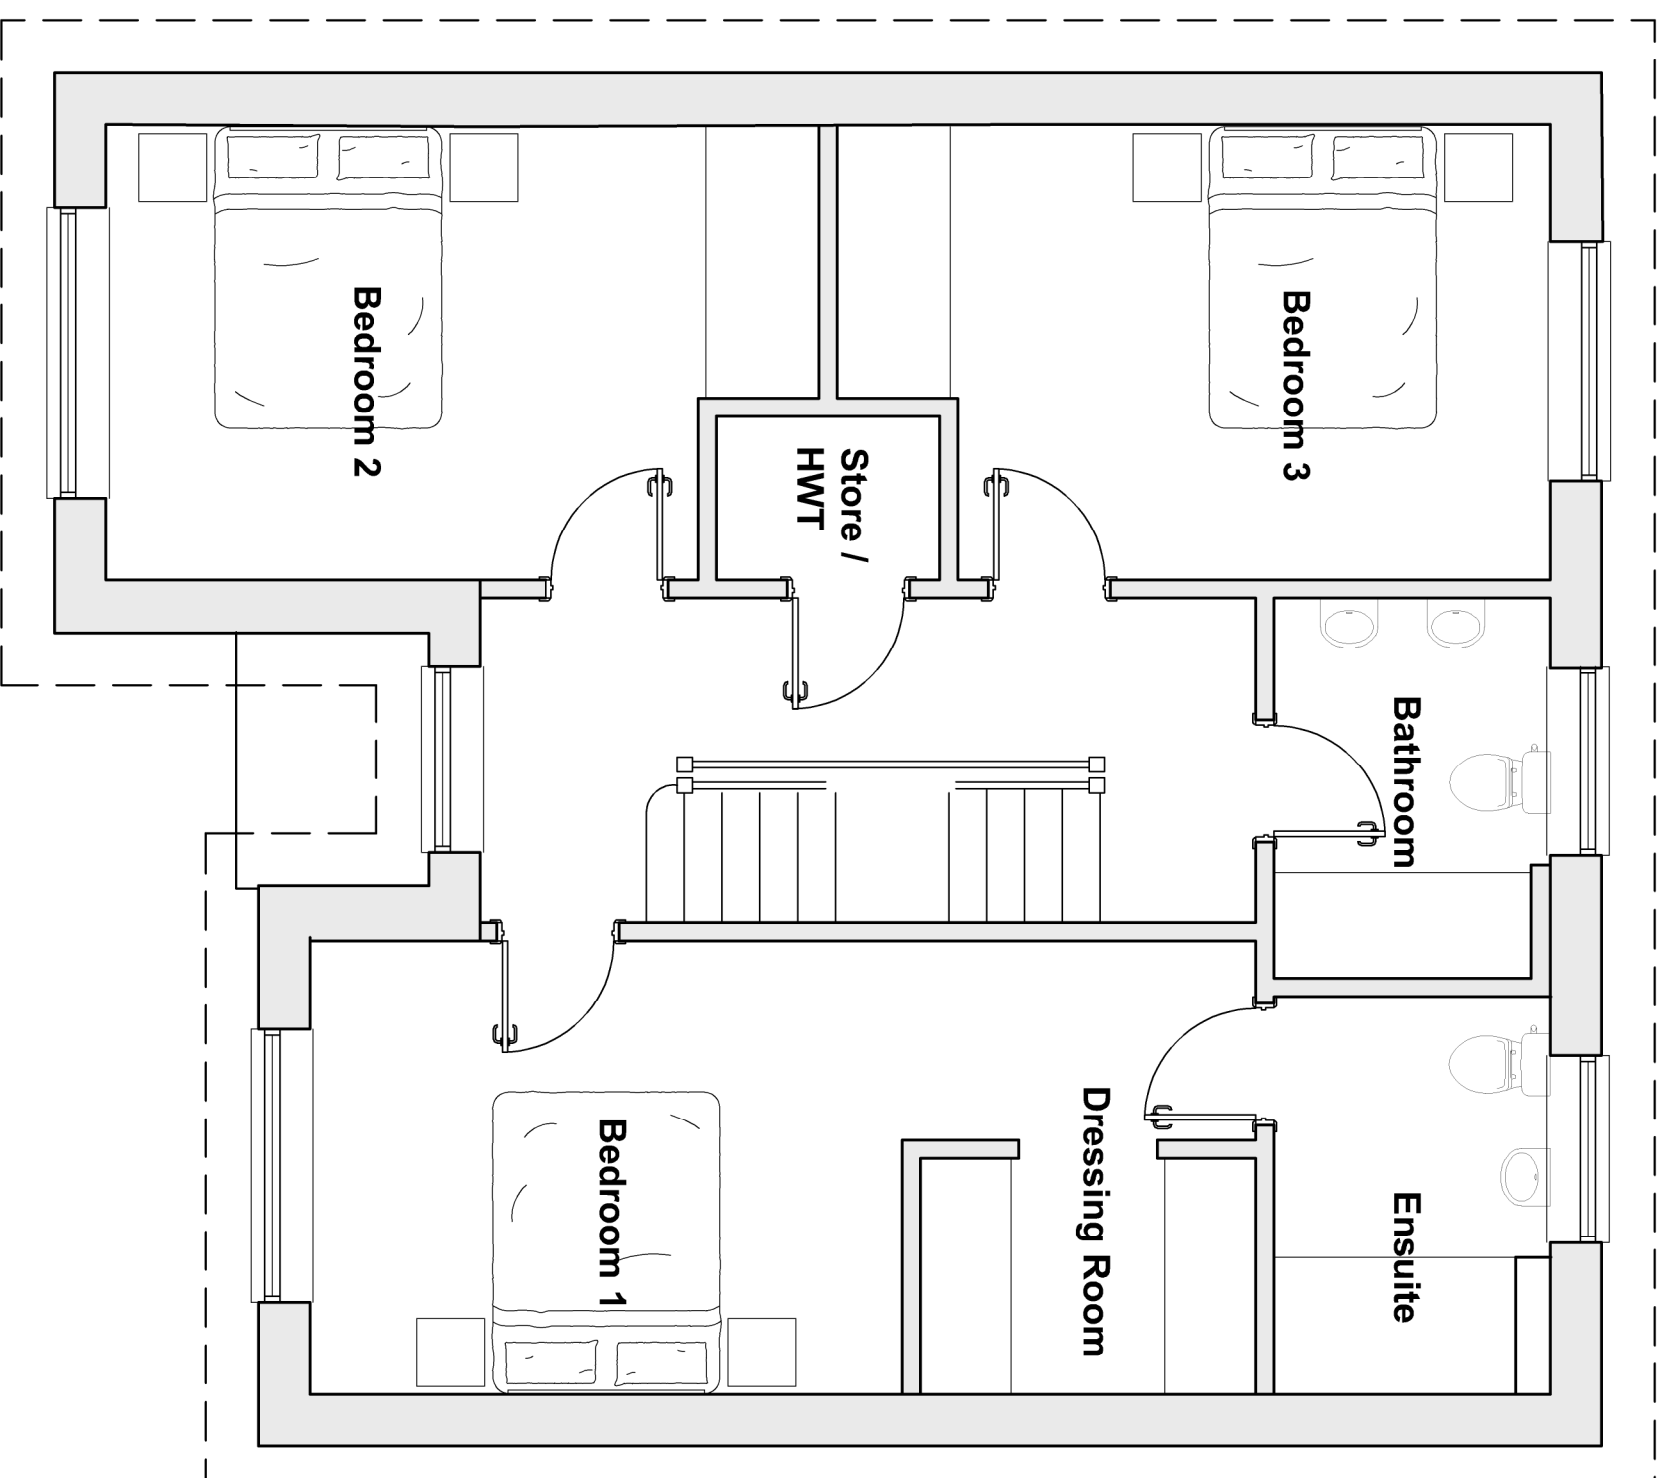

First Floor

Bedroom 1	18.4sqm
En-suite	4.8sqm
Bedroom 2	13.2sqm
Bedroom 3	13.3sqm
Store	1.6sqm
Bathroom	4.6sqm



A	18.03.26	Minor Alterations
	JT	
Rev	Date/By	Revision Note



Client: **Brixter Developments Limited**
Project: **Penland Farm Development Site**
Penlands Green,
Haywards Heath
Drawing: **Typical First Floor Plan**
Plot: **1**

PLANNING

Drawing Number	Date
072-001-232 Rev A	March 2026
Scale	Paper Size
1:50	A3
Drawn JT	Checked JT

E-mail info@italimited.co.uk
Telephone 07956 870 019
Web www.jtalimited.co.uk

All dimensions to be verified on site.
 Unauthorised reproduction of information herein is strictly prohibited. Copyright 2022.
 Jonathan Tiley Architects Limited is the trading name of Jonathan Tiley Architects Limited a limited company registered in England and Wales with registration number 1370071 whose registered office is at 16 Condon Avenue, Haywards Heath, RH12 5LZ