


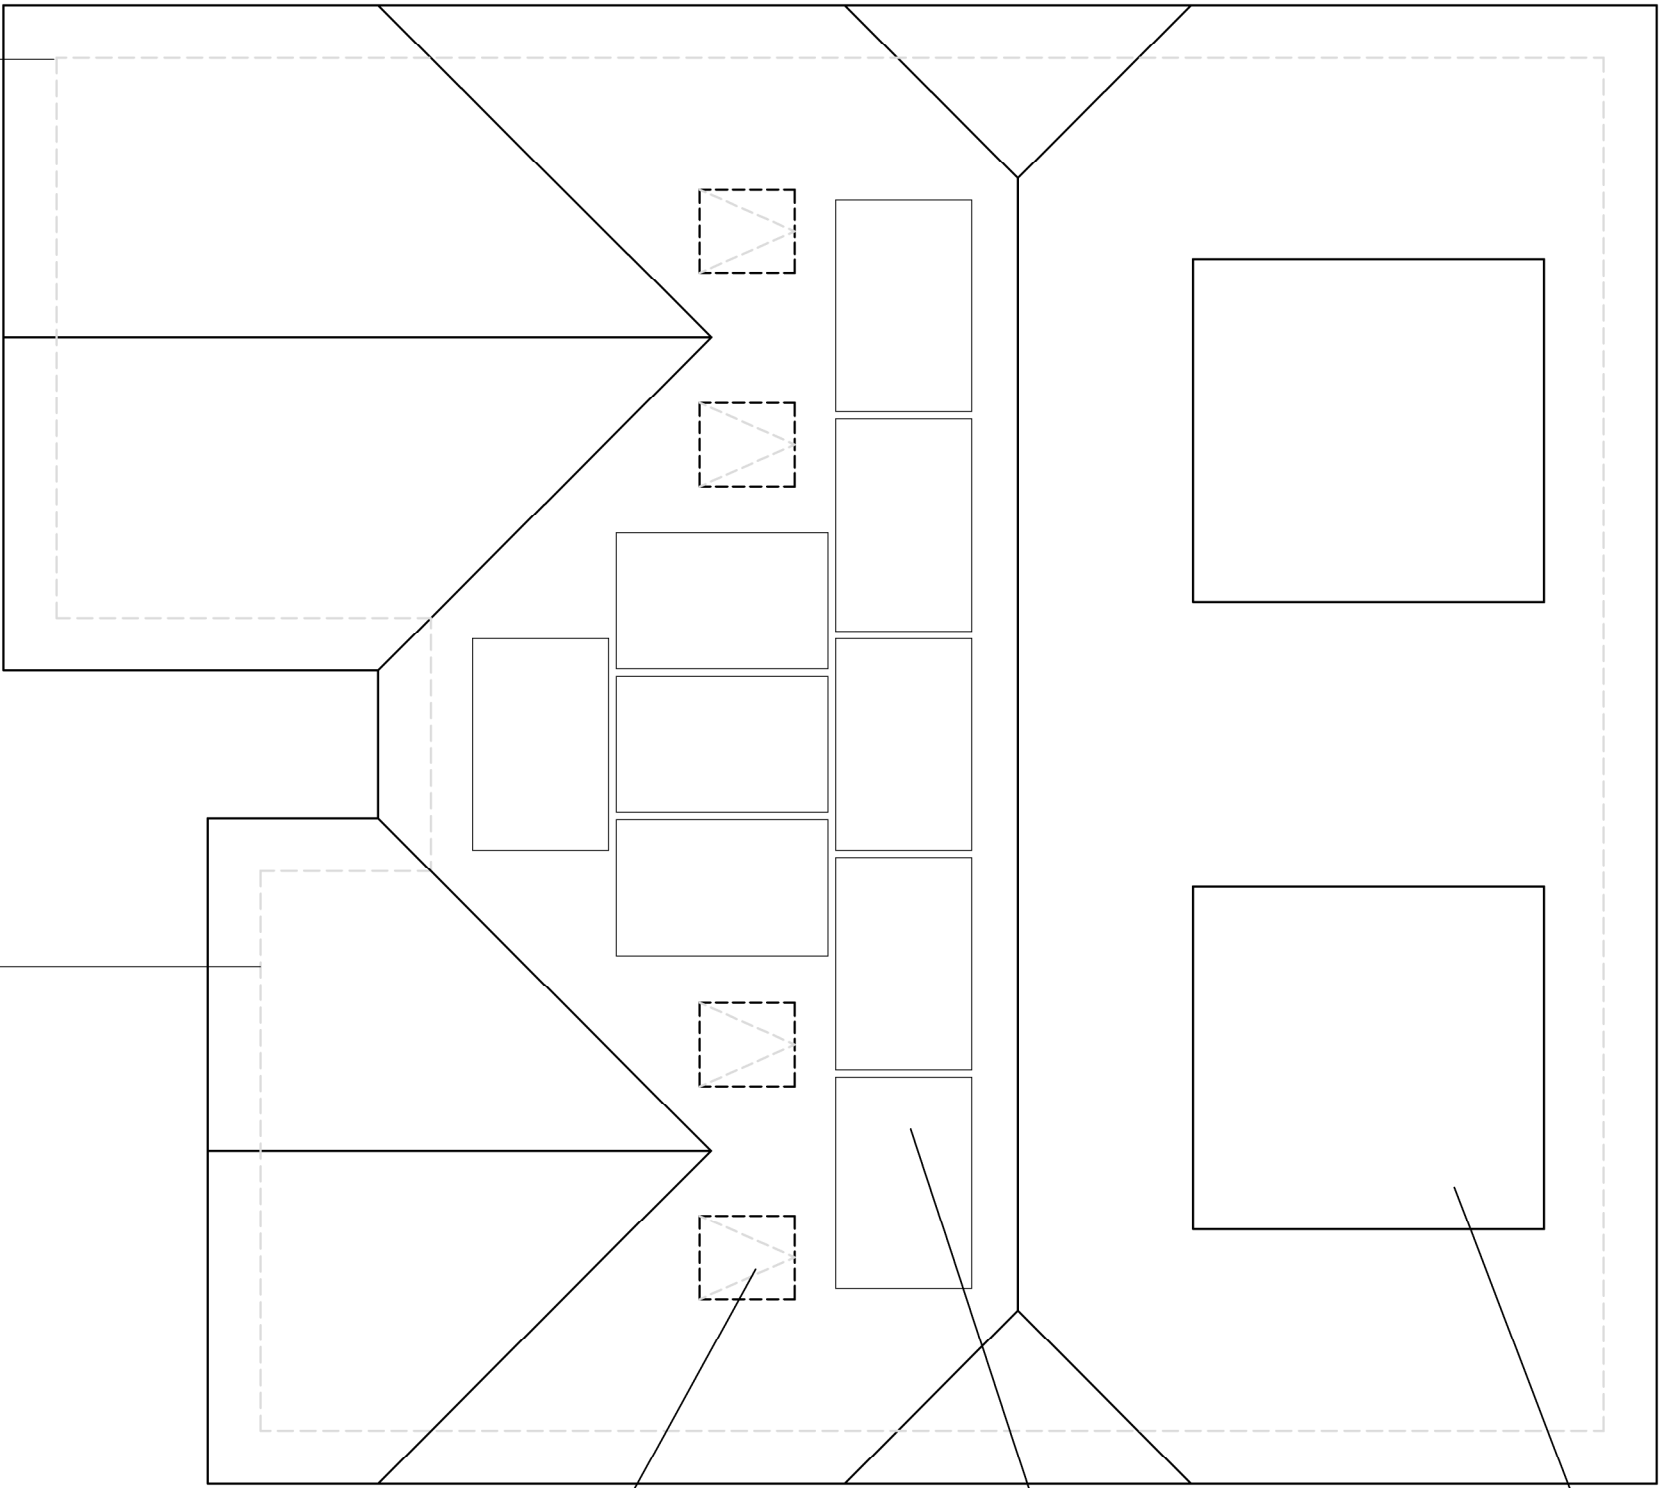

Solar PV installation
inset into roof profile -
exact configuration
TBC by specialist
installer

Rooflights

Rear facing dormer

Rev	Date/By	Revision Note
A	18.03.26 JT	Minor Alterations

JTA

Jonathan Talley Architects Limited

Client: Brixter Developments Limited
Project: Penland Farm Development Site
Penlands Green,
Haywards Heath,
Devon
Drawing
Typical Second Floor Plan
Plot 1

PLANNING

Drawing Number	Date
072-001-234 Rev A	March 2026
Scale	Paper Size
1:50	A3
Drawn JT	Checked JT
E-mail info@jtalimited.co.uk	
Telephone 07956 870 079	
Web www.jtalimited.co.uk	

Not responsible for any errors or omissions in this drawing. The client is responsible for ensuring that the drawing is used in accordance with the relevant planning regulations. 