


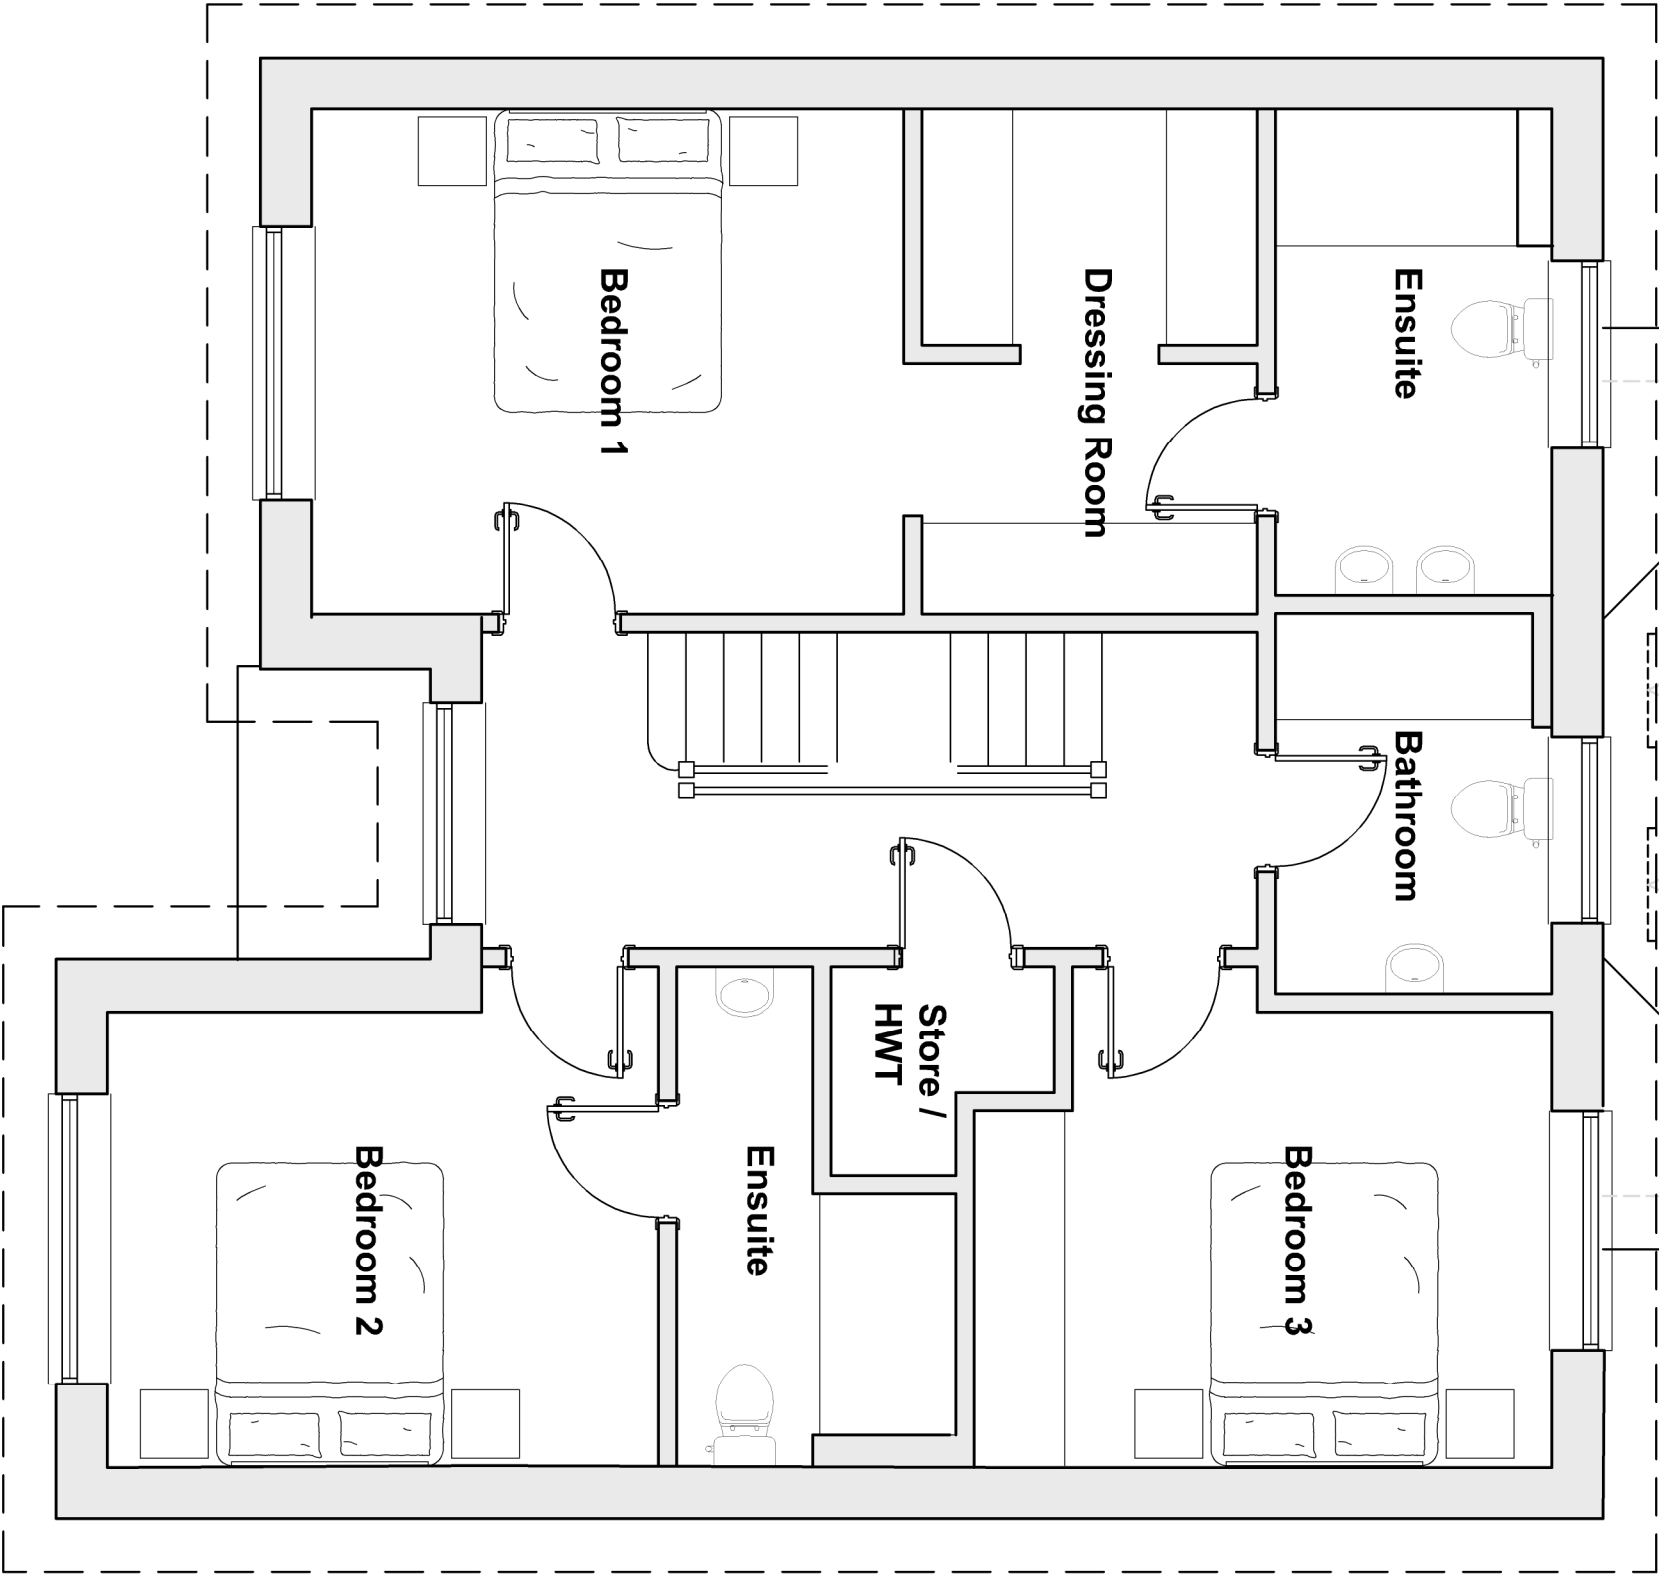

First Floor	
Bedroom 1	20.4sqm
En-suite Bedroom 1	5.7sqm
Bedroom 2	11.5sqm
En-suite Bedroom 2	4.5sqm
Bedroom 3	11.5sqm
Store	1.7sqm
Bathroom	4.6sqm

Rooflines to
match main roof

Rooflights



B	18.03.26	Minor Alterations
A	07.10.25	Minor Alterations

Rev	Date/By	Revision Note
-----	---------	---------------

Client: Brixter Developments Limited
Project: Penland Farm Development Site
Penlands Green,
Haywards Heath,
Downing
Typical First Floor Plan



PLANNING

Drawing Number	Date
072-001-222 Rev B	September 2025
Scale	Paper Size
1:50	A3
Drawn JT	Checked JT

E-mail info@jtalimited.co.uk
Telephone 07956 870 079
Web www.jtalimited.co.uk

Not responsible for any errors or omissions in this drawing. The client is responsible for ensuring that the drawing is used in accordance with the relevant planning regulations. 