



Plot I:
GIA = 125 m²
4 Bed - 6 Person Dwelling
Garage = 18m²
Plot Area = 421m²

Plot 2:
GIA = 125 m²
4 Bed - 6 Person Dwelling
Garage = 18m²
Plot Area = 498m²

Plot 3:
GIA = 125 m²
4 Bed - 6 Person Dwelling
Garage = 18m²
Plot Area = 342m²

Plot 4:
GIA = 111m²
3 Bed - 5 Person Dwelling
Garage = 18m²
Plot Area = 311m²

Plot 5:
GIA = 111m²
3 Bed - 5 Person Dwelling
Garage = 18m²
Plot Area = 311m²


Plot 6:
GIA = 97 m²
2 Bed - 4 Person Dwelling
Garage = 18m²
Plot Area = 284m²

Plot 7:
GIA = 97 m²
2 Bed - 4 Person Dwelling
Garage = 18m²
Plot Area = 284m²

Plot 8:
GIA = 111m²
3 Bed - 5 Person Dwelling
Garage = 18m²
Plot Area = 311m²

Plot 9:
GIA = 97 m²
2 Bed - 4 Person Dwelling
Garage = 18m²
Plot Area = 311m²

Total GIA = 999m²

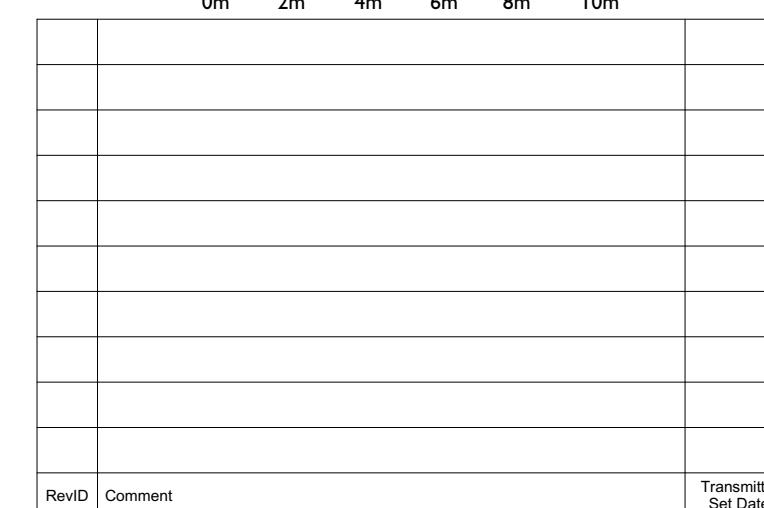

Job Title:

Land South of Floran Farm, Hophurst Hill,
Crawley, West Sussex, RH10 4LP


Client:	Mr P Batten
Notify the architect for drawings and/or specification discrepancies. This project is subject to survey and statutory approvals. © This drawing must not be reproduced in whole or part without written consent. Do not scale from this drawing. Verify all dimensions on site.	

Project Status:	PLANNING
-----------------	-----------------

Drawing Title:
**As Proposed Site Plan with Indicative
Street Elevation**

Scale: @A1 1:200	Date: 21/01/2026	Drawn: db	Checked: db
Job No: 1005449	Drawing No: 1005449-DD-08		File: v07

Kent Office: Brouard Architects | 1 Bromley Lane | Chislehurst | Kent | BR7 6LH | t: 01689 857253
info@brouardarchitects.co.uk www.brouardarchitects.co.uk

 

1:200