






Existing First Floor Plan 1:100

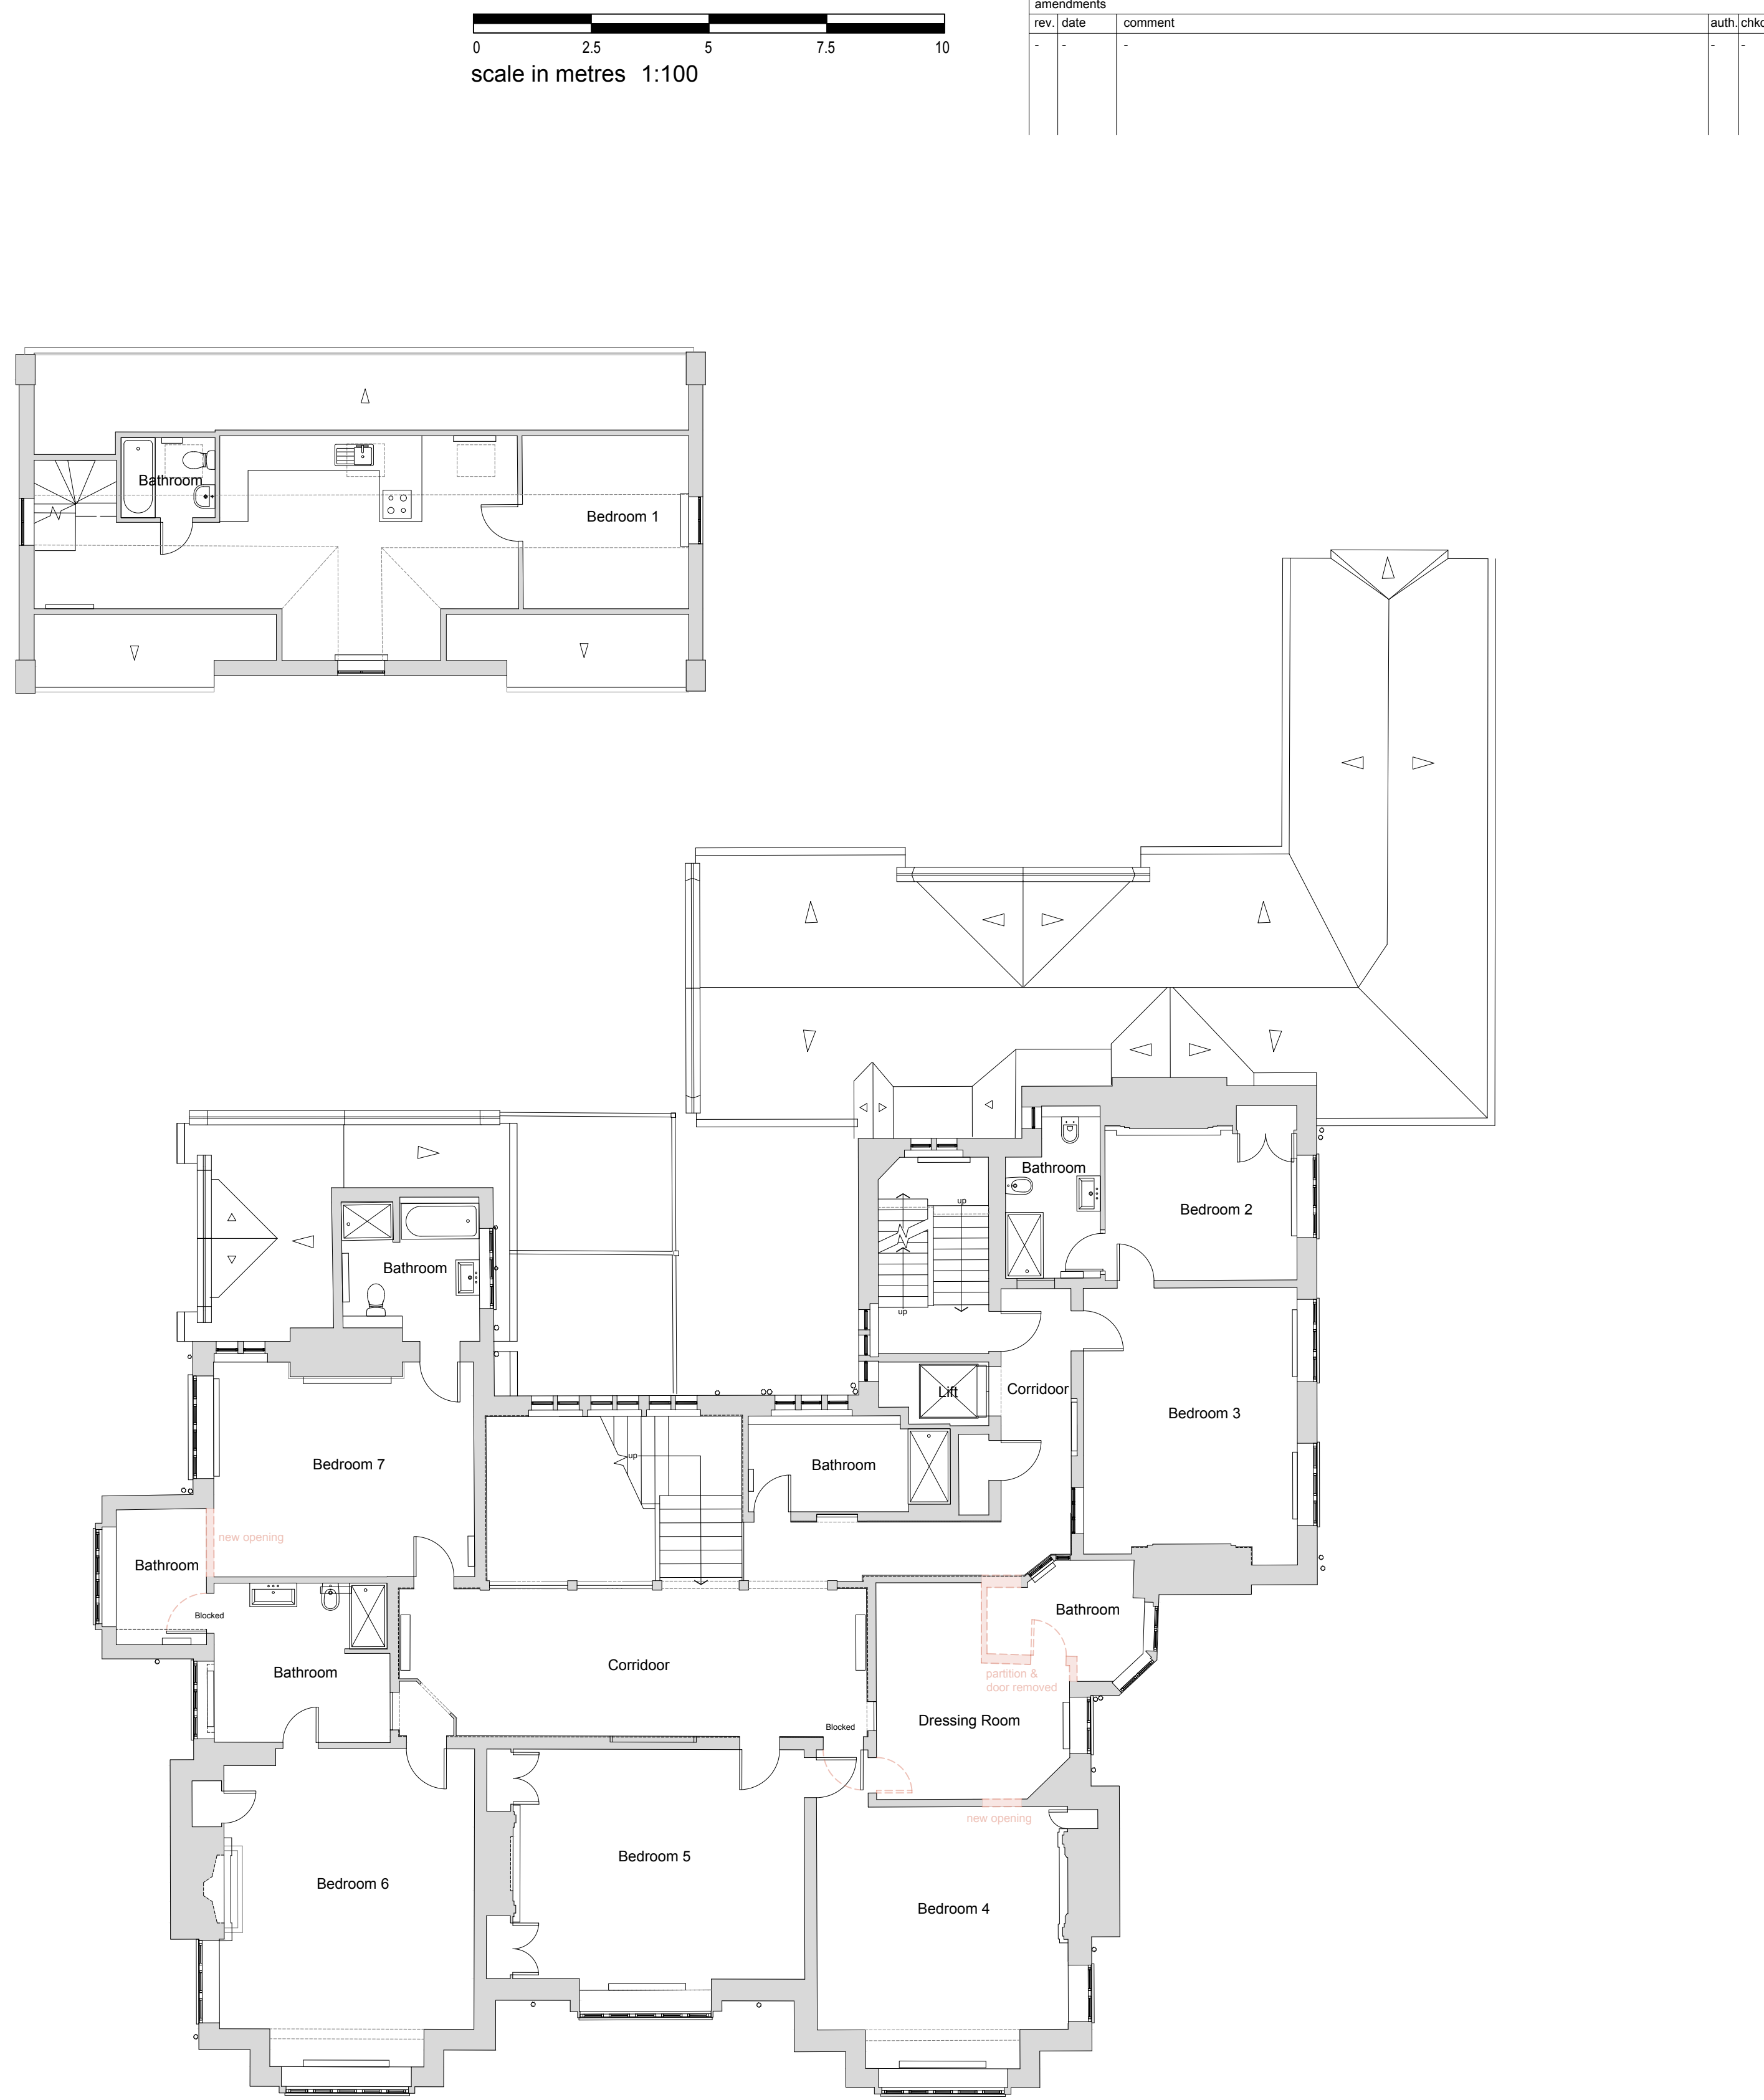

Proposed Removal First Floor Plan 1:100

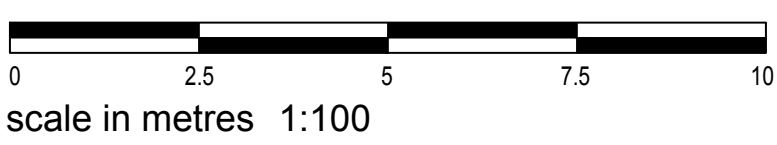

amendments			auth.	chkd.
rev.	date	comment		
-	-	-	-	-

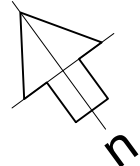

client		drawing number		revision
RCM Partnership LLP		0603.DEMO.1501		-
project		drawing title		
Chownes Mead, Chownes Mead Lane, Haywards Heath, RH16 4BS		Existing and Proposed Removal First Floor Plans Measured Survey (by others)		
drawn by	checked by	riba work stage	date	scale/original sheet size
Others/ES	MR	3	Feb '26	1:100 @ A1
www.abir.co.uk studio@abirarchitects.co.uk Unit 1, Bala House, St John's Road, Hove, BN2 2FX, United Kingdom Hove +44 (0)1273 724 384 Company No 06877117 VAT No 971 4147 17			© ABIR Architects Ltd. Check all dimensions on site before work is undertaken. All goods, materials and workmanship to conform with current building regulations, BSS and COP's.	

ABIR Architects

