

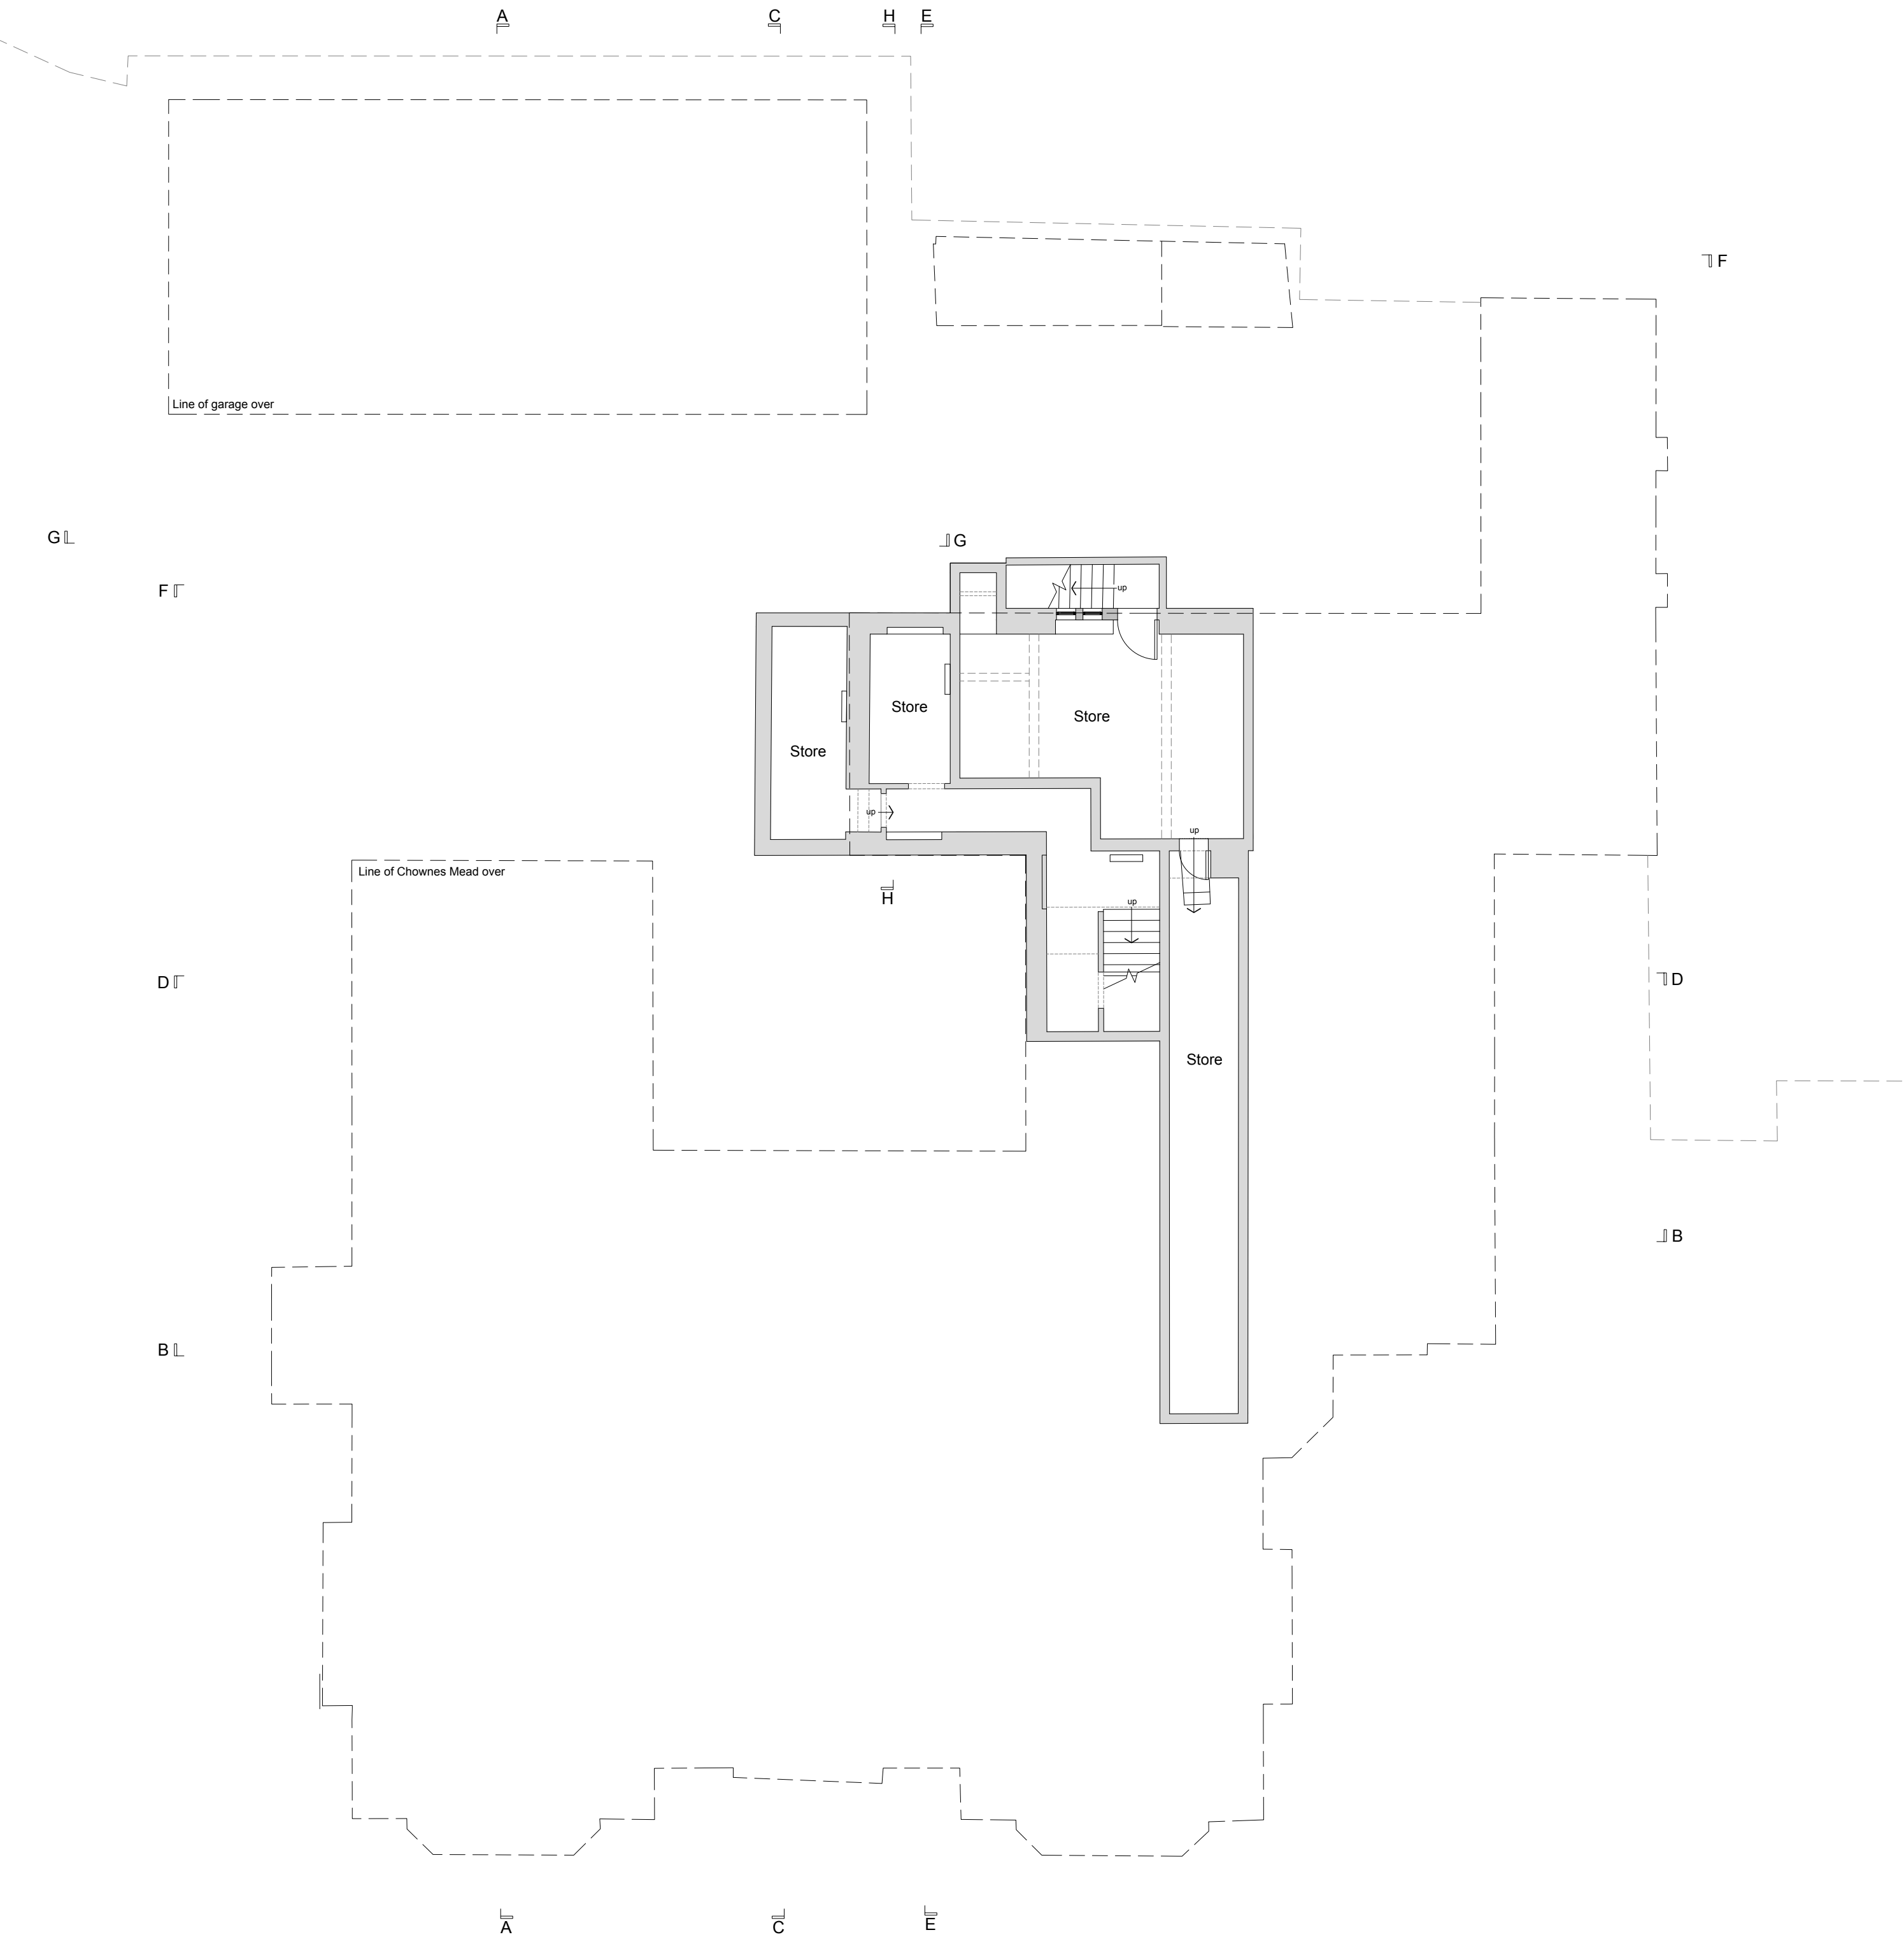


KEY (refer to 0603.EXG.1502 for full legend)

- 2 Garage
- 3 Chownes Mead
- 4 Shed
- 4A Greenhouse
- 4B Bin Store
- 10 Chicken Coop

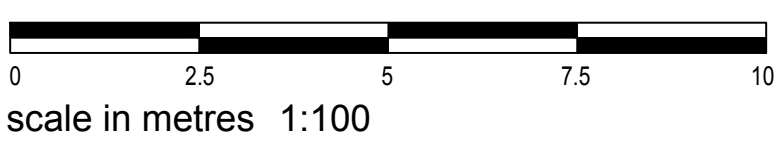


Existing Lower Ground Floor Plan 1:100

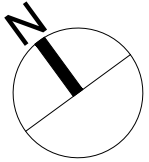

| amendments |      |         | auth: chkd: |   |
|------------|------|---------|-------------|---|
| rev.       | date | comment |             |   |
| -          | -    | -       | -           | - |



Existing Ground Floor Plan 1:100

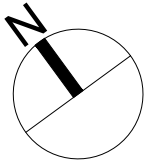

|   |                                                           |                           |   |                 |     |
|---|-----------------------------------------------------------|---------------------------|---|-----------------|-----|
| client   | RCM Partnership LLP                                       | drawing number            | 0603.EXG.1503   | revision        | -   |
| project   | Chownes Mead, Chownes Mead Lane, Haywards Heath, RH16 4BS | drawing title             | Existing Lower Ground and Ground Floor Plans (Chownes Mead) Measured Survey (by others)   |                 |     |
| drawn by   | Others/ES                                                 | checked by                | MR   | riba work stage | EXG |
| date   | Feb '26                                                   | scale/original sheet size | 1:100 @ A1   |                 |     |
| <small>www.abir.co.uk studio@abirarchitects.co.uk<br/>Unit 1, Beta House, St John's Road, Hove, BN2 2FX, United Kingdom<br/>Hove +44 (0)1273 724 384<br/>Company No 06877117 VAT No 971 4147 17</small> |                                                           |                           | <small>© ABIR Architects Ltd. Check all dimensions on site before work is undertaken. All goods, materials and workmanship to conform with current building regulations, BSS and COP's.</small> |                 |     |

ABIR Architects

