



amendments			auth	chkd
rev.	date	comment		
-	-	-	-	-

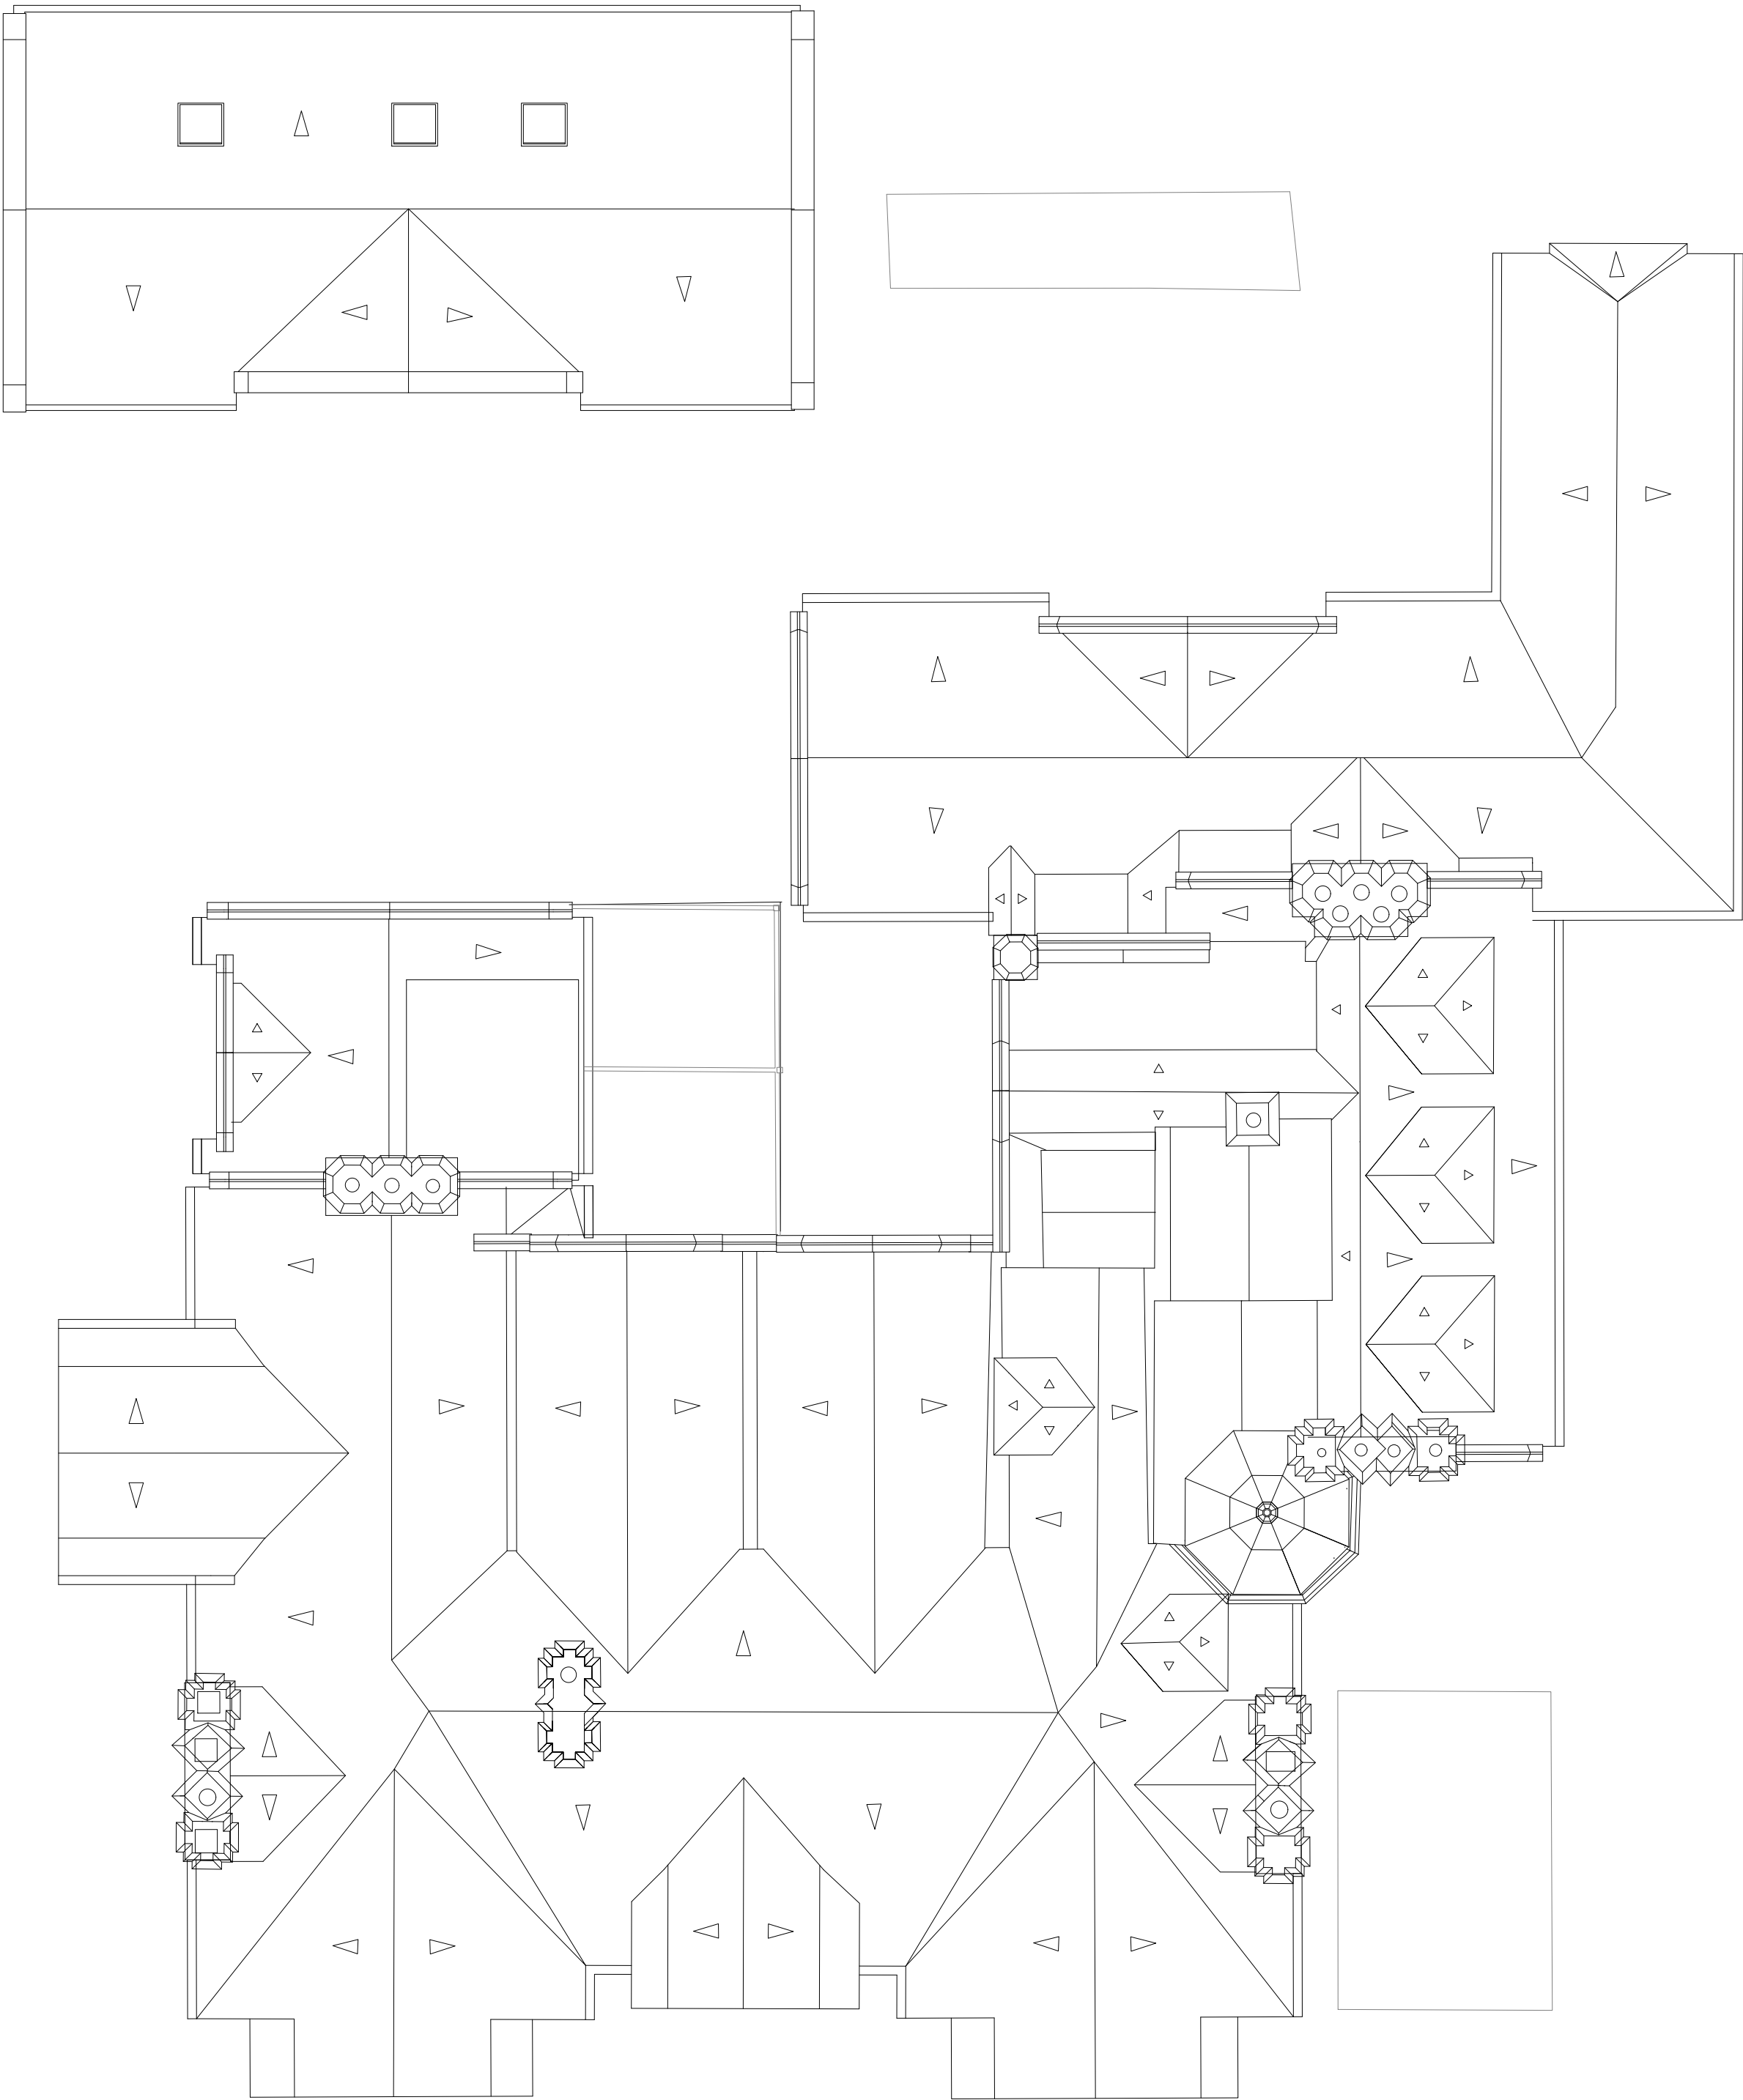

Existing Roof Plan 1:100

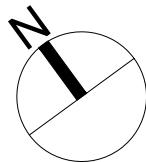

client		drawing number		revision
RCM Partnership LLP		0603.EXG.1505		—
project		drawing title		
Chownes Mead, Chownes Mead Lane, Haywards Heath, RH16 4BS		Existing Roof Plan (Chownes Mead) Measured Survey (by others)		
drawn by	checked by	riba work stage	date	scale/original sheet size
Others/ES	MR	EXG	Feb '26	1:100 @ A1
www.abir.co.uk studio@abirarchitects.co.uk Unit 1, Beta House, St John's Road, Hove, BN3 2FX, United Kingdom Hove +44 (0)1273 724 384 Company No 06877117 VAT No 971 4147 17			© ABIR Architects Ltd. Check all dimensions on site before work is undertaken. All goods, materials and workmanship to conform with current building regulations, BSS and COP's.	