




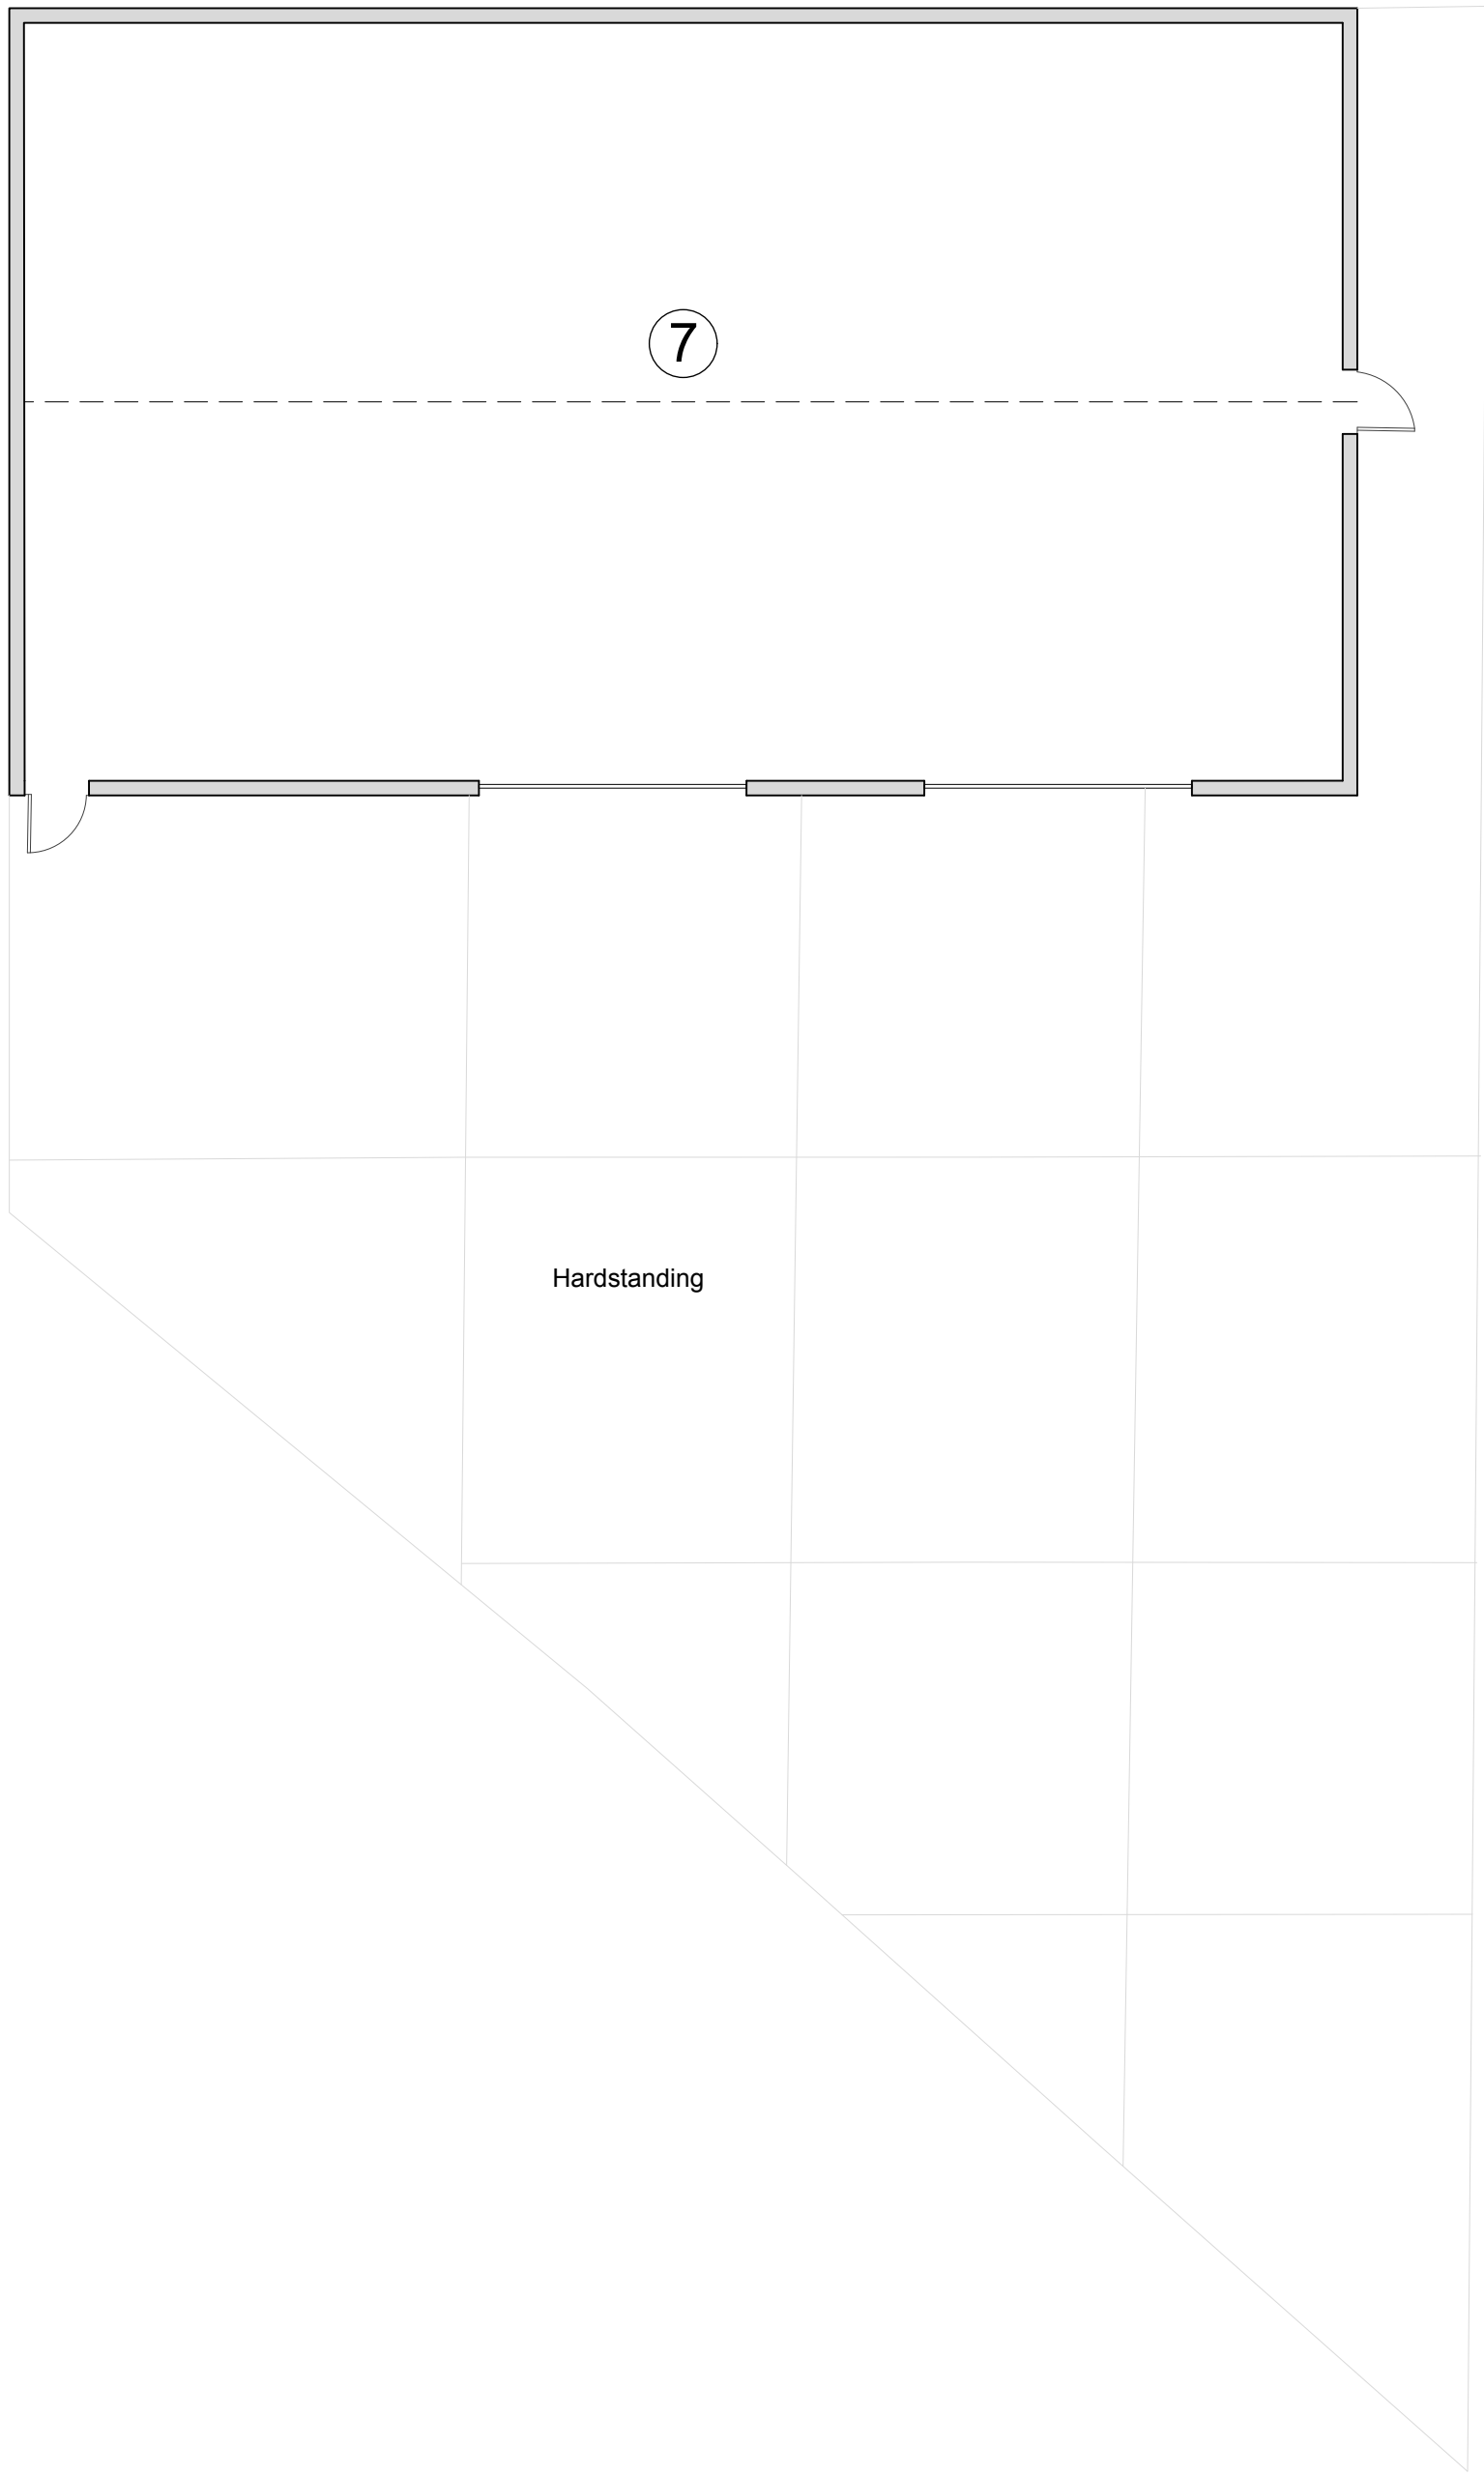


Existing Barn Ground Floor Plan

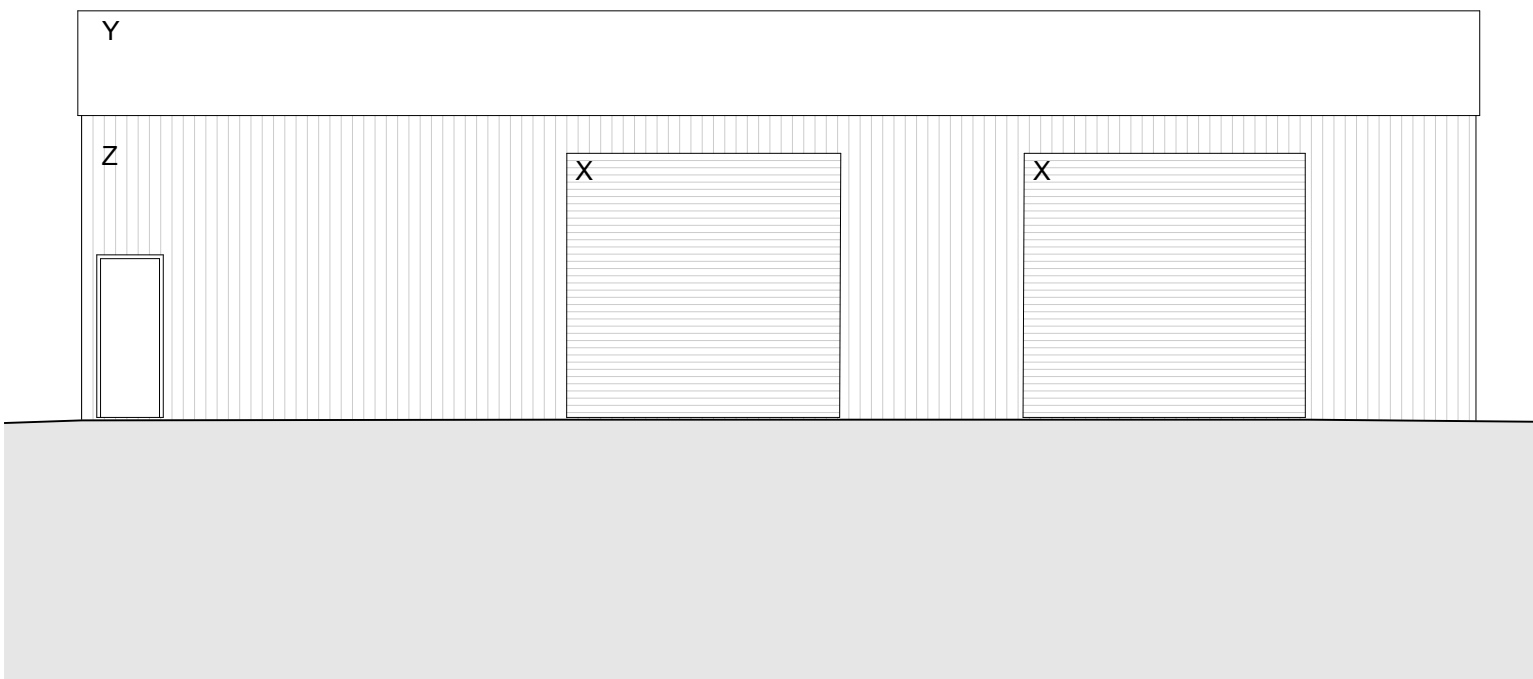


Existing Barn South East Elevation

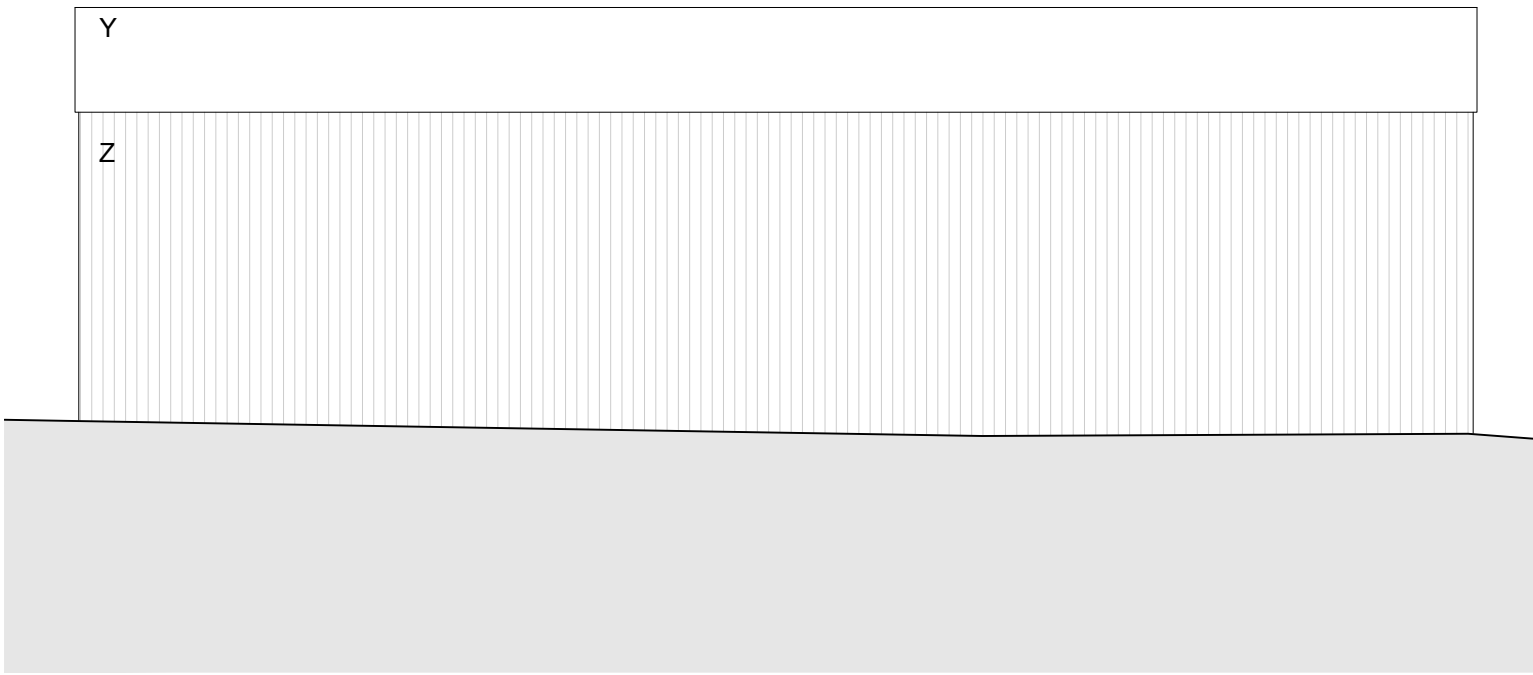


Existing Barn North West Elevation

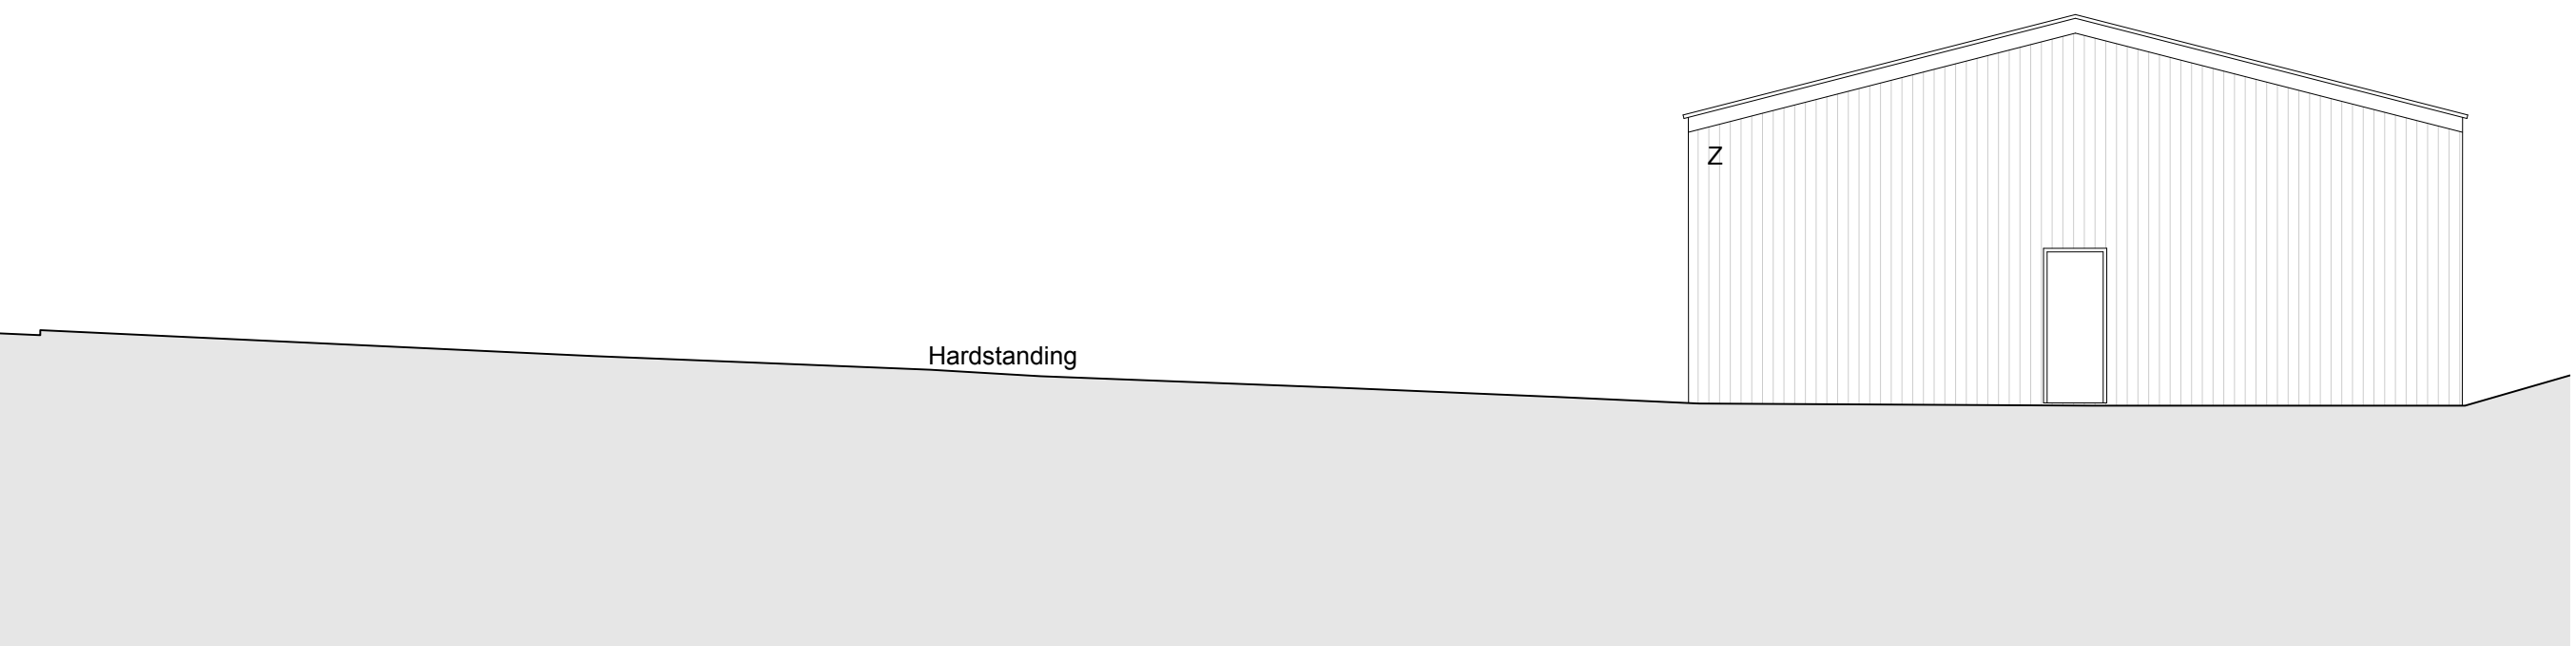


Existing Barn North East Elevation

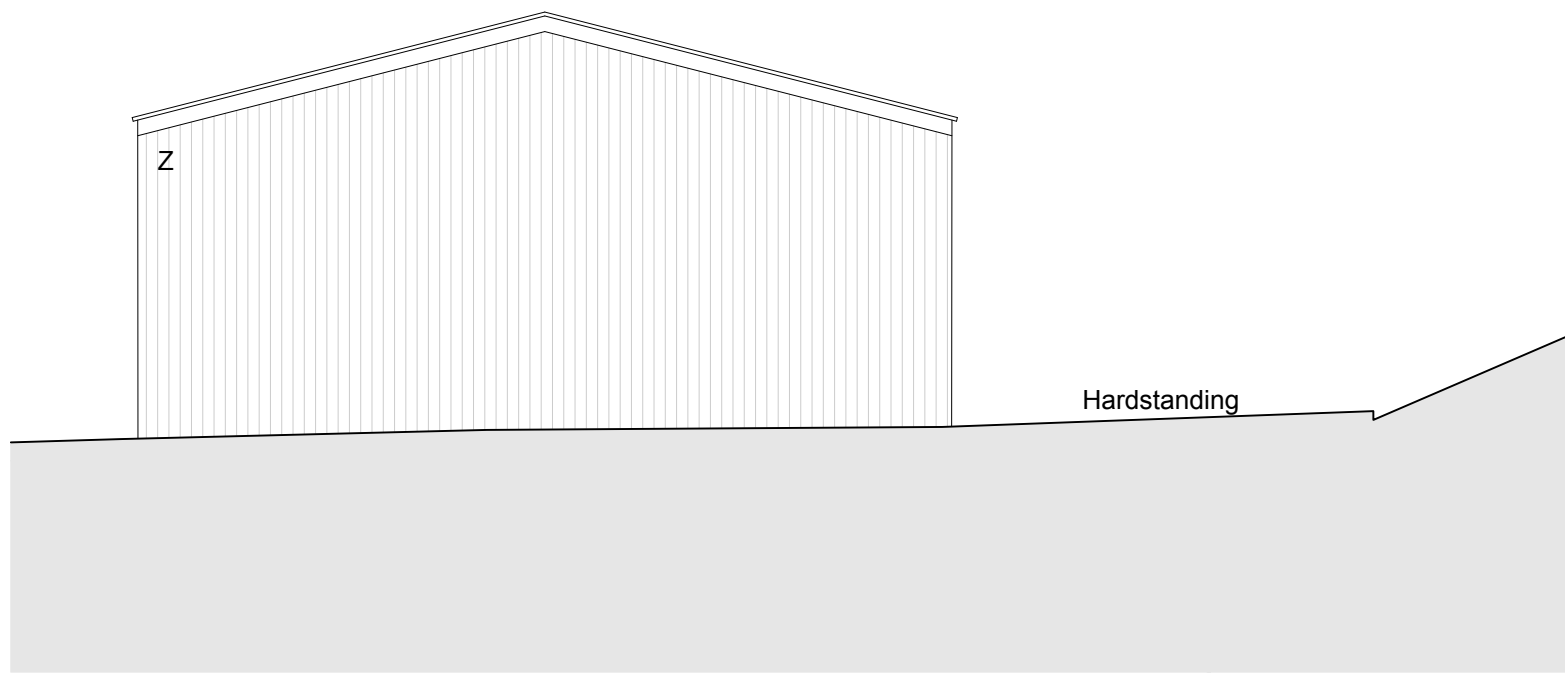

Existing Barn South West Elevation

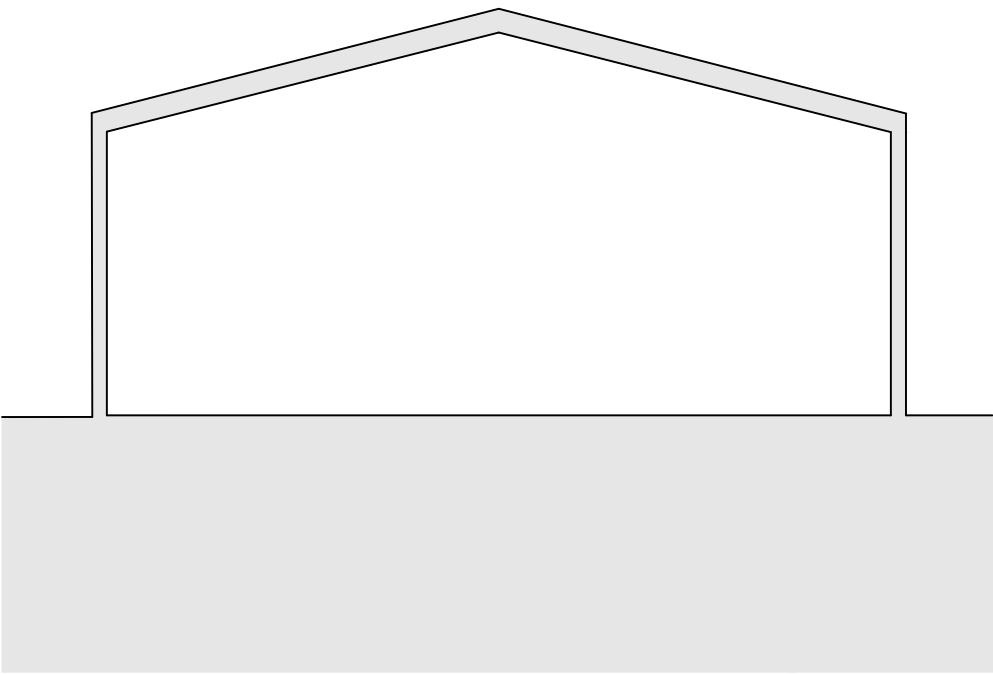

Existing Barn Cross Section

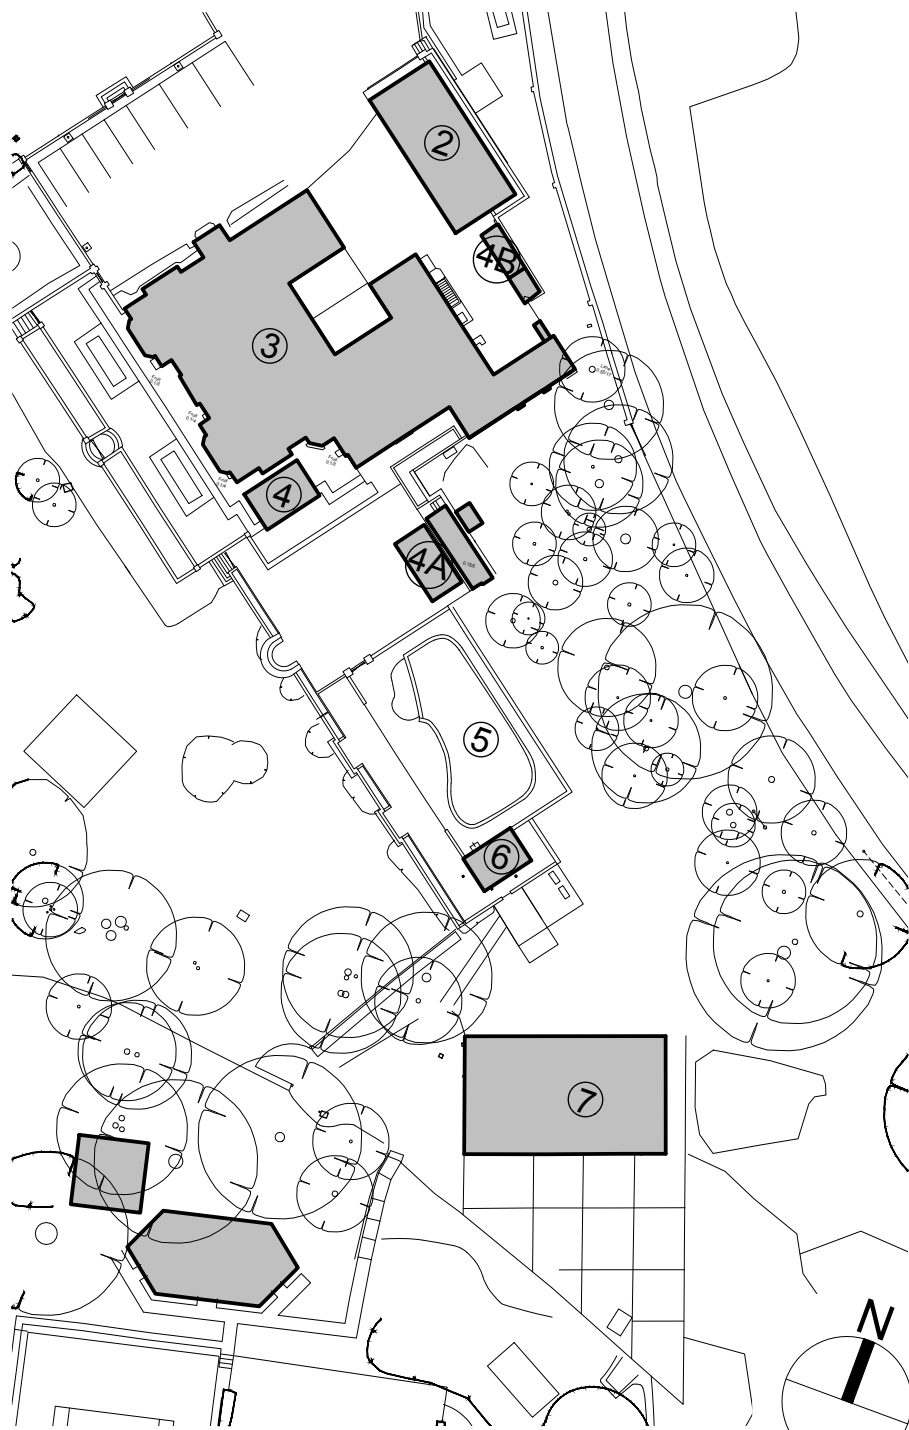

Key Plan (NTS)

KEY

- 2 Garage
- 3 Chownes Mead
- 4 Shed
- 5 Swimming Pool
- 6 Poolhouse
- 7 Agricultural Barn

MATERIAL KEY

- Z Timber Cladding
- Y Sheet Roofing
- X Roller shutter door

client	RCM Partnership LLP	drawing number	0603.EXG.1509	revision	—
project	Chownes Mead, Chownes Mead Lane, Haywards Heath, RH16 4BS	drawing title	Existing Plan, Section and Elevations Agricultural Barn Measured Survey (by others)		
drawn by	Others/ES	checked by	MR	riba work stage	EXG
date	Feb '26	scale/original sheet size	1:100 @ A1		
www.abir.co.uk studio@abirarchitects.co.uk Unit 1, Beta House, St John's Road, Hove, BN2 2FX, United Kingdom Hove +44 (0)1273 724 384 Company No 06877117 VAT No 971 4147 17			© ABIR Architects Ltd. Check all dimensions on site before work is undertaken. All goods, materials and workmanship to conform with current building regulations, BSS and COPs.		

ABIR Architects

RIBA
Chartered Practice