


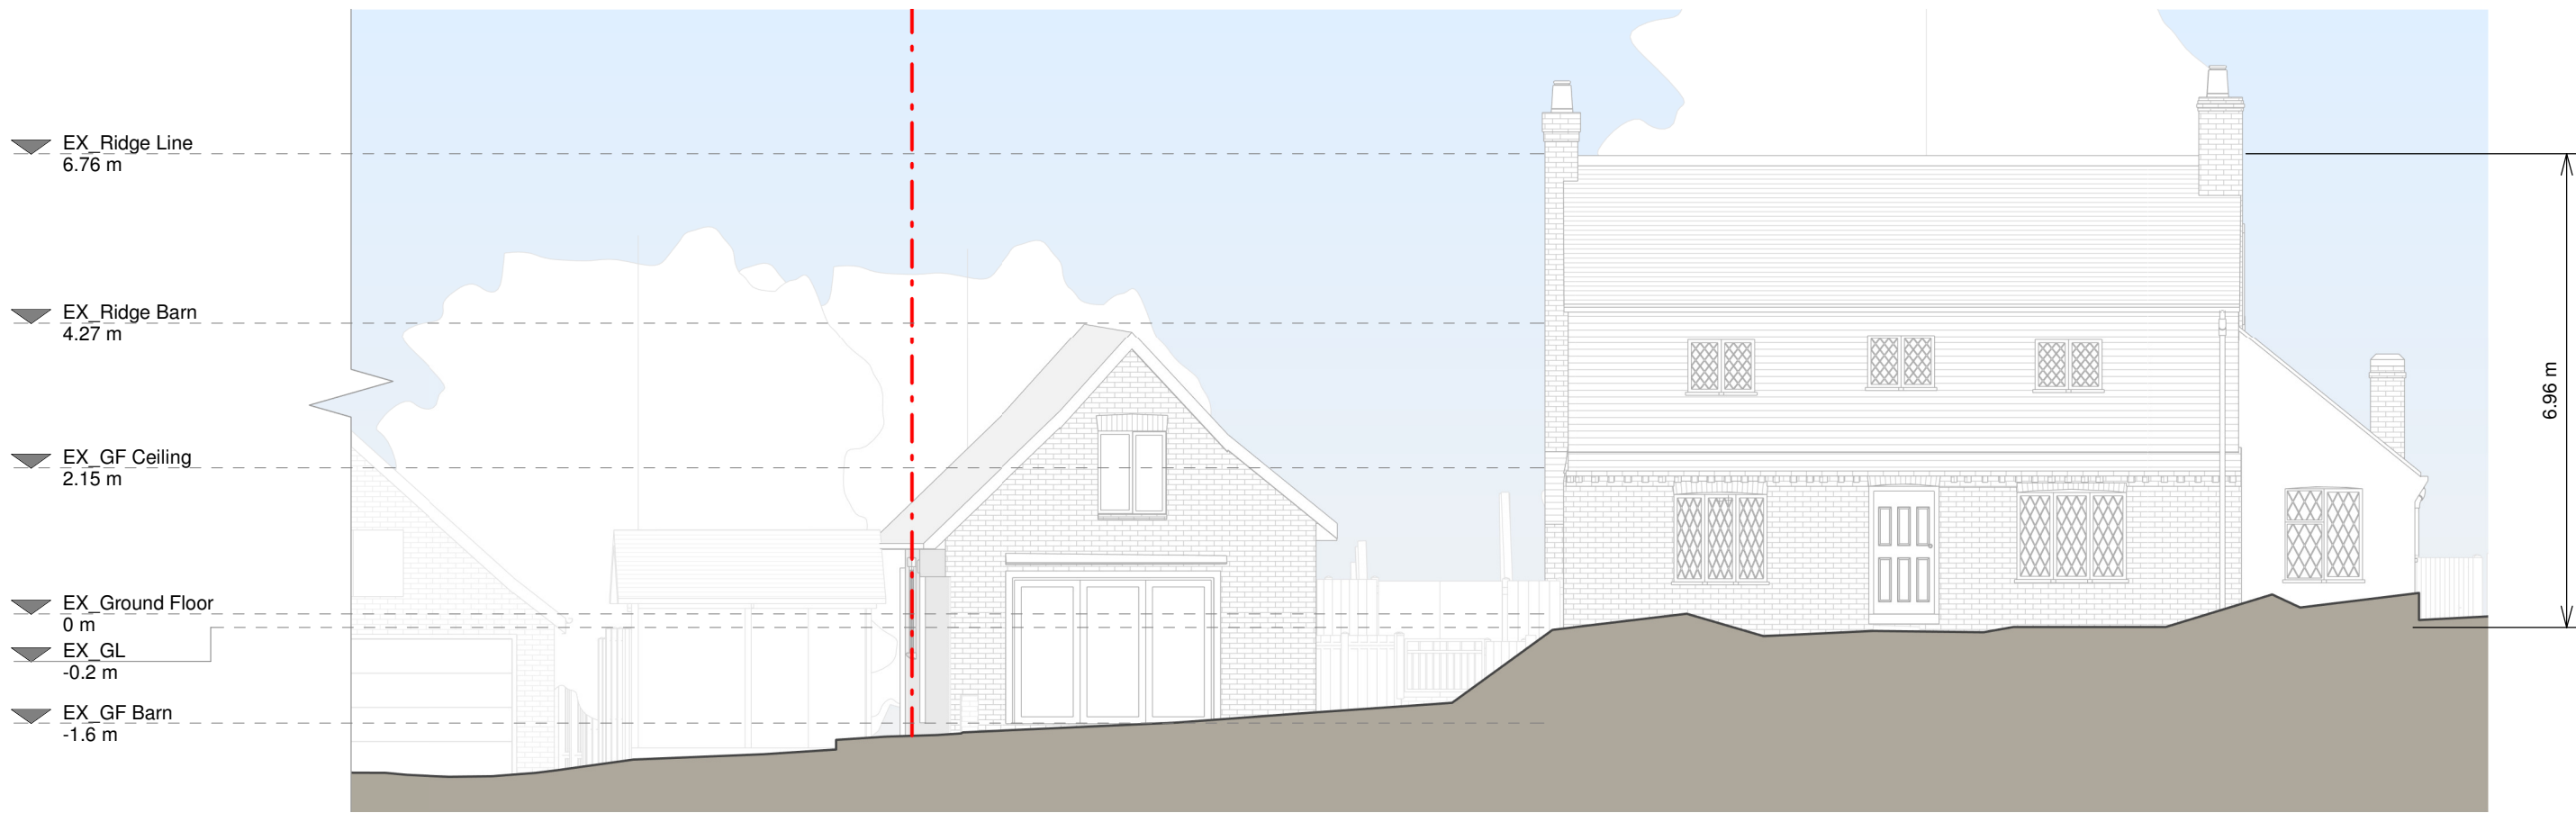


Front Elevation




Left Side Elevation



Rear Elevation

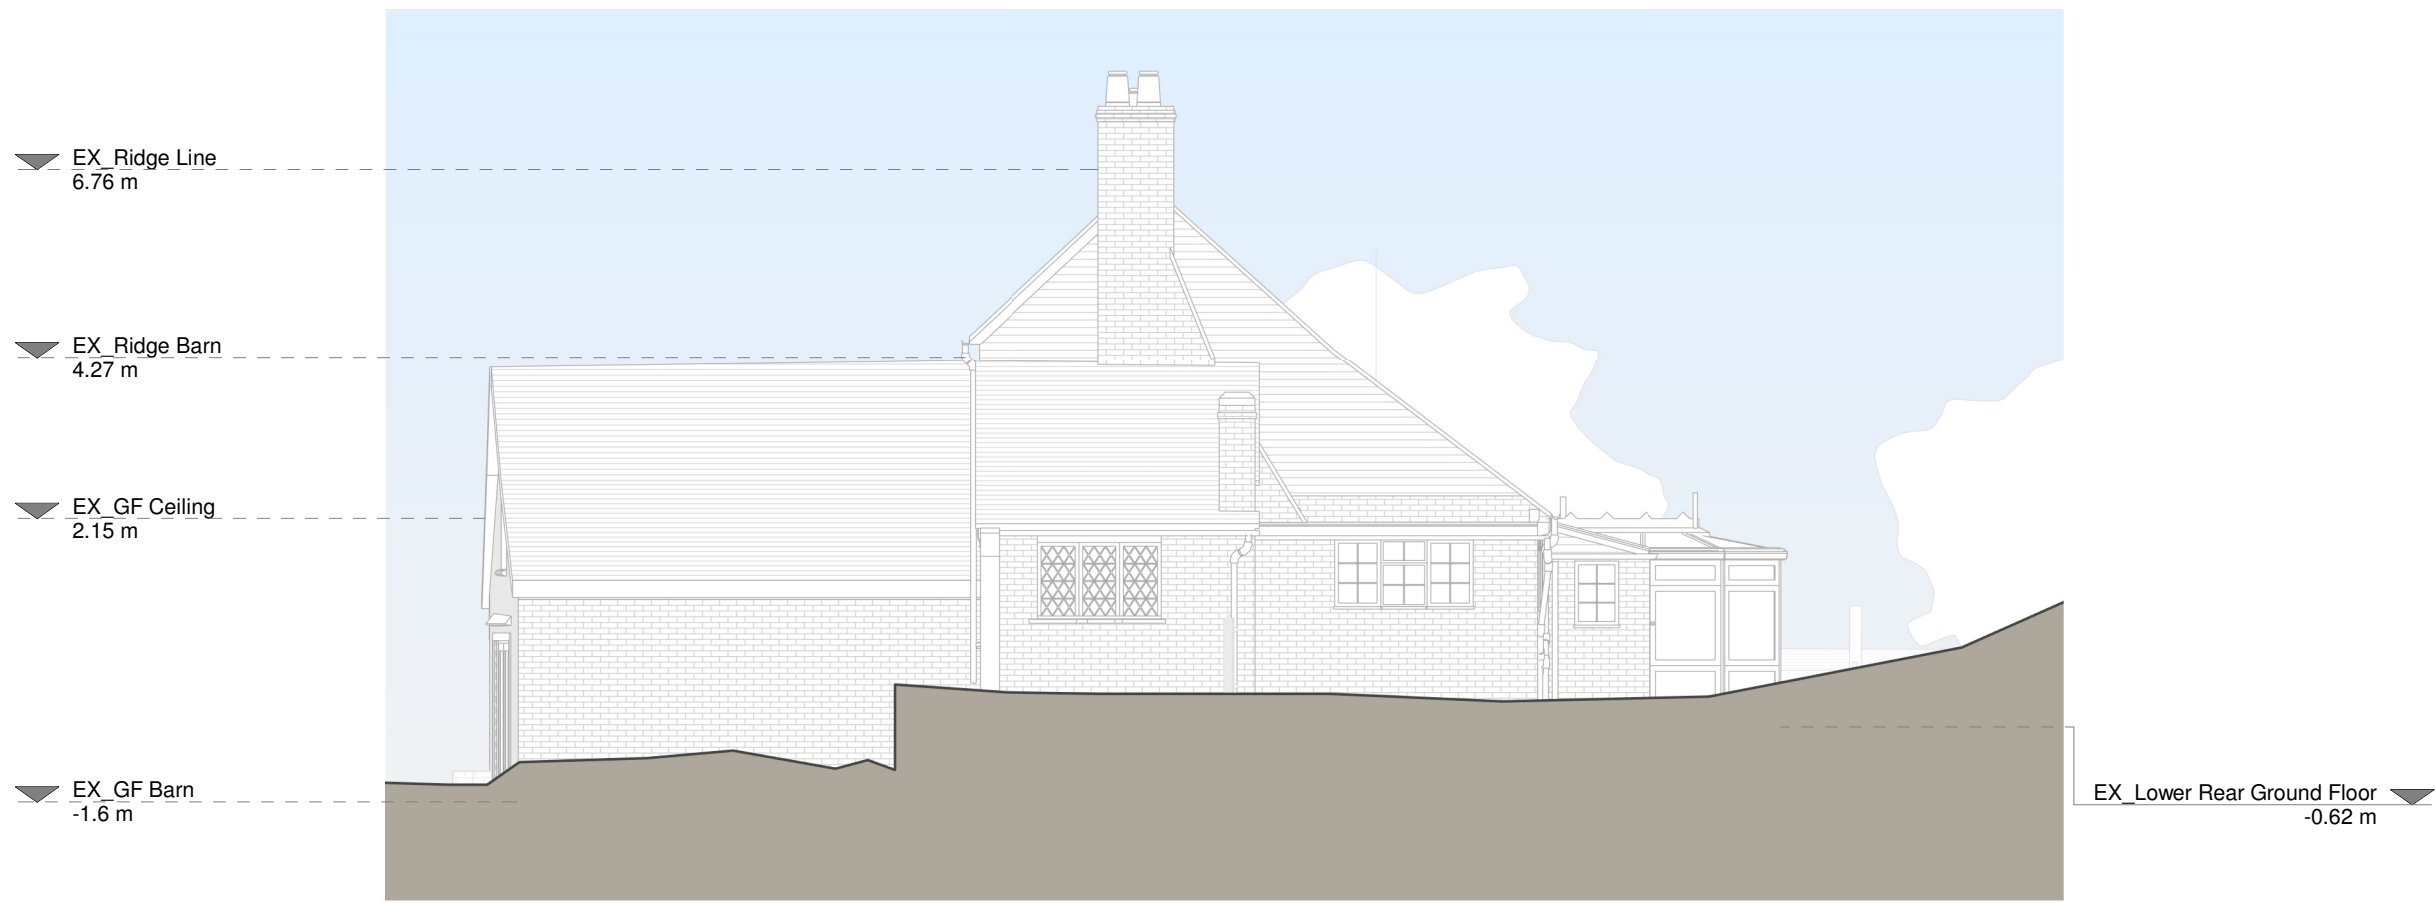

Right Side Elevation

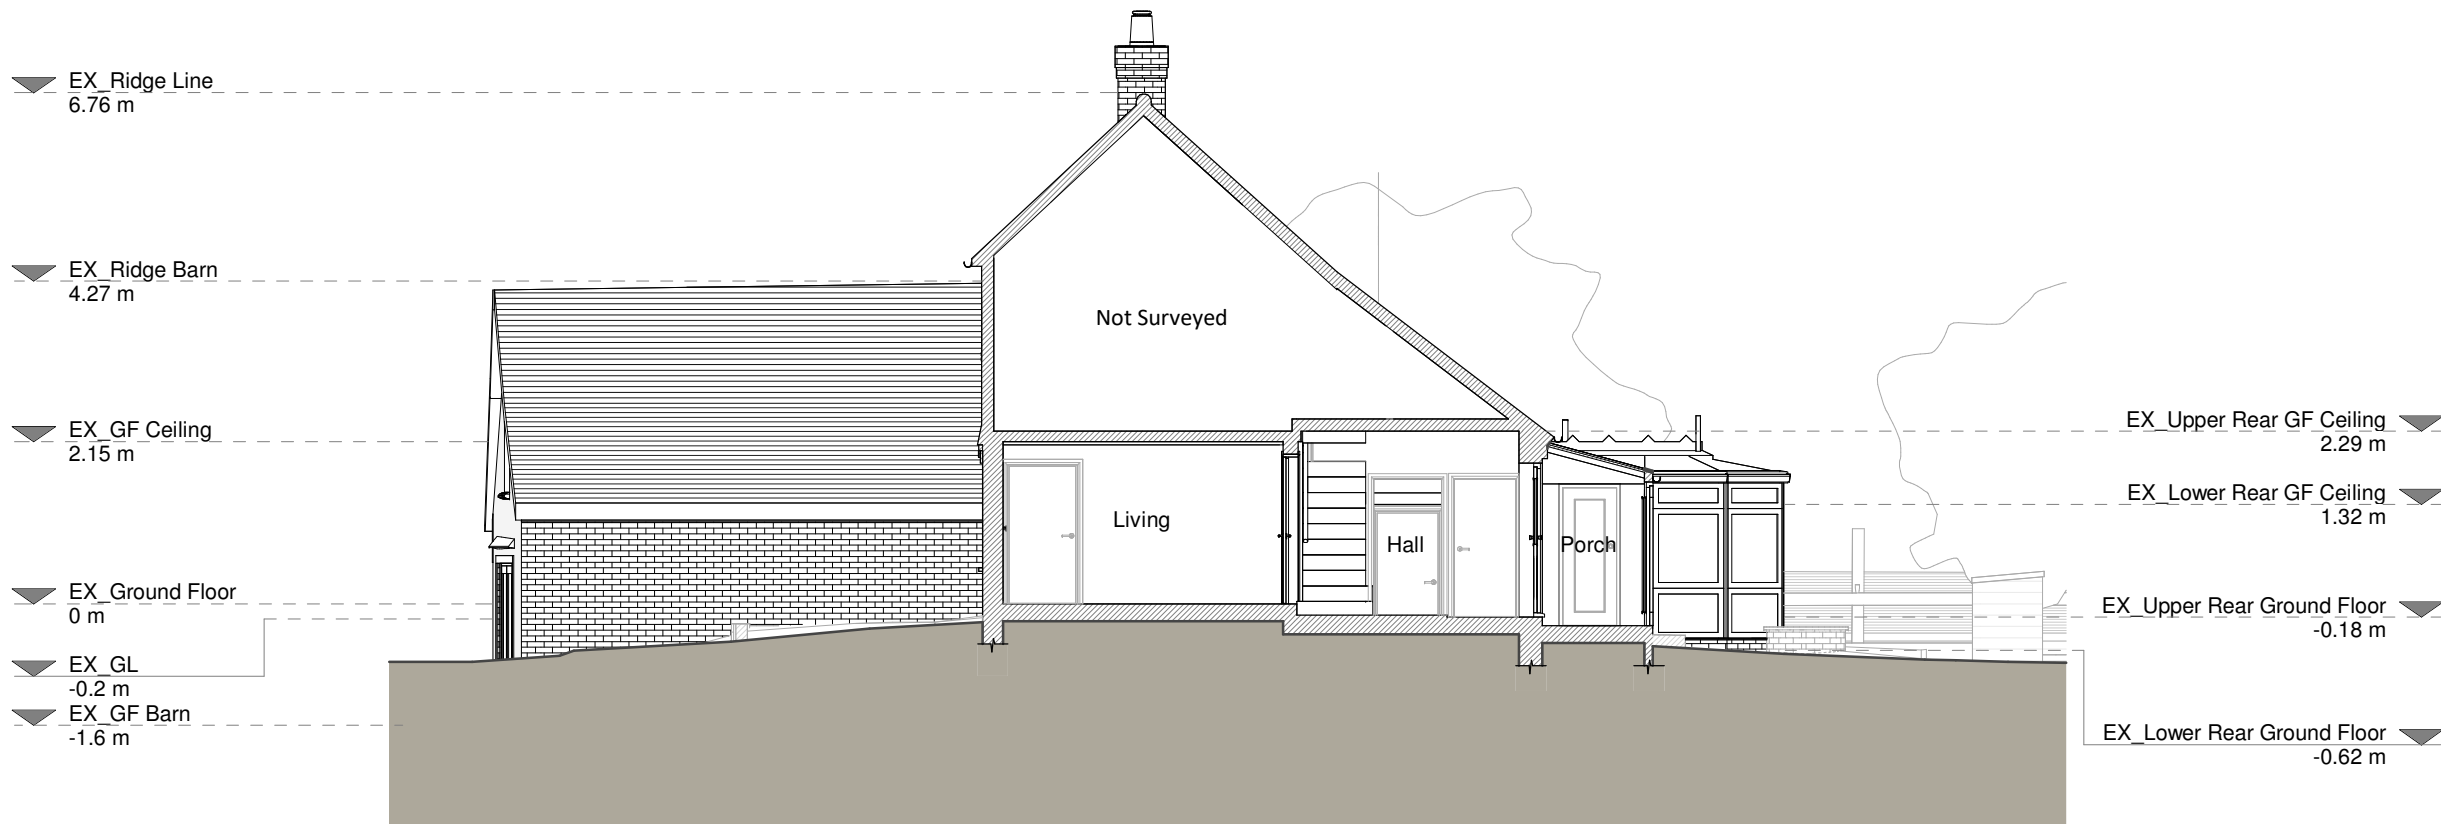

Section A - A

Copyright in the design and this drawing is the property of RSI. Reproduction in whole or in part is prohibited without written consent of RSI. This drawing must be read in conjunction with all other relevant documentation and drawings.

RSI accepts no liability for any expense, loss or damage of whatsoever nature and however arising from any variations which have not been referred to them and their approval is required.

Print out to actual scale. Do not scale, except where for Planning purposes. All dimensions to be cross checked on site prior to construction and construction. Any discrepancies to be reported to RSI immediately.

Existing Materials:

Brickwork / Walls - Red brick, white painted brick work, painted timber horizontal cladding and clay tiles cladding.

Pitched roof - Slate roof

Flat roof - Felt or similar

Windows - White painted timber frame window and white uPVC conservatory windows.

Doors - White painted timber garage door and glazed panel door and white uPVC conservatory doors.

RWPs / Gutter's / Fascia's - Black uPVC downpipe, gutters and painted fascias.

KEY	
	Existing walls
	Existing furniture
	Boundary line
	Level line
	1.5m head height
	1.8m head height

Revision		
Rev	Notes	Date
A	Planning Issue	05/02/2025

Job Title	
Proposed rear ground floor extension, internal alterations, existing barn alterations and all associated works at Rowfant Mill Cottage off Old Hollow, RH10 4TB	
Drawing Status	
Planning Drawings	
Client	
Heather Hutchins	
Drawing Title	
Existing Elevations and Section	
Scale	Drawn
1:100 @ A1	AR
Date	Checked
Feb 2025	BV
Drawing No.	Rev
8194463-1200	A

