


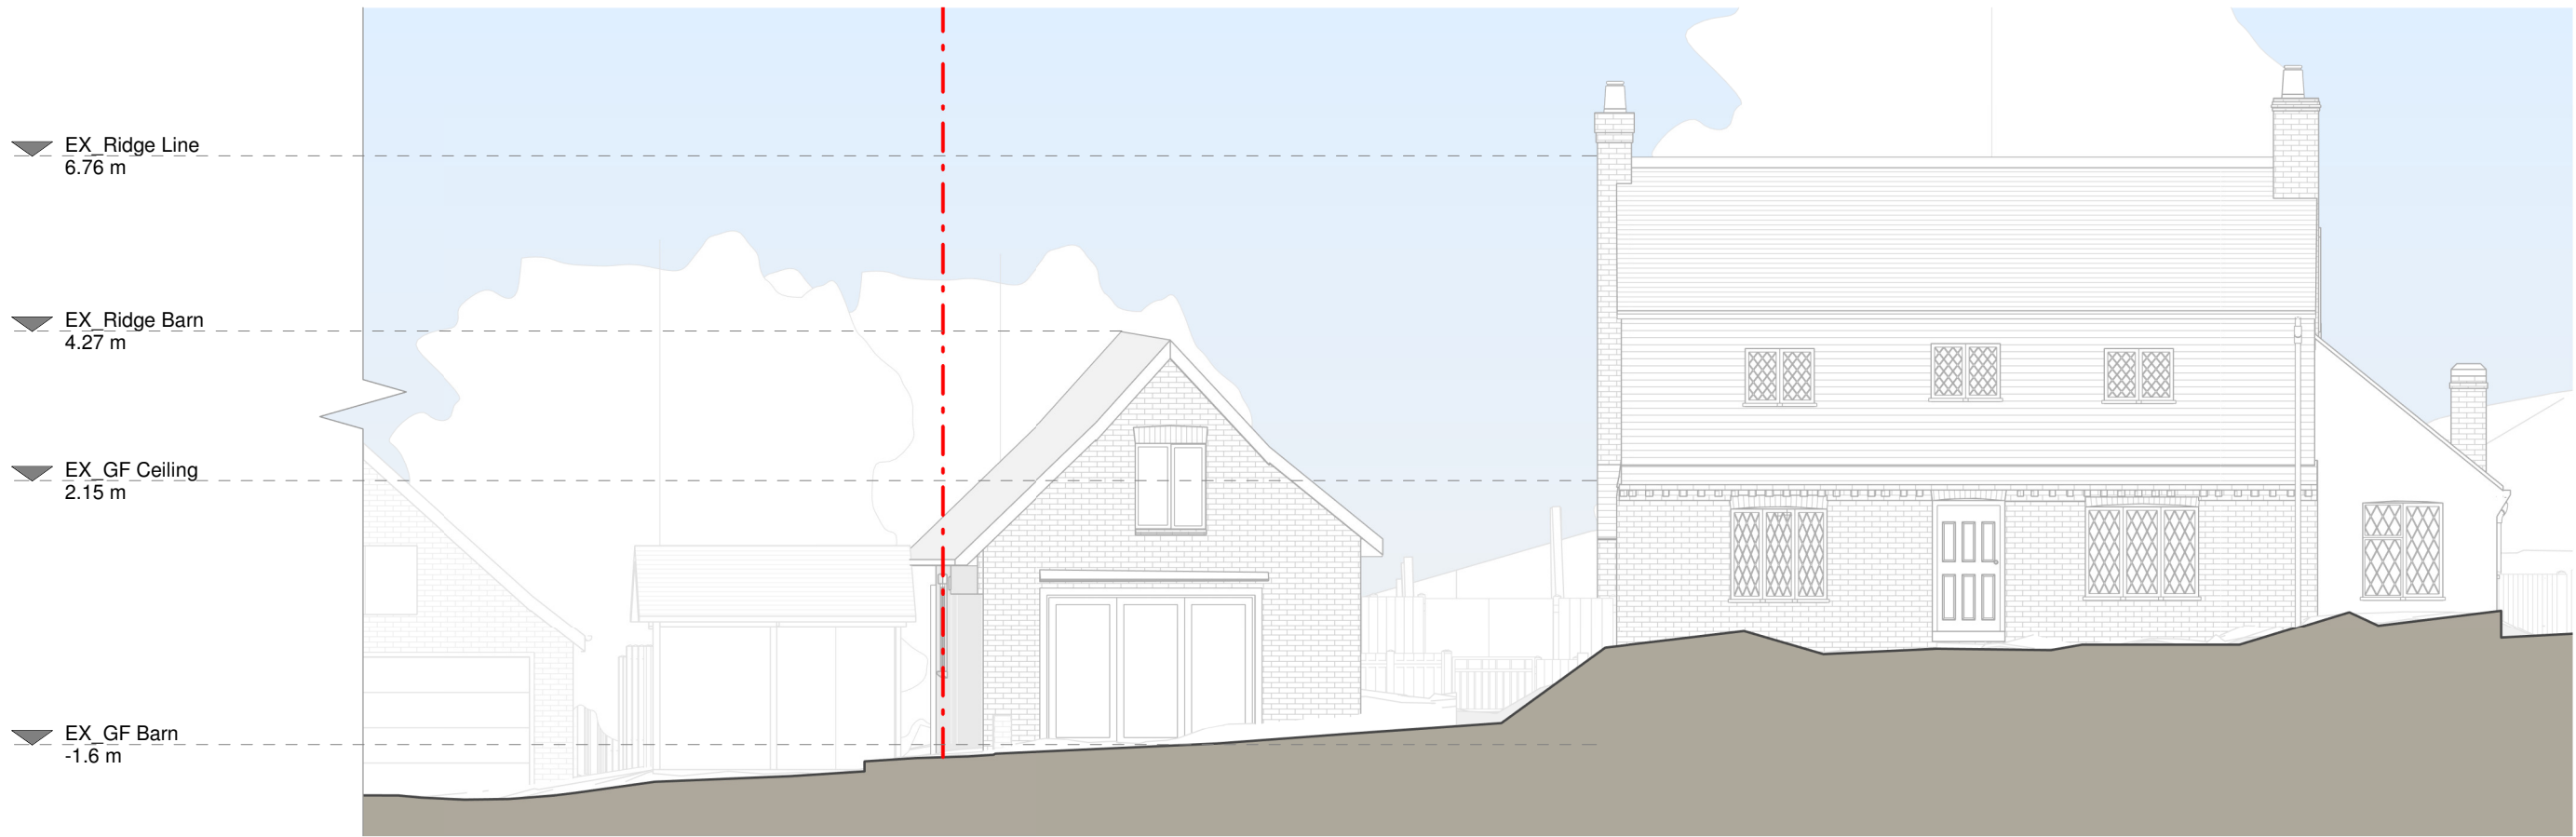

Front Elevation




Left Side Elevation




Rear Elevation



Right Side Elevation

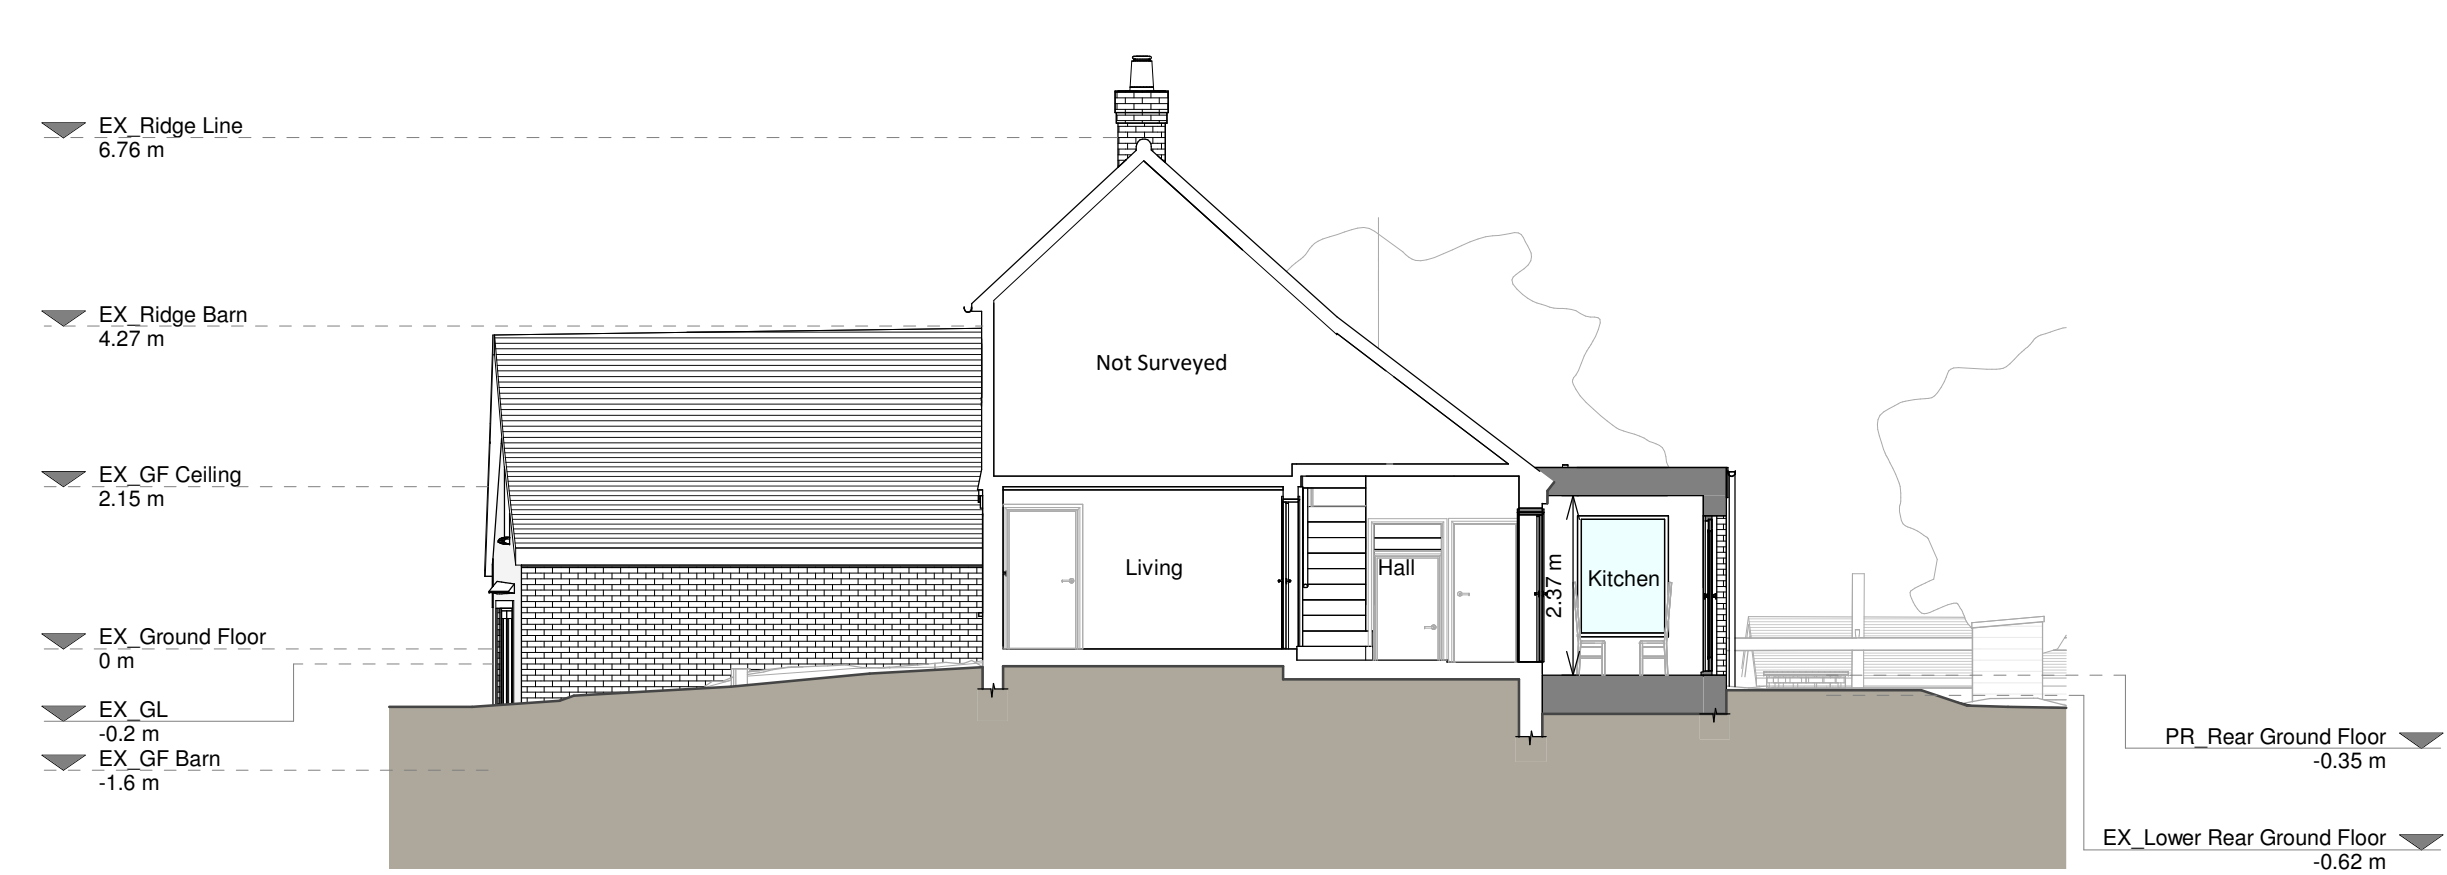

Section A - A

 

Copyright in the design and this drawing is the property of RESI. Reproduction in whole or in part without written permission is prohibited. This drawing must be read in conjunction with all other relevant documentation and drawings.

RESI accepts no liability for any expense, loss or damage of whatsoever nature and however arising from any variations which have not been referred to them and their approval is obtained.

Print out to actual scale. Do not scale, except where for Planning purposes. All dimensions to be cross checked on site prior to construction and construction. Any discrepancies to be reported to RESI immediately.

Proposed Materials

Brickwork / Walls - Brick to match existing
Pitched roof - Slate roof to match existing
Flat roof - Fibreglass
Windows - Aluminium frame windows and rooflights
Doors - Aluminium frame patio doors and timber side door and patio door
Roofs / Gutters / Fascia's - Black uPVC downspouts, gutters and painted fascias to match existing

KEY

Existing walls - Boundary line
Proposed walls - Proposed beam
Proposed furniture - Proposed drainage
Proposed staircase - Existing removed
Proposed windows - 1.5m head height
Proposed rooflight - 1.8m head height

Revision		
Rev	Notes	Date
A	Planning Issue	05/02/2025

RESI
Grow your home

Job Title
Proposed rear ground floor extension, internal alterations, existing barn alterations and all associated works at Rowfant Mill Cottage off Old Hollow, RH10 4TB

Drawing Status
Planning Drawings

Client
Heather Hutchins

Drawing Title
Proposed Elevations and Sections

Scale	Drawn
1:100 @ A1	AR

Date	Checked
Feb 2025	BV

Drawing No.	Rev
8194463-3200	A