
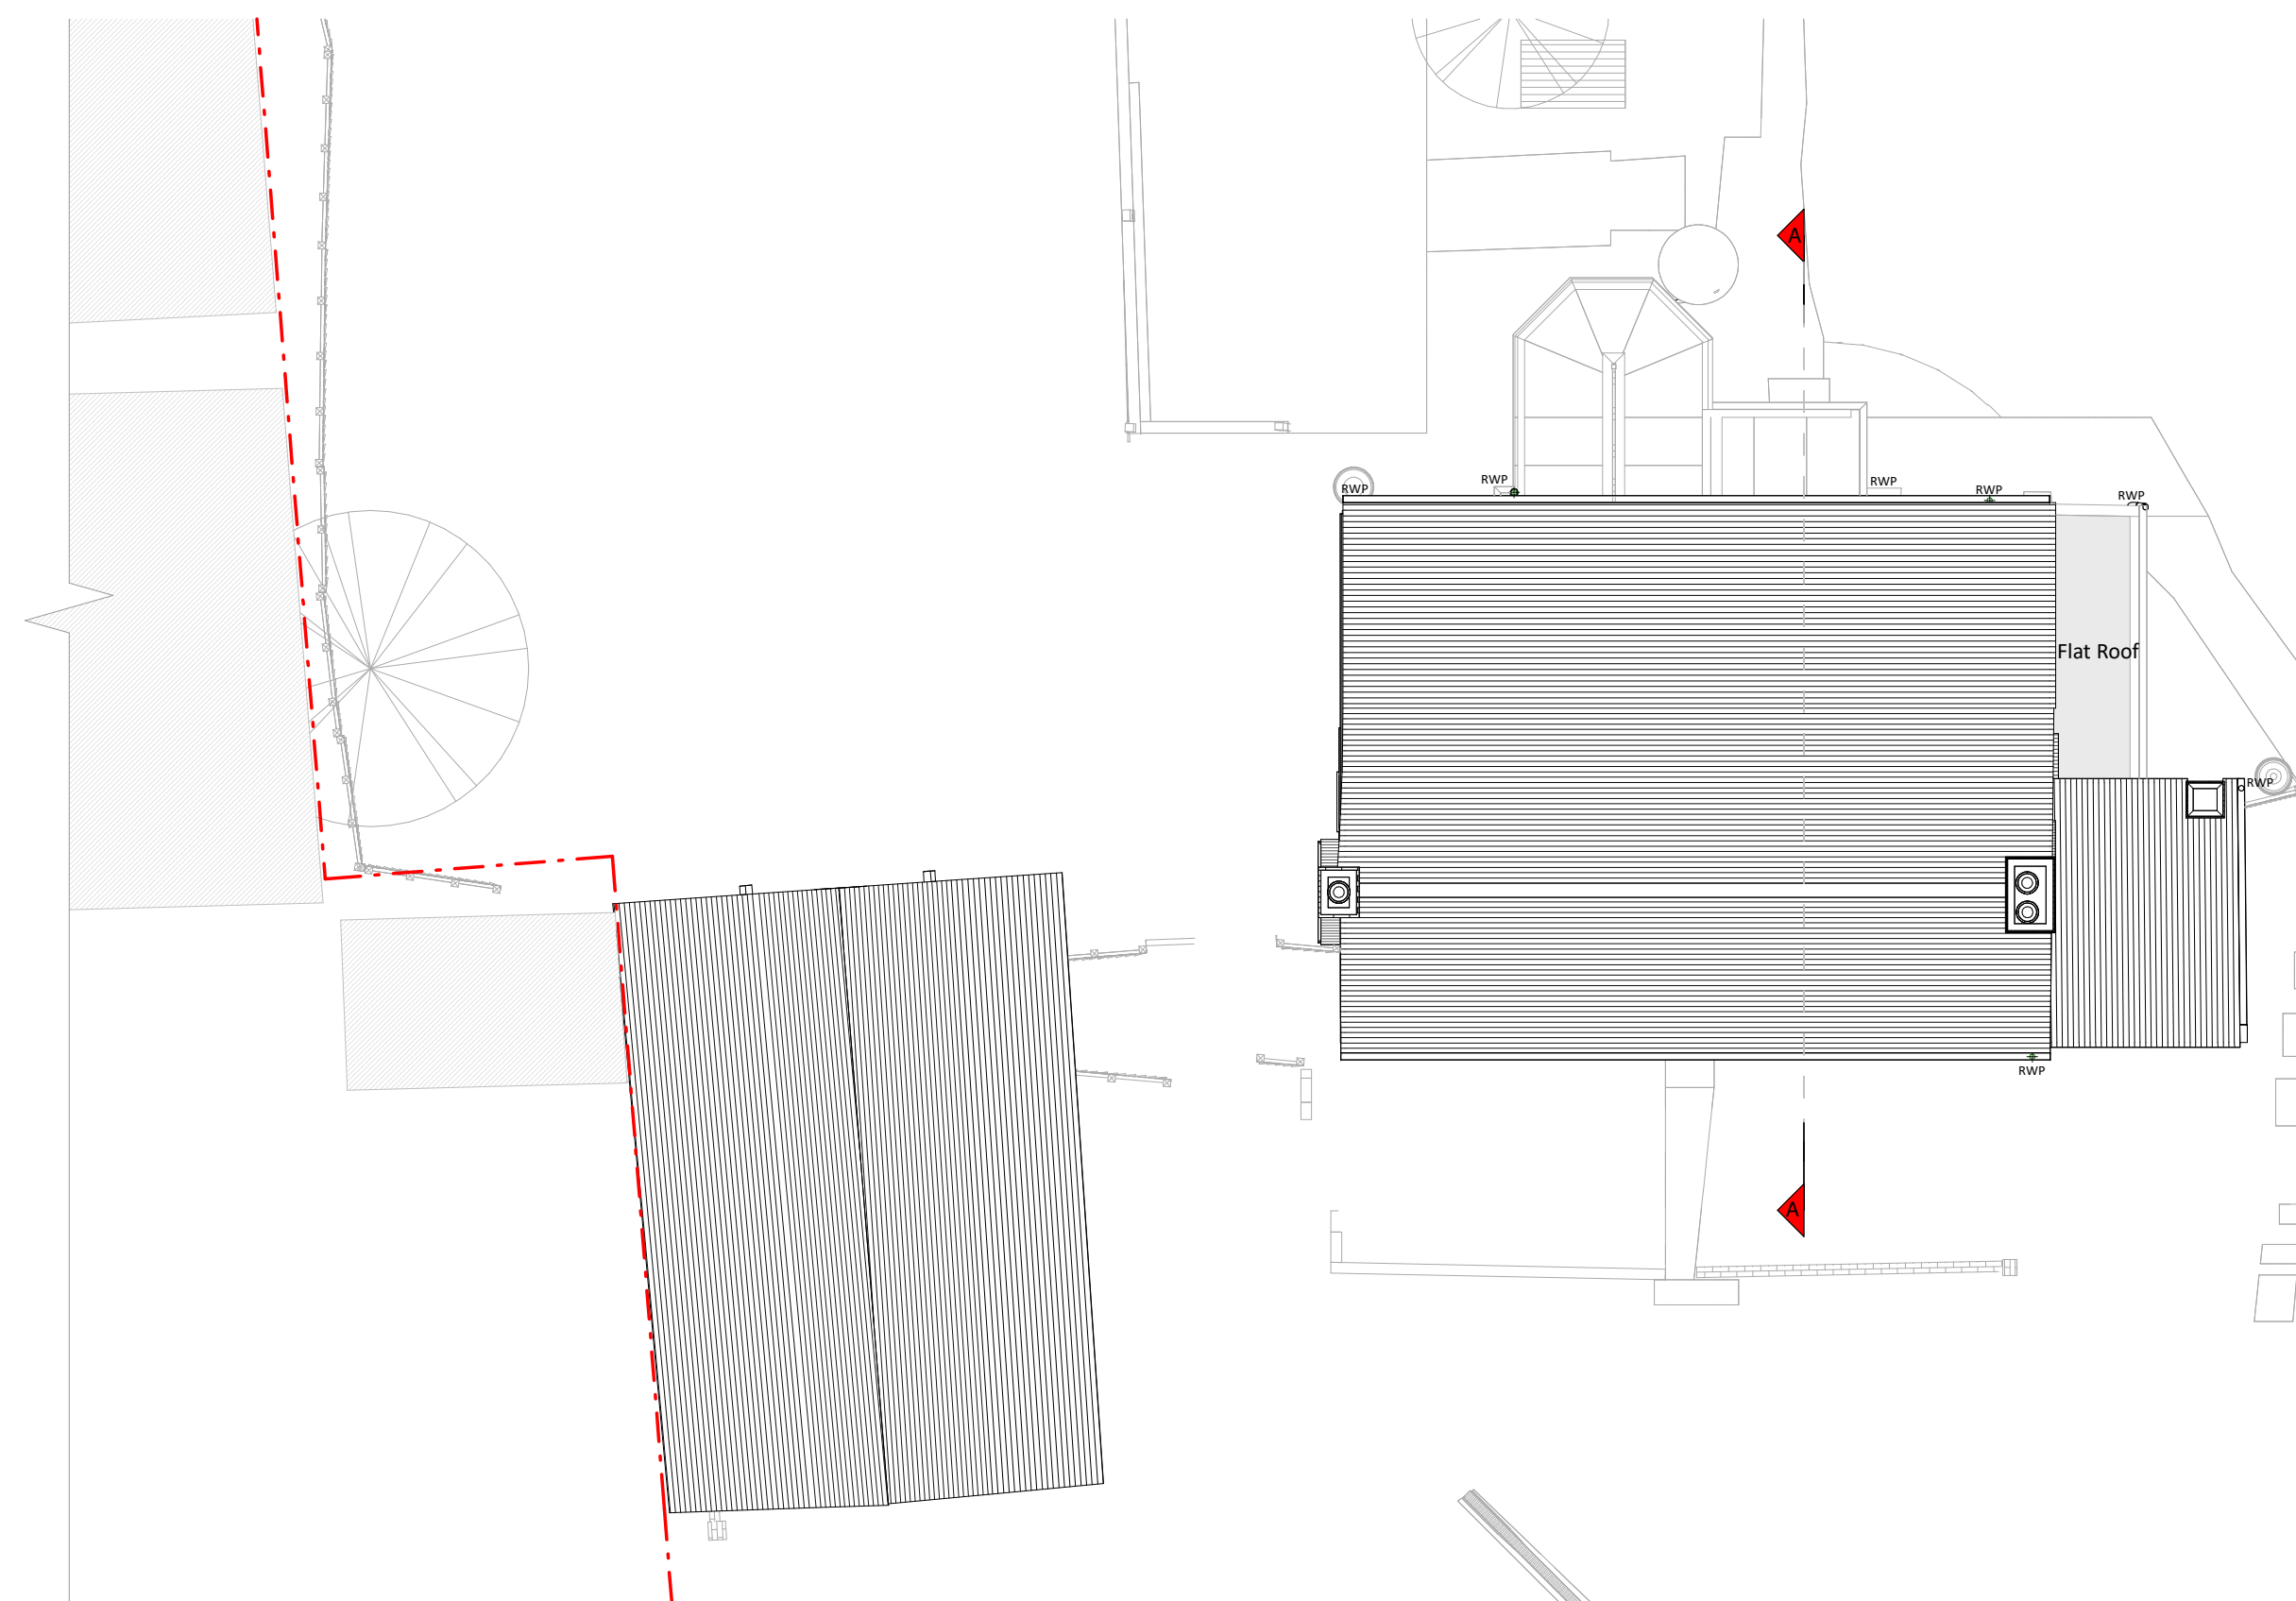
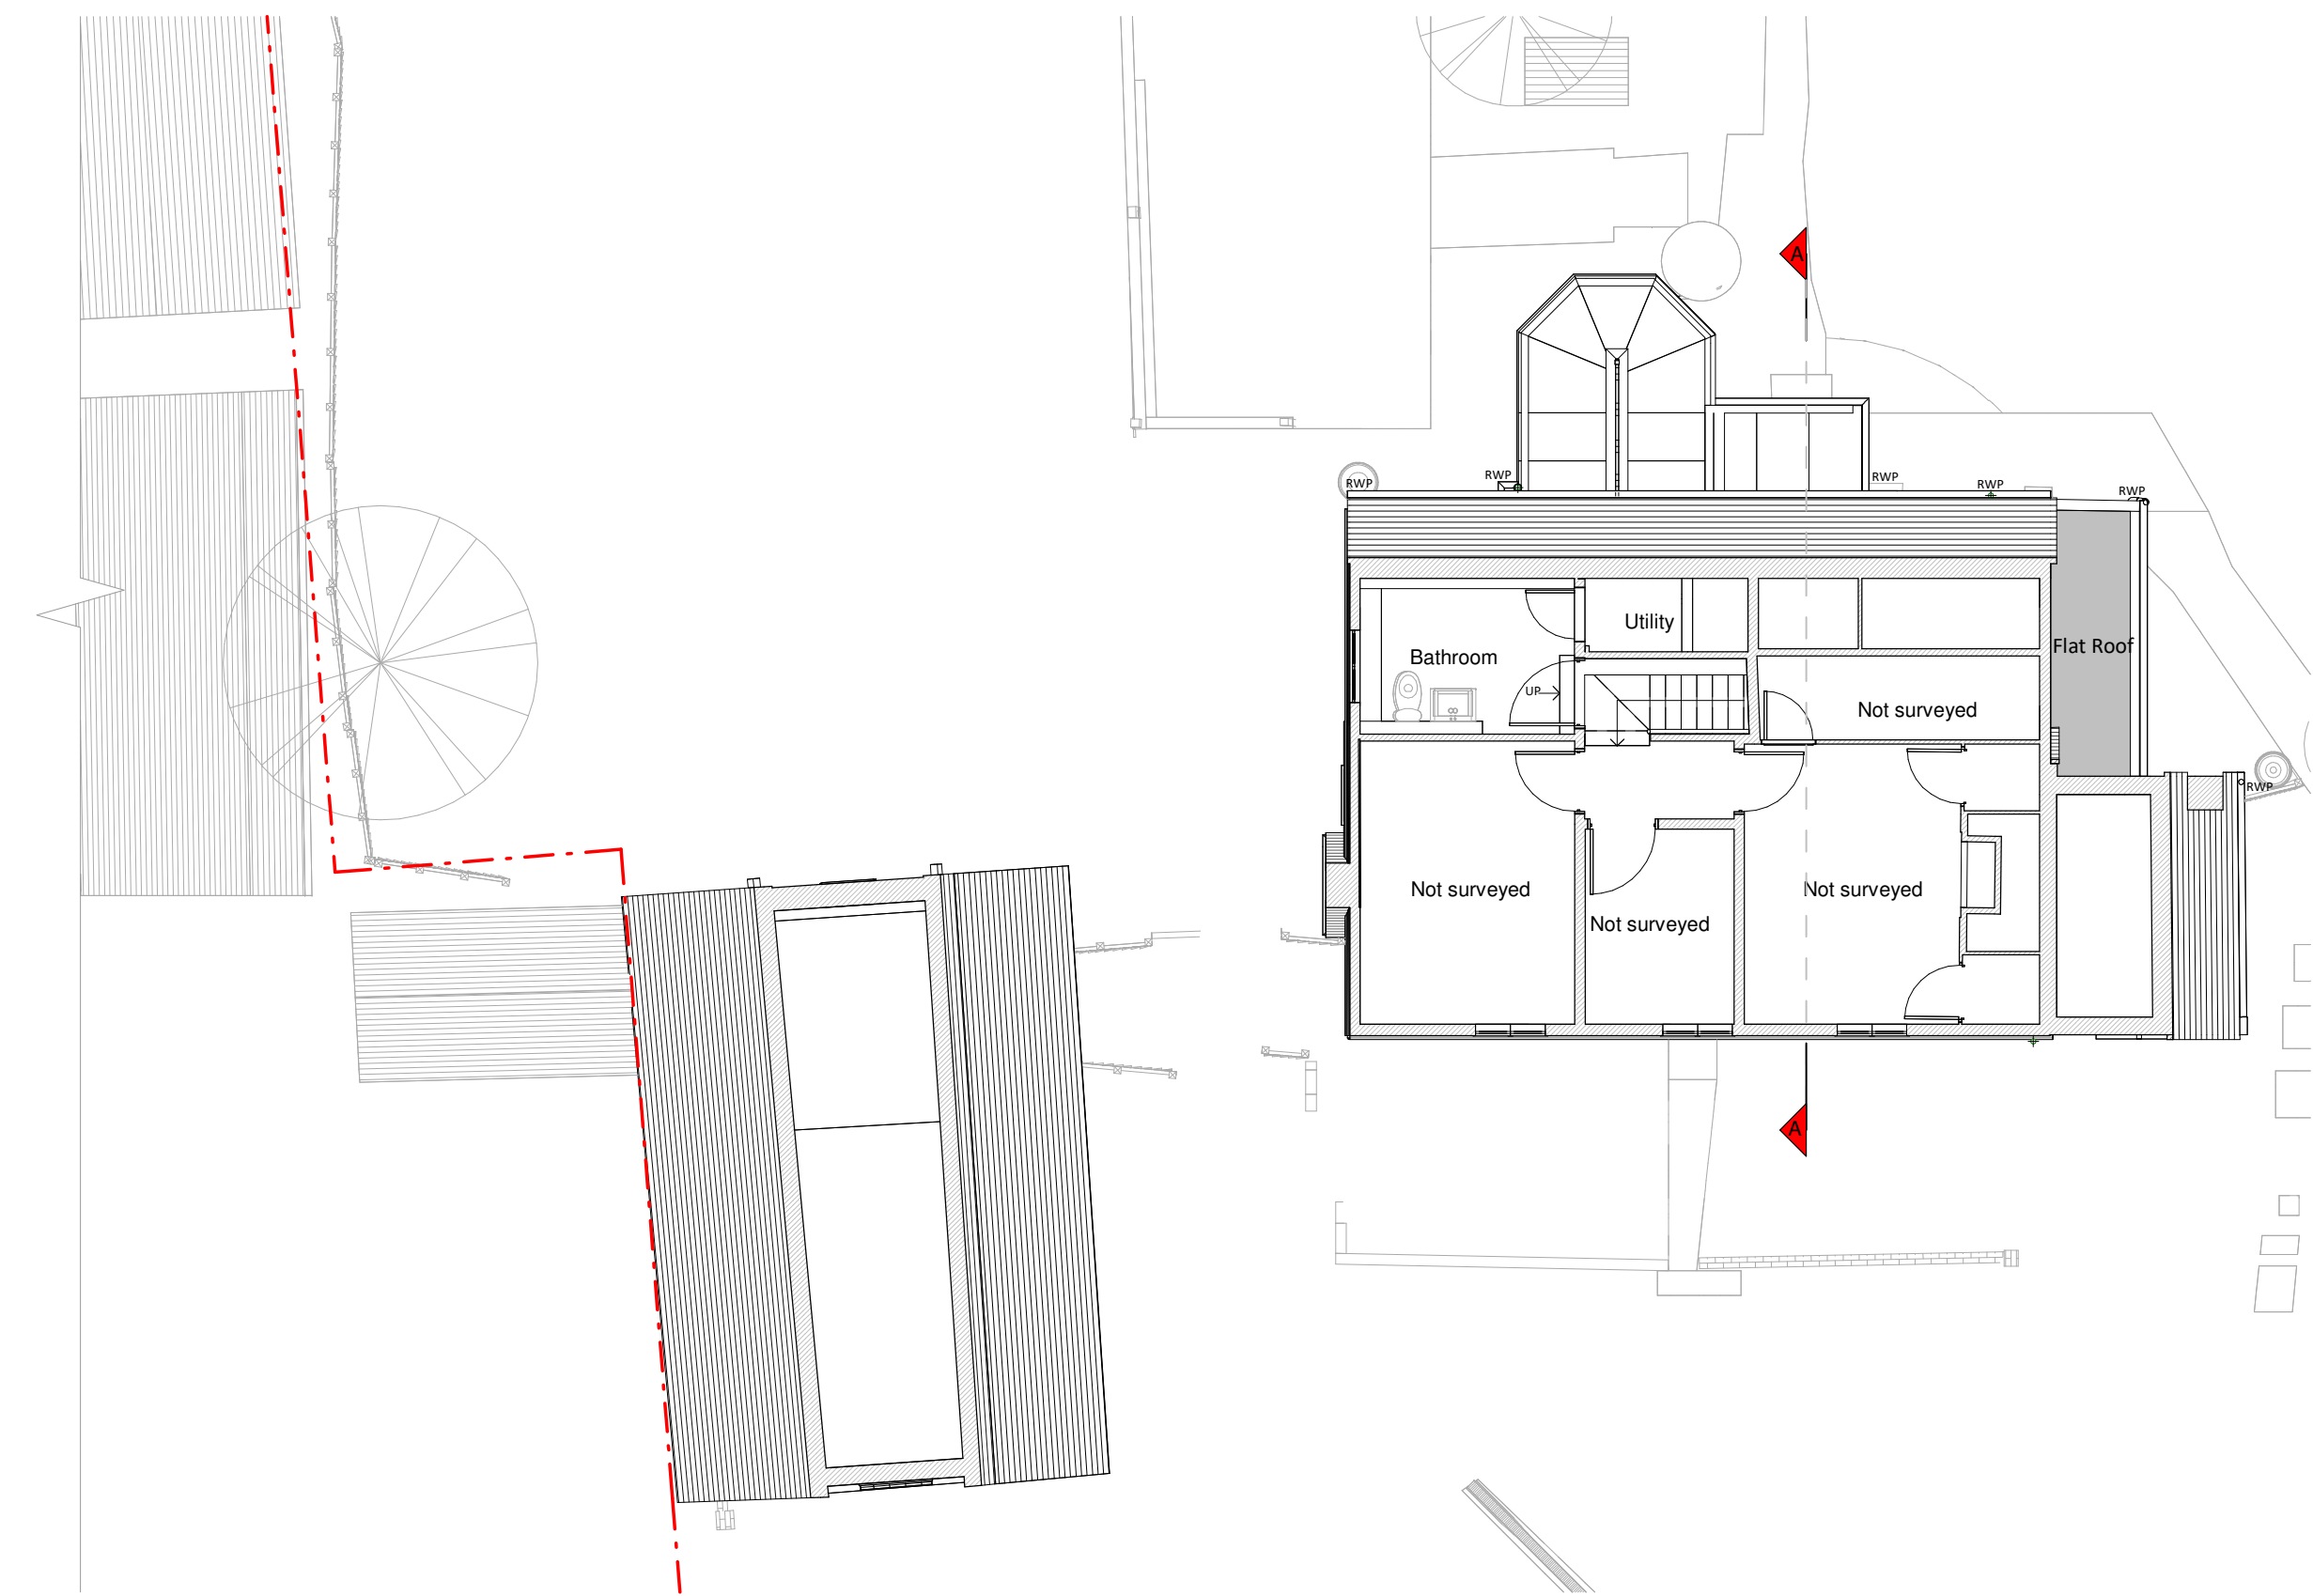


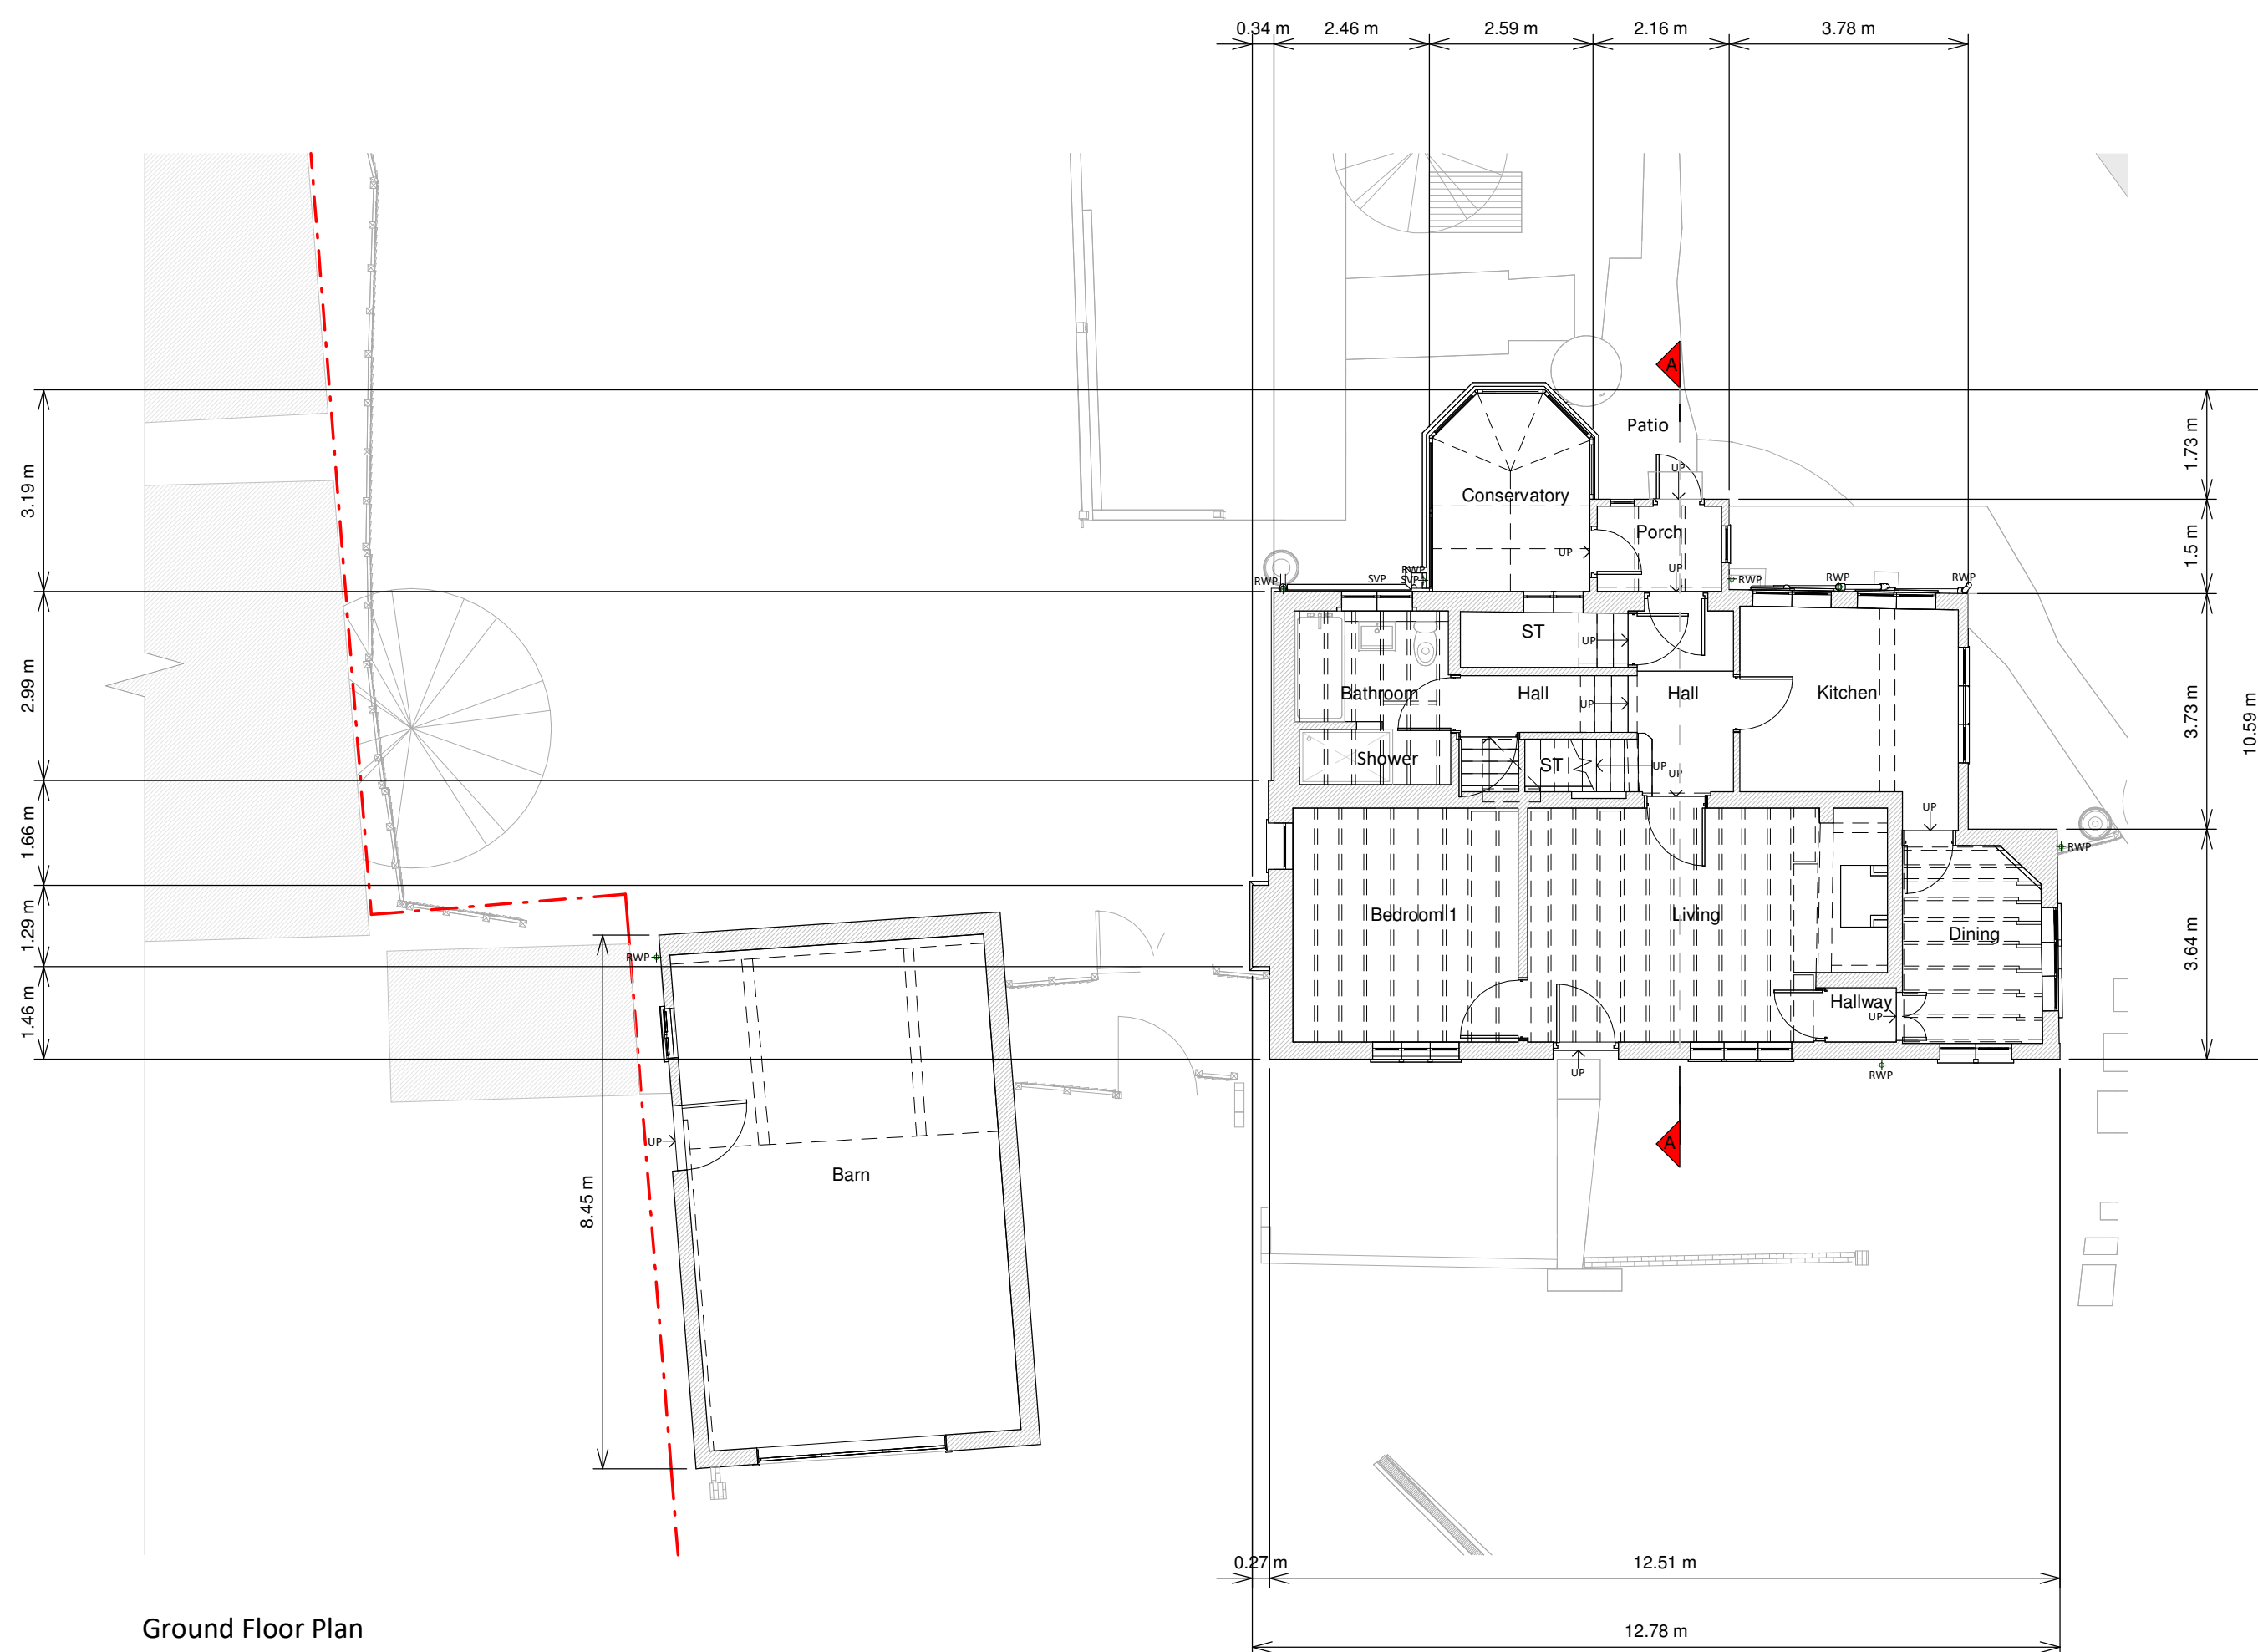

Right in the design and this drawing is the property of RESI. Reproduction in whole or in part is forbidden without written sanction of RESI. This drawing must be used in conjunction with all other relevant instrumentation and drawings.

RESI accepts no liability for any expense, loss or damage whatsoever nature and however arising from any variation which has not been referred to them and their approval obtained.

Not out to actual scale. Do not scale, except unless for measuring purposes. All dimensions to be cross-checked site prior to manufacture and construction. Any discrepancies to be reported to RESI immediately.

Starting Materials:

work / Walls - Red brick, white painted brick
s, painted timber horizontal cladding and clay tiles
ding

Shed roof - Slate roof

roof - felt or similar

Windows - White painted timber frame window and
the uPVC conservatory windows

rs - White painted timber garage door and glazed
el door and white uPVC conservatory doors

2's / Gutter's / Fascia's - Black uPVC downpipe,
ers and painted fascias

EY

- Existing walls - - - Boundary line
Existing furniture = = = Level line
 - - - 1.5m head height
 - - - 2.0m head height

[illegible]

proposed rear ground floor extension, internal alterations, existing barn alterations and all associated works at Rowfant Mill Stage off Old Hollow, RH10 4TB

g States

Learning Drawings

Drawing Title	
Drawing Floor Plans	
00 @ A1	Drawn AR
2025	Checked BV
g No. 463-1100	Rev A