


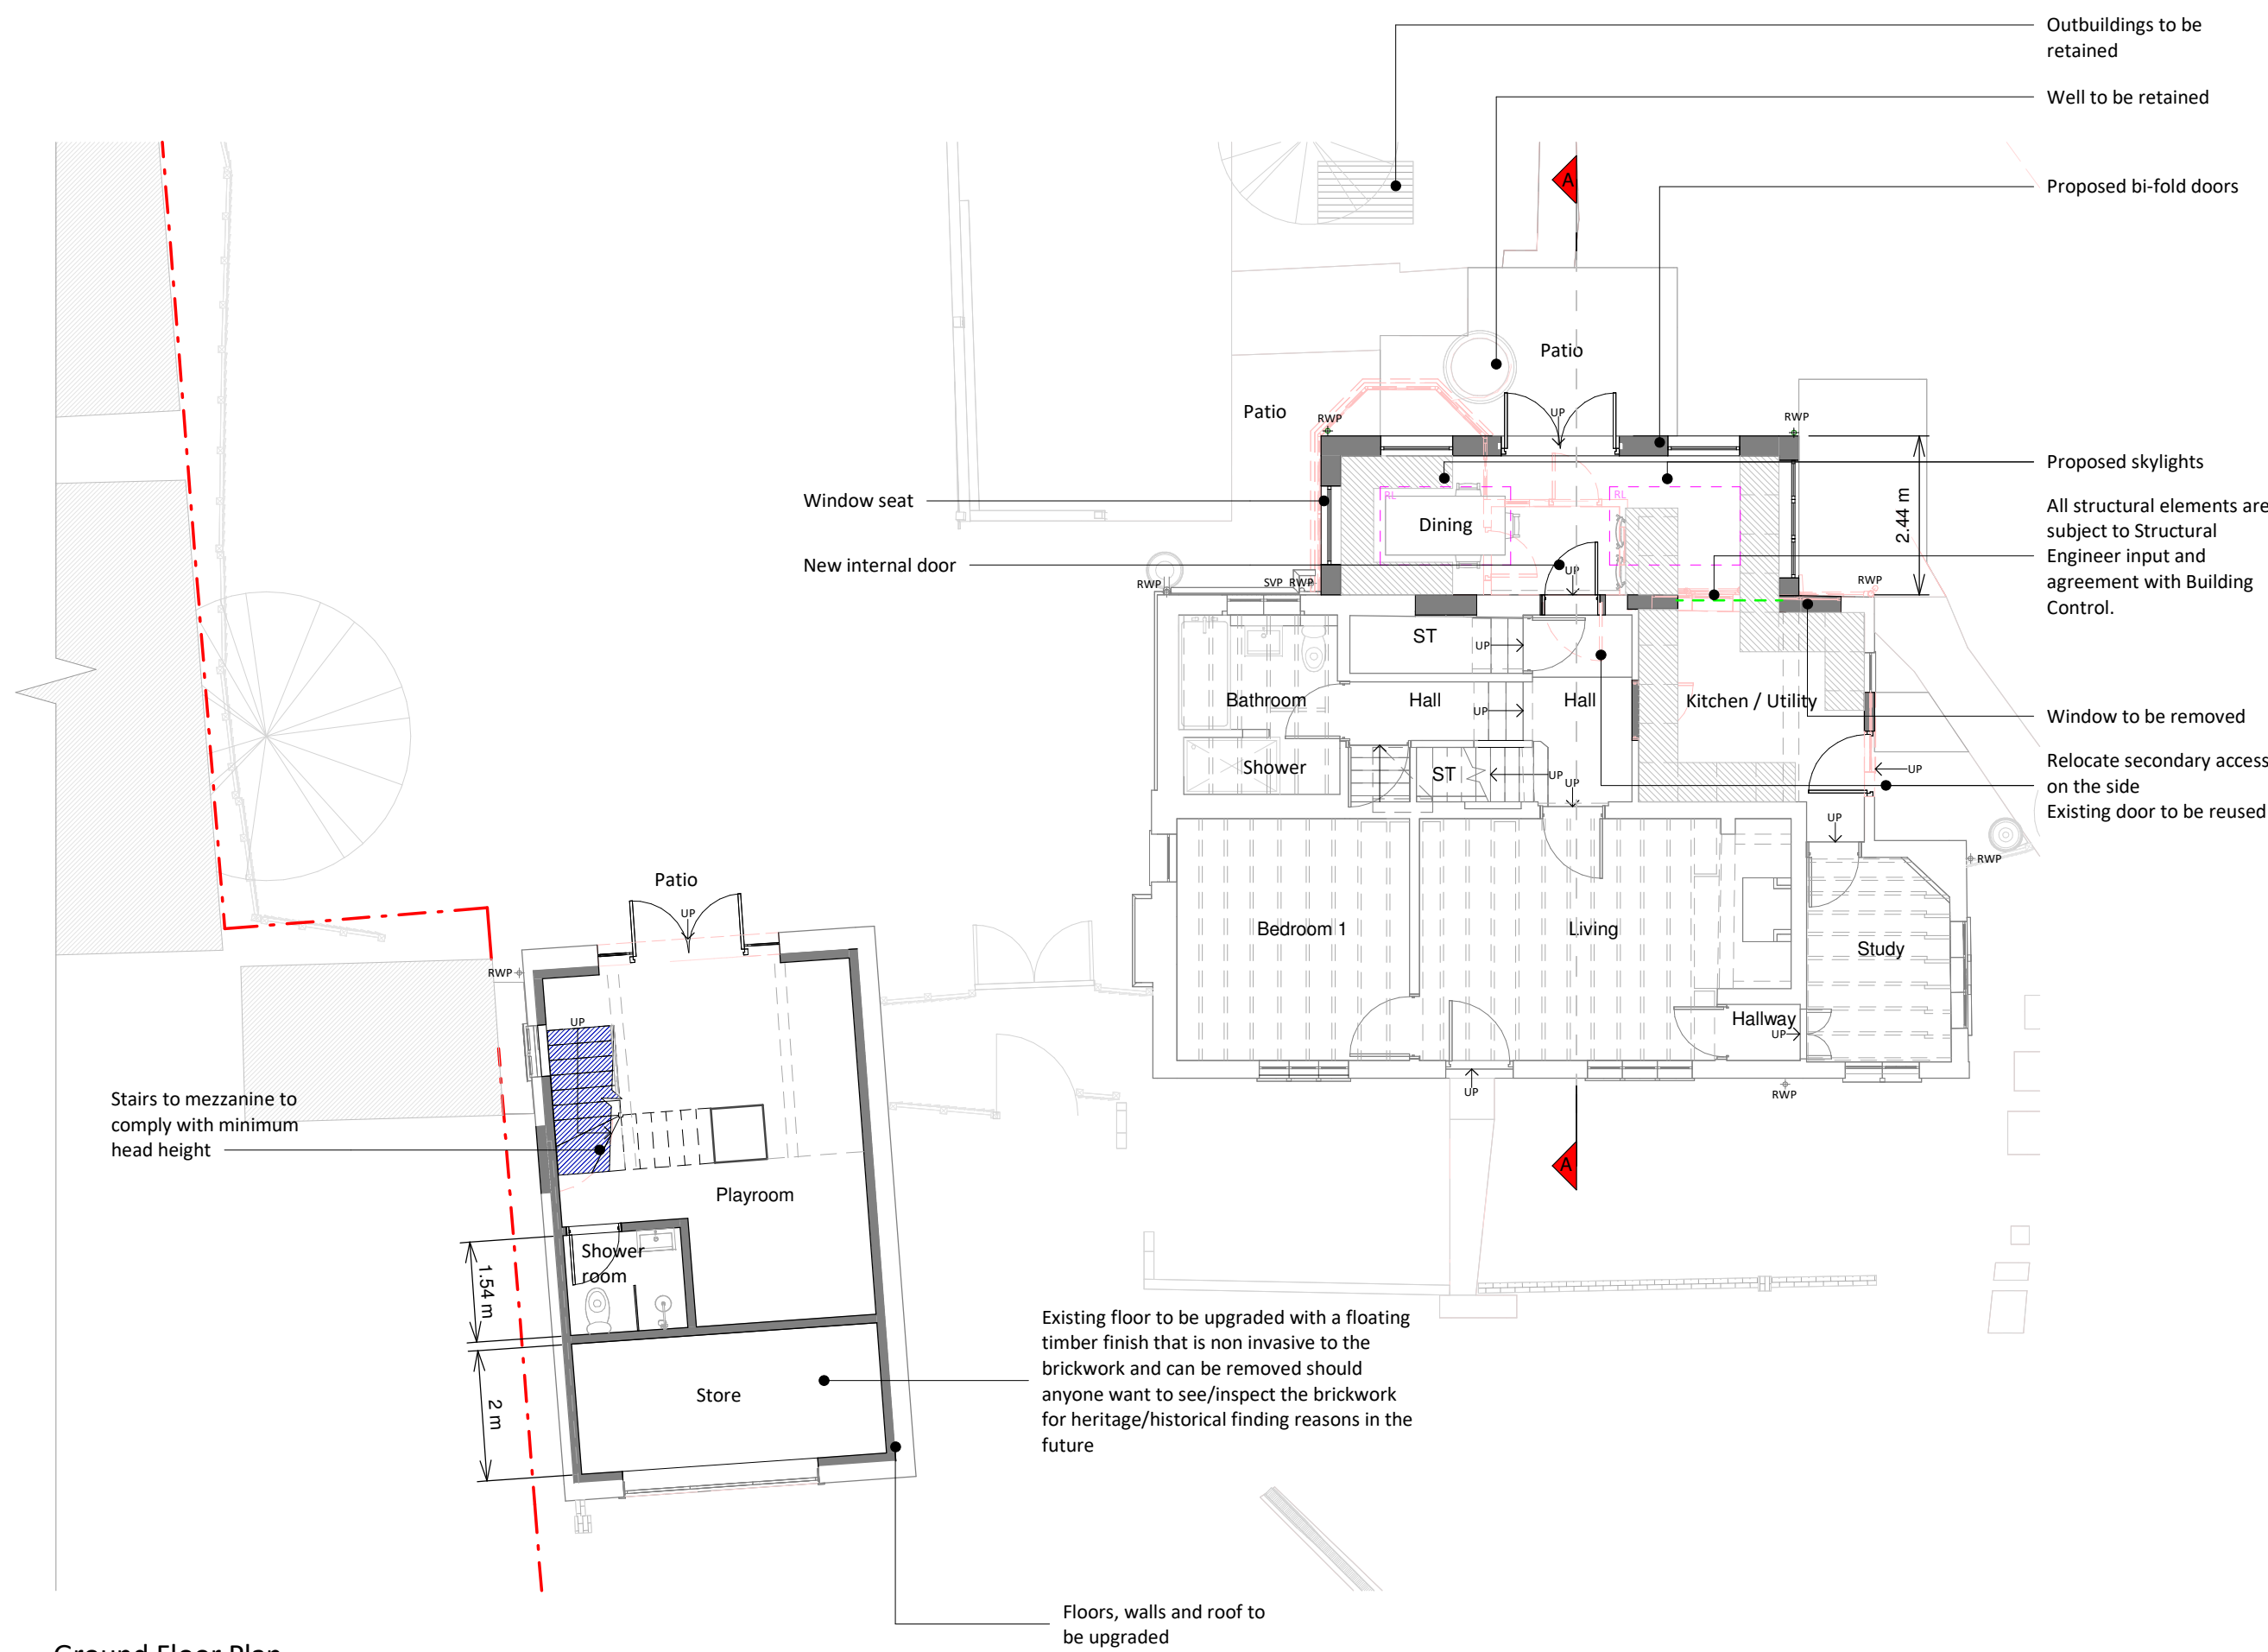


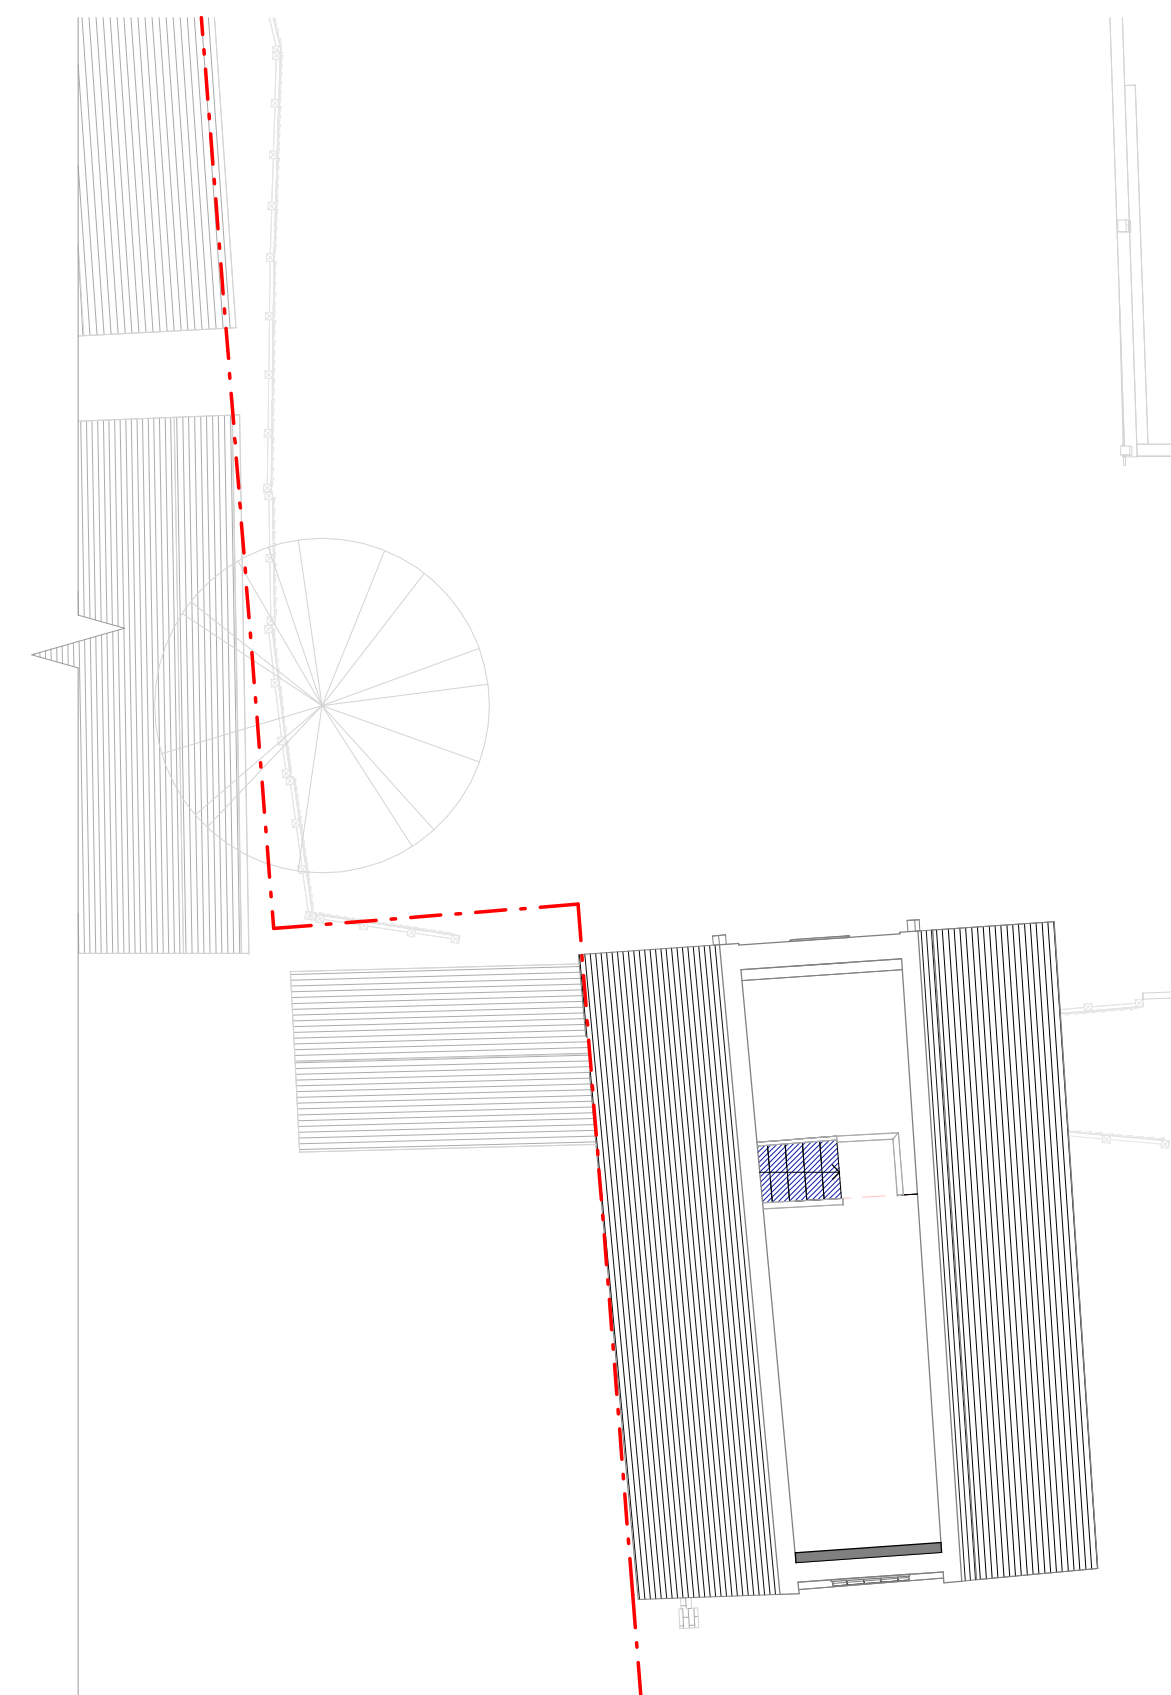


Ground Floor Plan

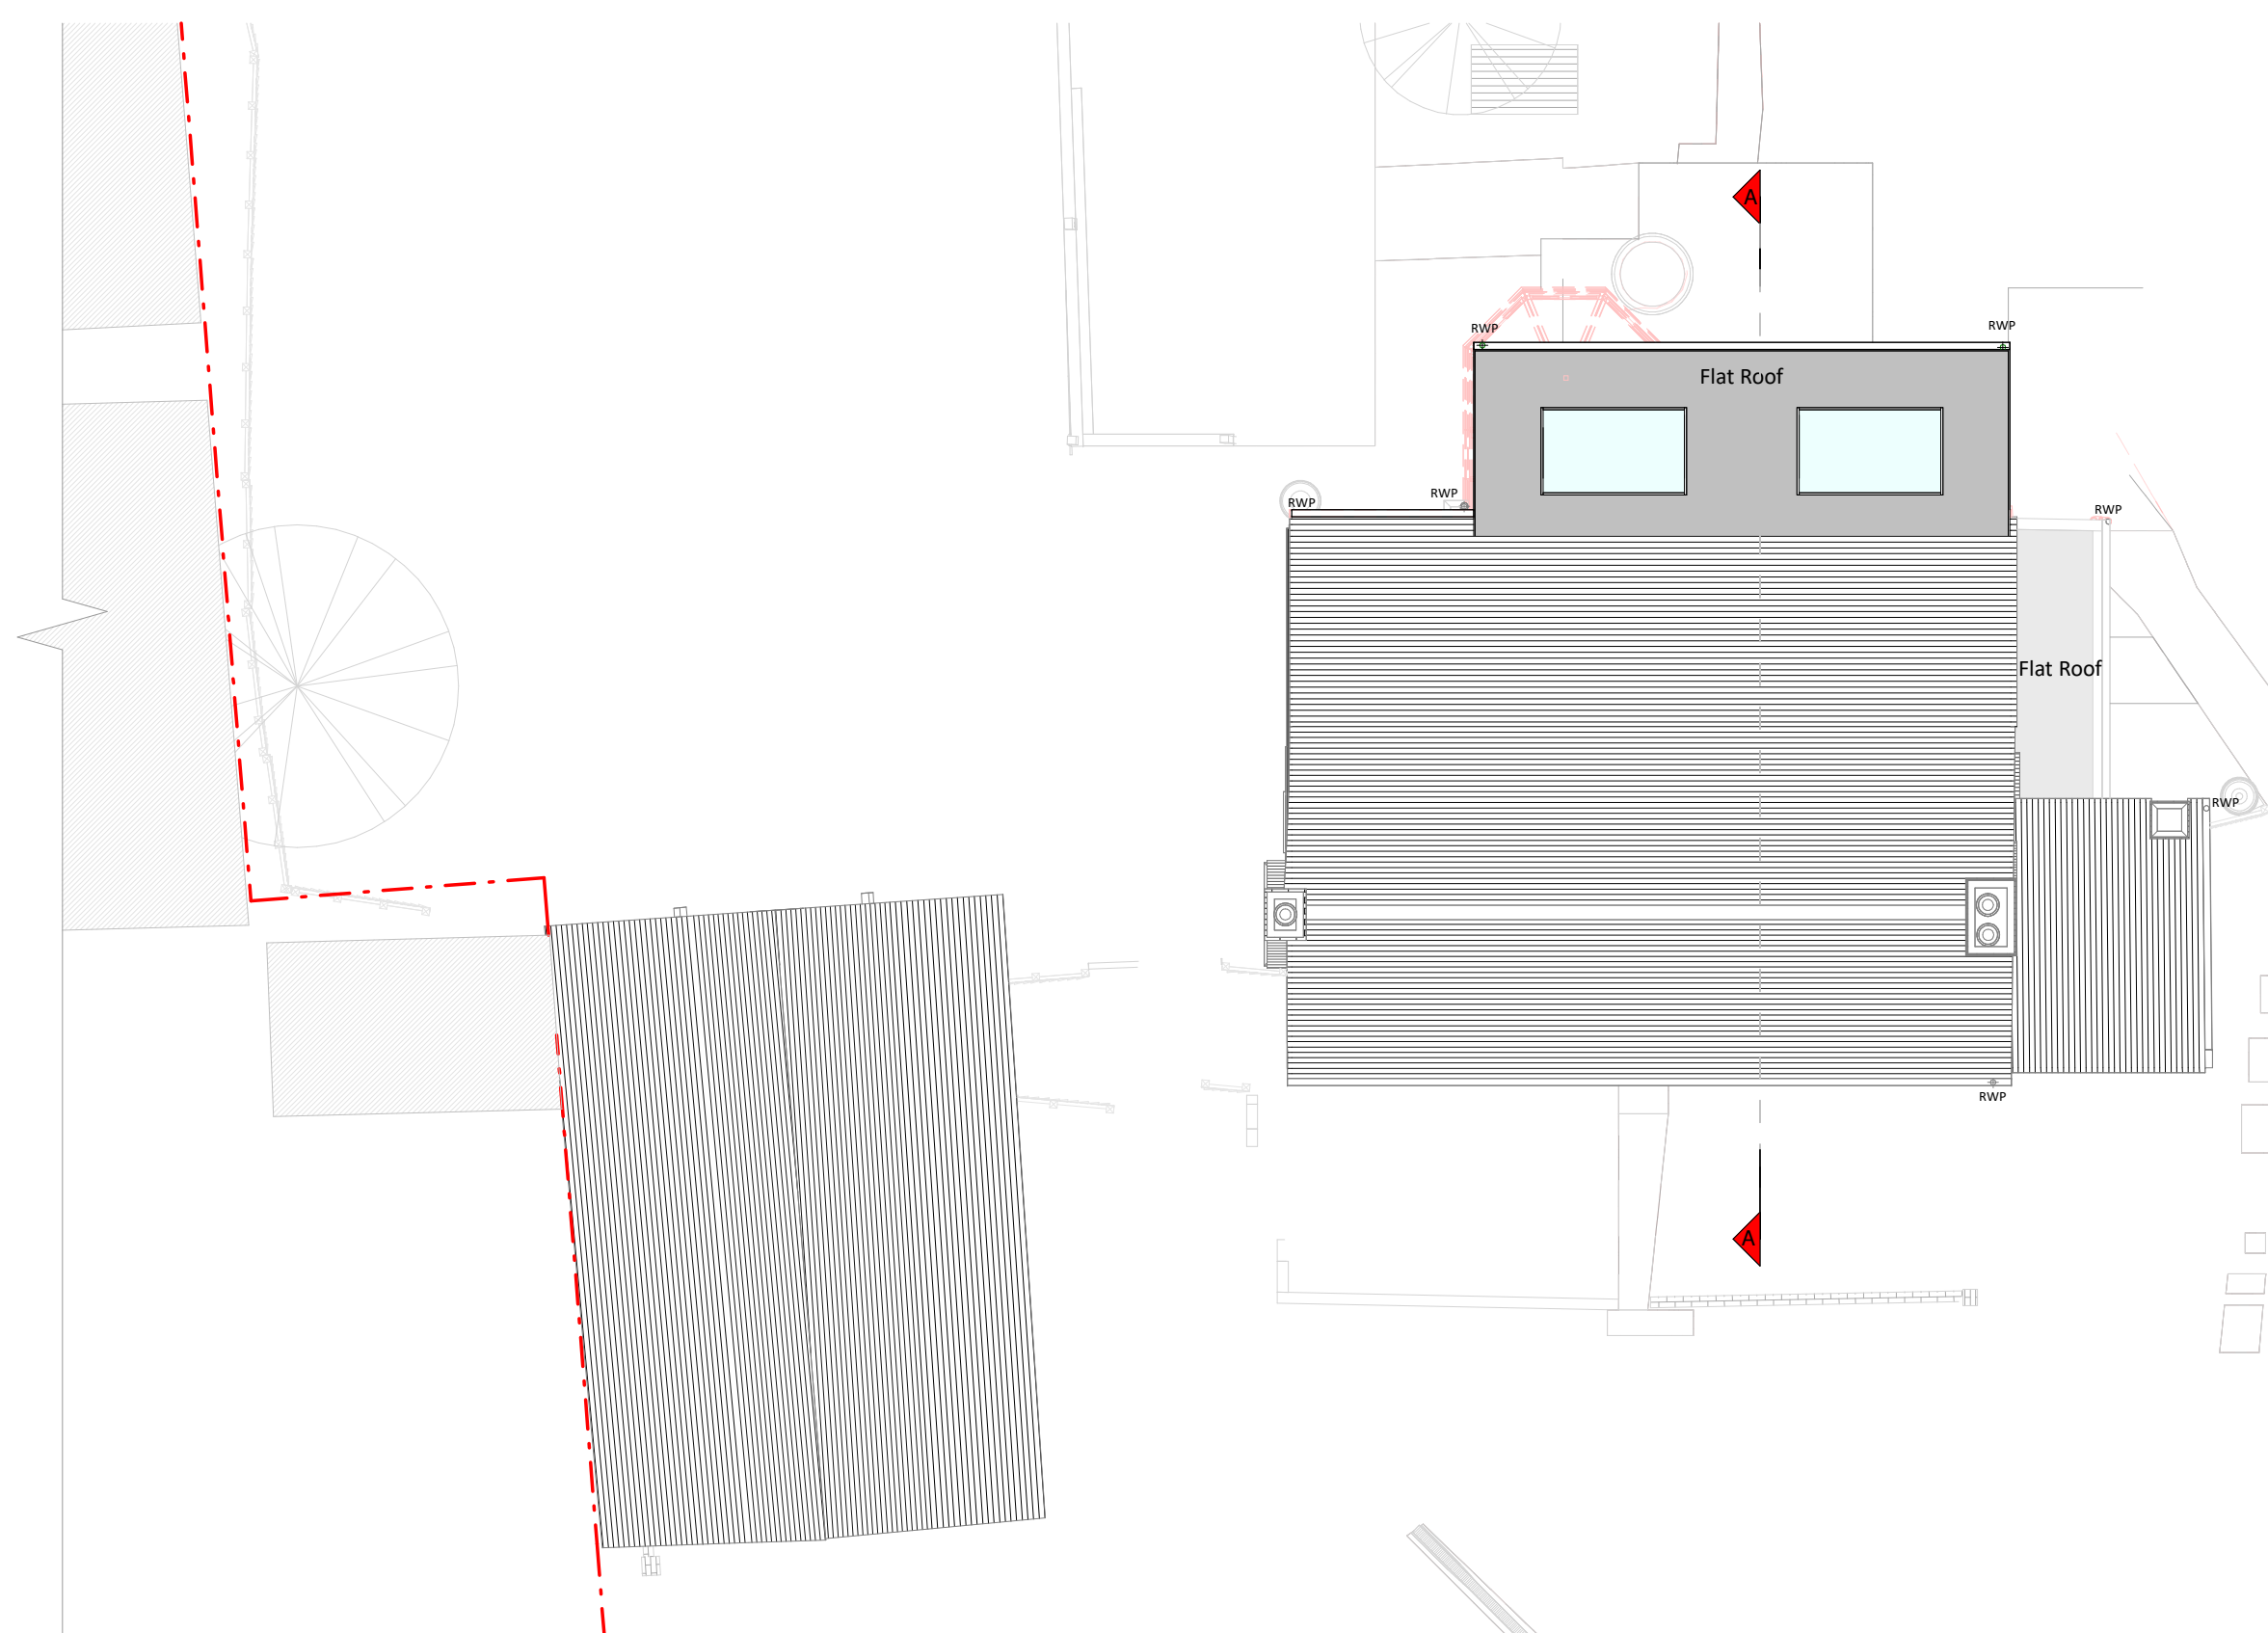

First Floor Plan

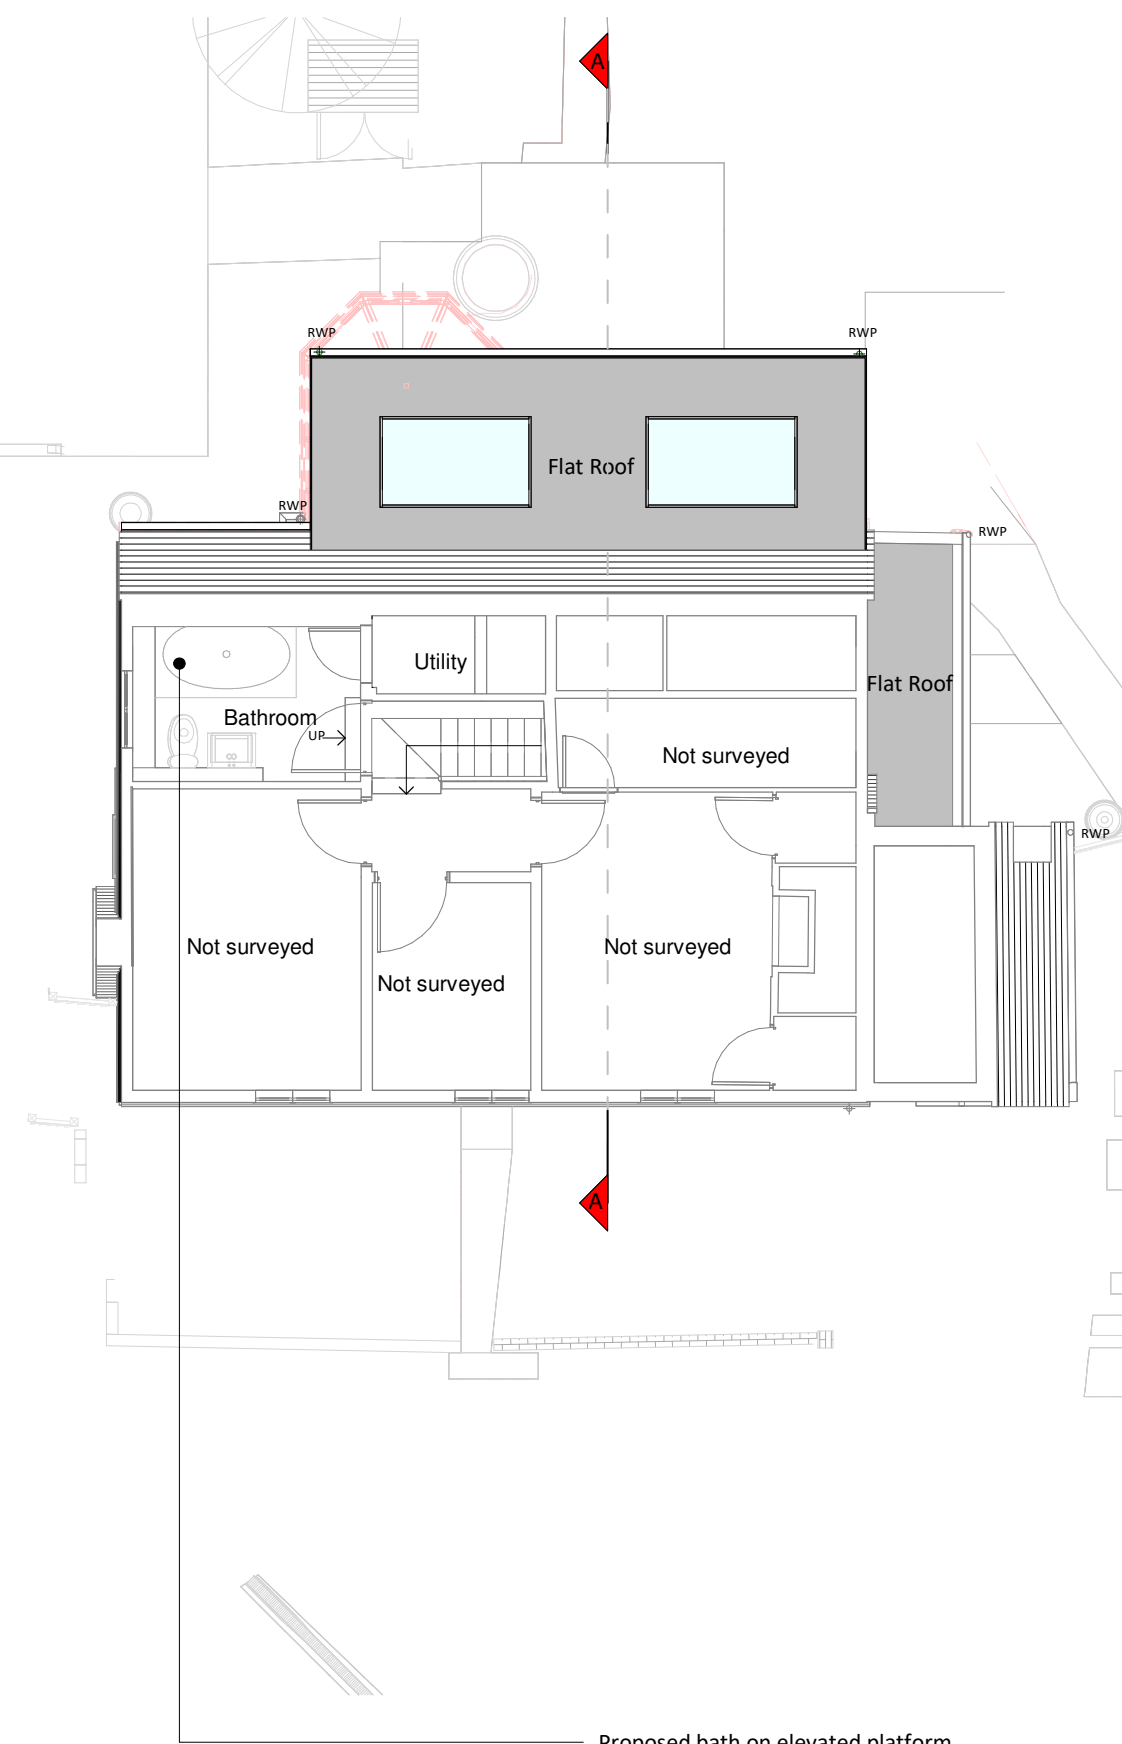

Roof Plan

 

Copyright in the design and this drawing is the property of RESI. Reproduction in whole or in part is prohibited without written consent of RESI. This drawing must be read in conjunction with all other relevant documentation and drawings.

RESI accepts no liability for any expense, loss or damage of whatsoever nature and however arising from any variations which have not been referred to them and their approval is obtained.

Print out to actual scale. Do not scale, except unless for Planning purposes. All dimensions to be cross checked on site prior to construction and construction. Any discrepancies to be reported to RESI immediately.

KEY

- Existing walls
- Proposed walls
- Proposed furniture
- Proposed staircase
- Proposed windows
- Proposed rooflight
- Boundary line
- Proposed beam
- Proposed drainage
- Existing removed
- 1.5m head height
- 1.8m head height

Revision		
Rev	Notes	Date
A	Planning Issue	05/02/2025

Job Title

Proposed rear ground floor extension, internal alterations, existing barn alterations and all associated works at Rowfant Mill Cottage off Old Hollow, RH10 4TB

Drawing Status

Planning Drawings

Client

Heather Hutchins

Drawing Title

Proposed Floor Plans

Scale	1:100 @ A1	Drawn	AR
Date	Feb 2025	Checked	BV
Drawing No.	8194463-3100	Rev	A