





Proposed Front Elevation 1:100




Proposed Rear Elevation 1:100

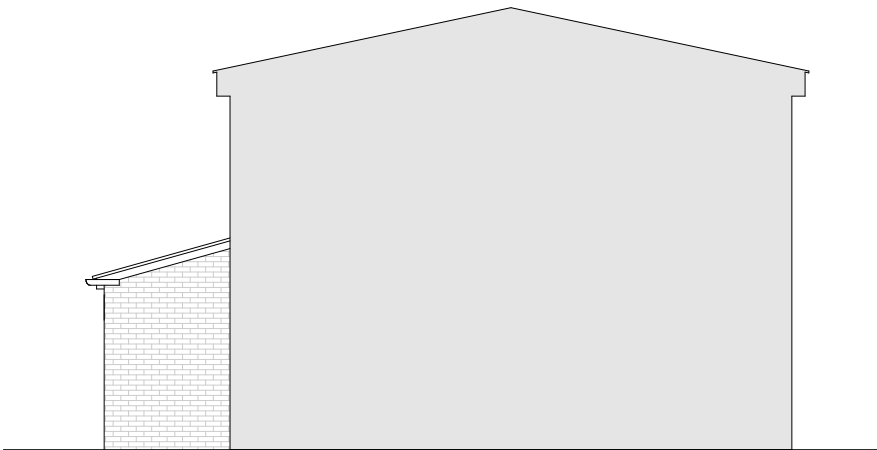


Proposed Side Elevation 1:100

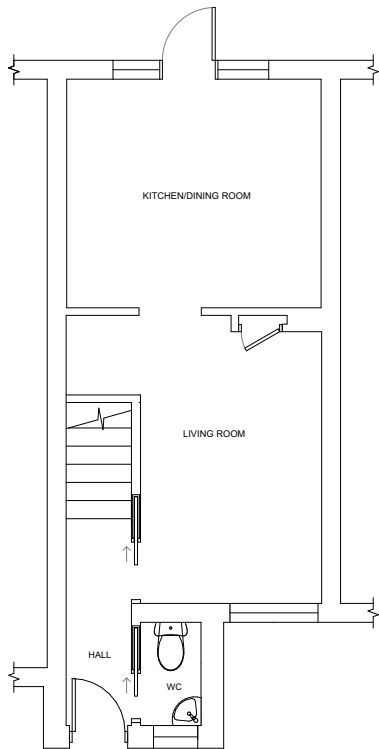


Proposed Ground Floor Plan 1:100

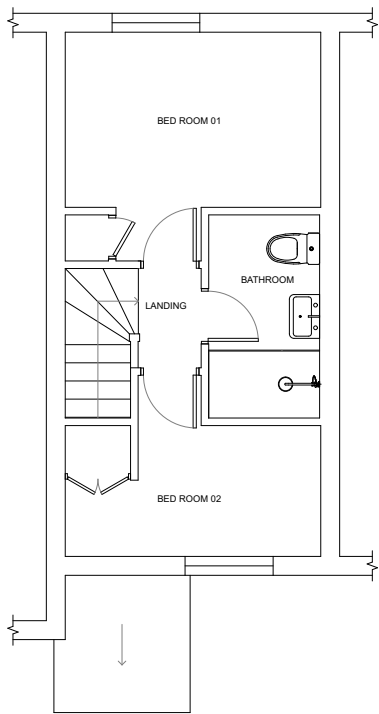

Proposed First Floor Plan 1:100

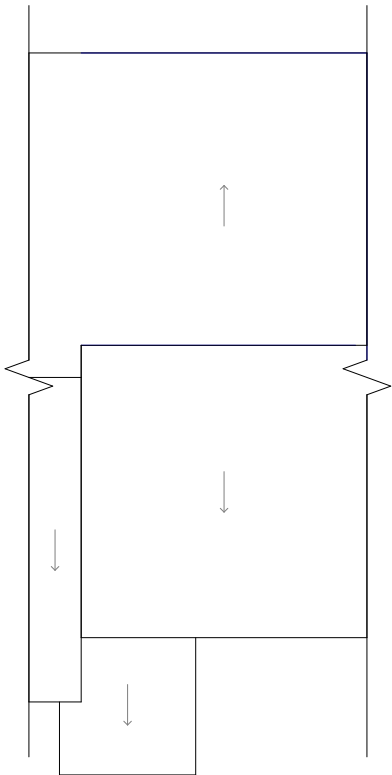

Proposed Roof Plan 1:100

 

Job Title
SINGLE STOREY EXTENSION

Site address
41 Faulkners Way

Drawing Title
Proposed Plans & Elevations

Drawing number. PL_111_00	Rev. 01
------------------------------	------------

buchan rum
FRESHMILL BUSINESS CENTRE
DELTA HOUSE
16 BRIDGE ROAD
HAYWARDS HEATH, RH16 1UA
E : info@buchanrumarchitects.co.uk

Scale 1:100	Size A3
Date 12/2025	Dm By BRA



BUCHAN RUM ARCHITECTS