





Existing Front Elevation 1:100




Existing Rear Elevation 1:100

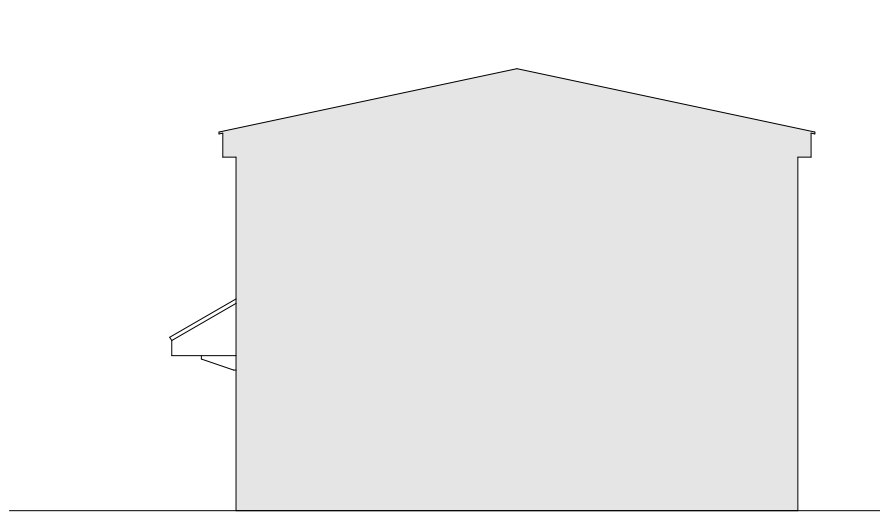


Existing Side Elevation 1:100

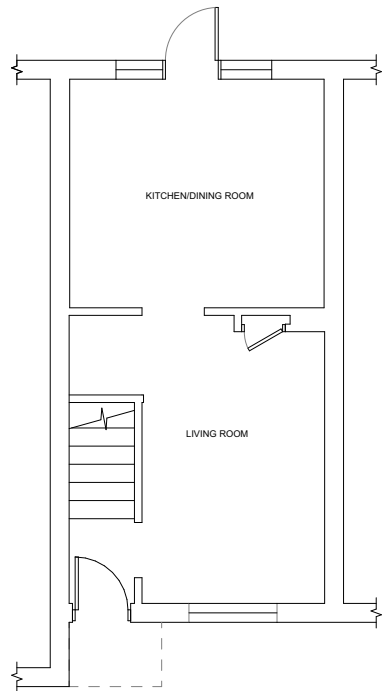


Existing Ground Floor Plan 1:100

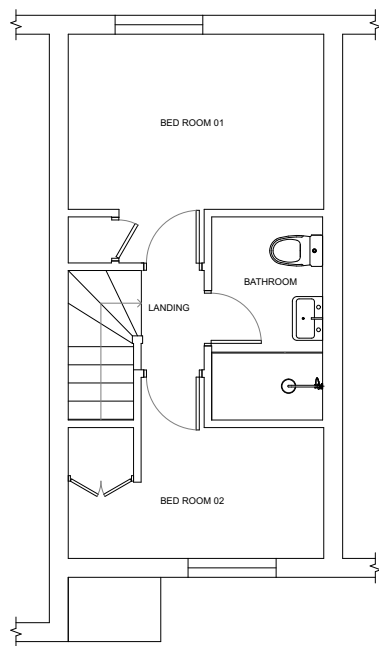

Existing First Floor Plan 1:100

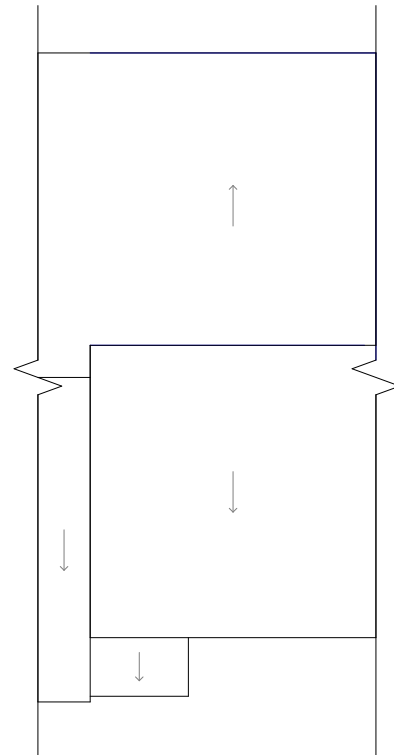

Existing Roof Plan 1:100

 

Job Title
SINGLE STOREY EXTENSION

Site address
41 Faulkners Way

Drawing Title
Existing Plans & Elevations

buchan rum

FRESHMILL BUSINESS CENTRE
DELTA HOUSE
16 BRIDGE ROAD
HAYWARDS HEATH, RH16 1UA

E : info@buchanrumarchitects.co.uk

Scale 1:100	Size A3
Date 12/2025	Dm By BRA
Drawing number. PL_201_00	Rev. 01