


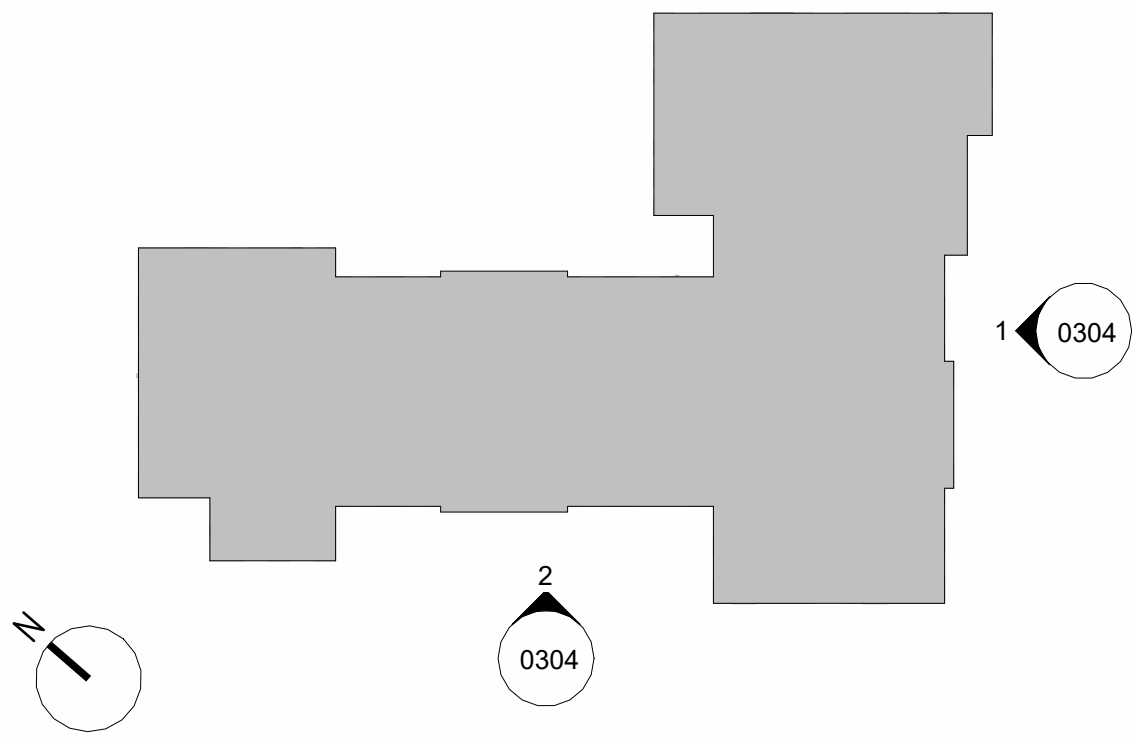

NOTES

All dimensions are in millimetres unless stated otherwise.

Drawings are not to be scaled for Construction purposes.

This drawing is to be read in conjunction with all other relevant drawings and specifications.

The copyright of this drawing is vested in Harris Irwin Associates Ltd. and must not be copied or reproduced without the written consent of a Director.

Material Key

- Concrete Plain Roof Tiles/Hanging Tiles
- Standing Seam Cladding RAL 7005
- Brickwork
- Alternating Recessed Brickwork
- Feature Panels

Note - For insurance purposes, its recommended that Timber (Batten) elements are not used on the External Facade. This is acceptable to Building Control. But not necessarily to the Operators Insurers.

South East Elevation



South West Elevation

C11	11/12/25	NMA Changes clouded	RSW	
C10	10/11/25	CW door width amended	AC	RSW
C9	02/10/25	Door / window resized and moved	RSW	
Rev	Date	Description	Drawn By	Checked By

HARRIS IRWIN
ARCHITECTS

9 Aske Stables, Aske, Richmond,
North Yorkshire. DL10 5HG

t: 01748 825675
e: enquiries@harrisirwin.com
w: www.harrisirwin.com

Project:

Haywards Heath
Bolnore Road
Haywards Heath

Client:

BARCHESTER
Celebrating life

Drawing Title:

Proposed Elevations - Sheet 1

For Construction

HIA Project Number	Scale @ A1	Suitability
3226	As indicated	A
Project	Originator	Volume
3226 - HIA - 00 - XX - DR - A - 0304		

0m 2m 4m 6m 8m 10m

SCALE 1:100 @ A1