



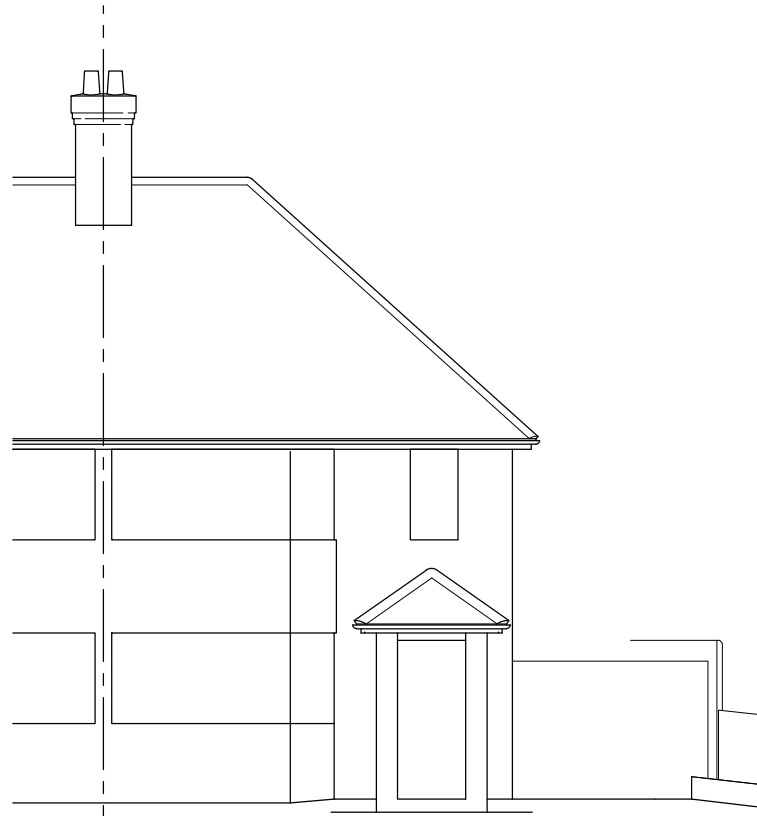


- WEST (FRONT) ELEVATION - 1:100 -
- EXISTING -

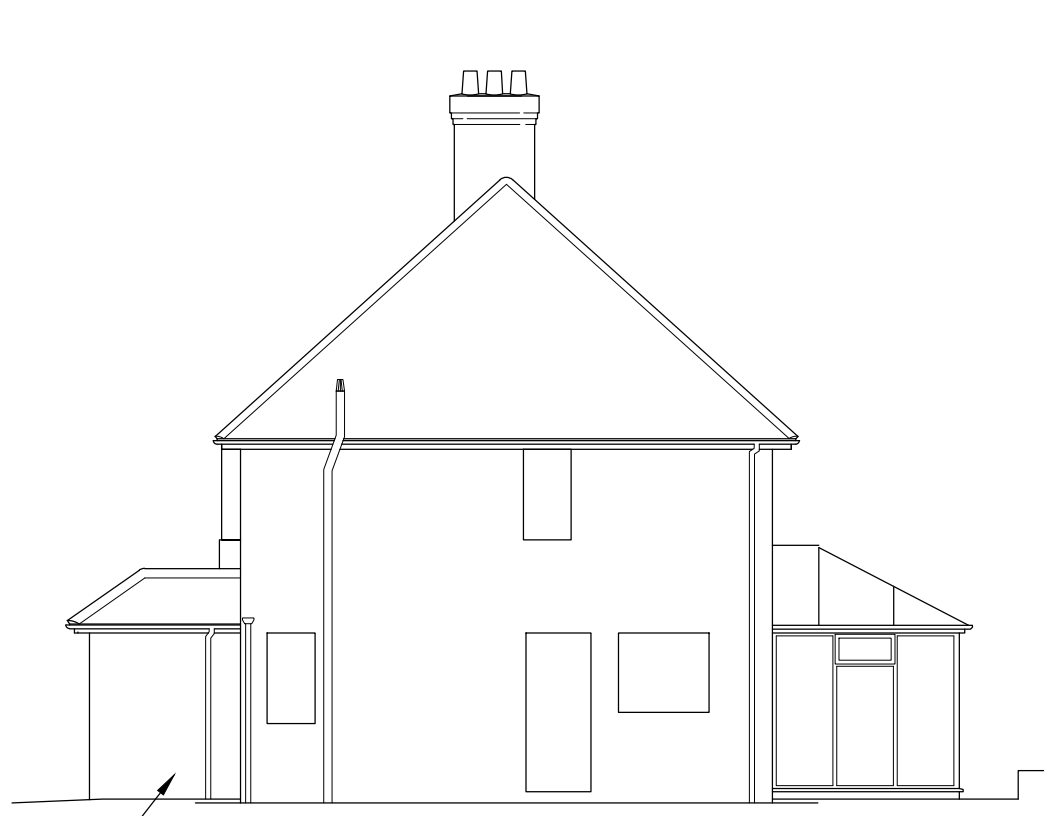


- SOUTH ELEVATION -




- EAST ELEVATION -

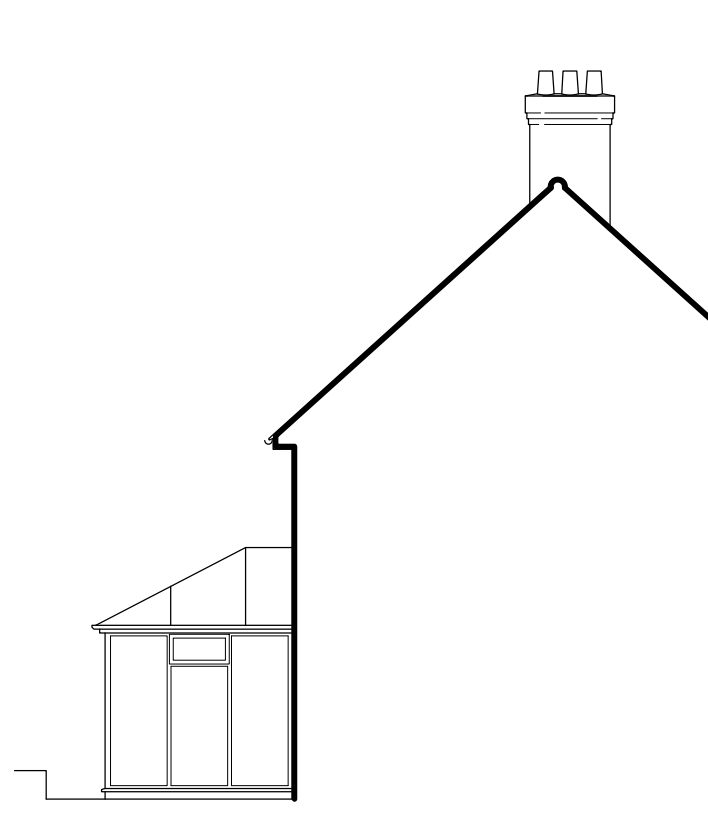


- NORTH ELEVATION -

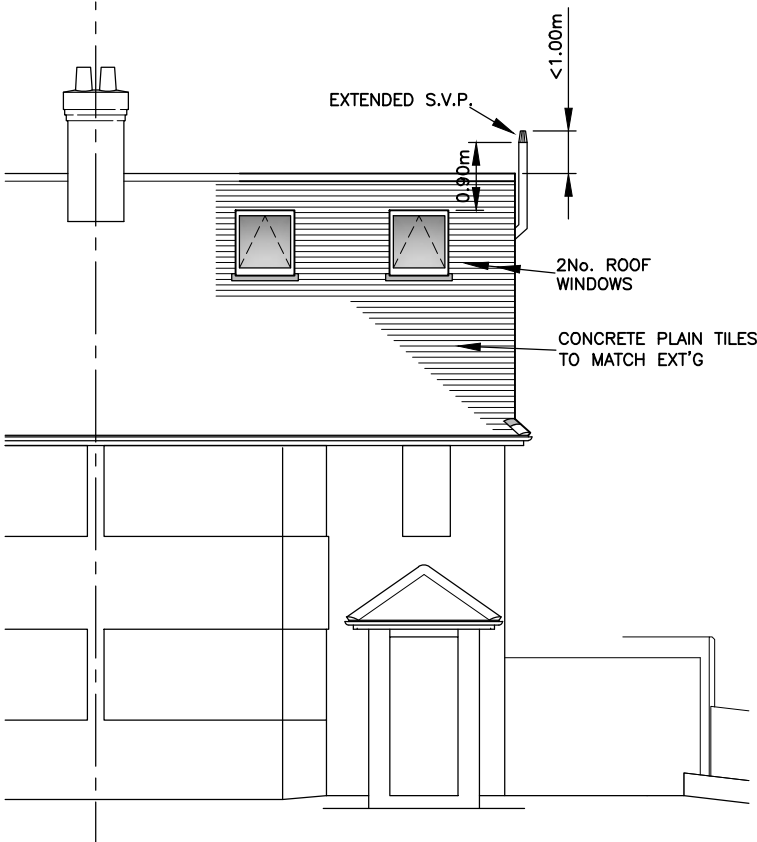


- WEST (FRONT) ELEVATION - 1:100 -
- PROPOSED -

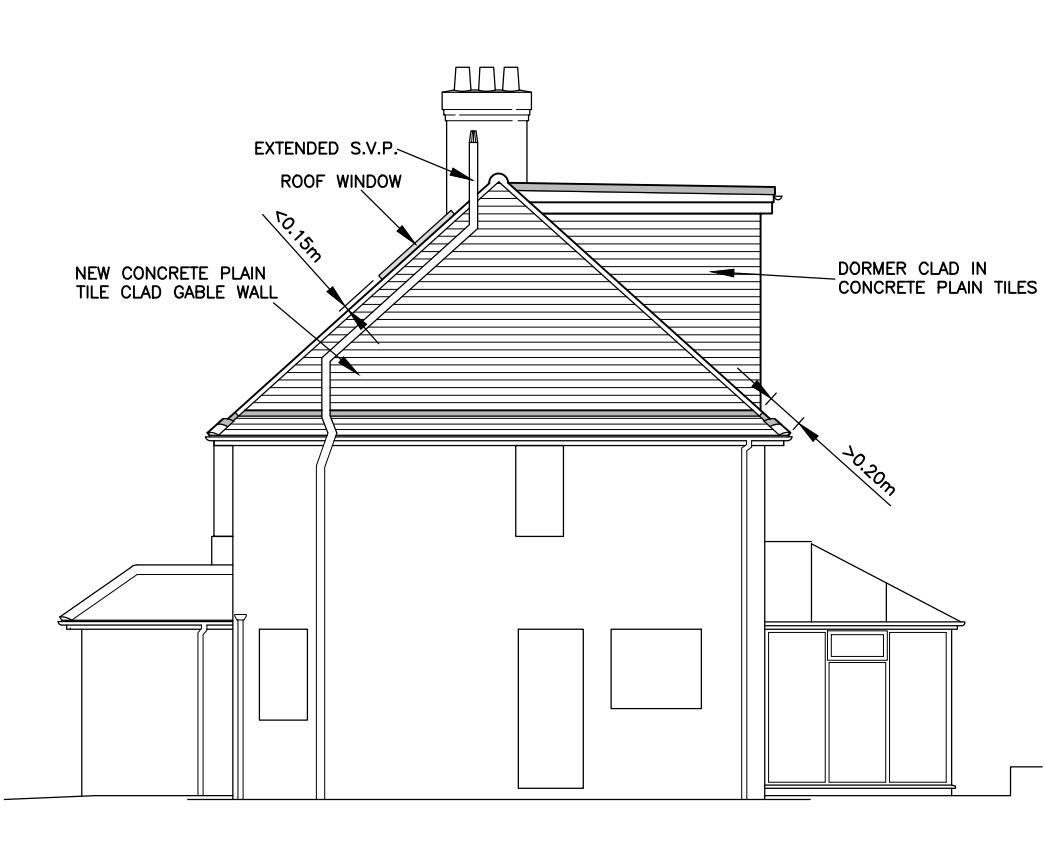

- SOUTH ELEVATION -

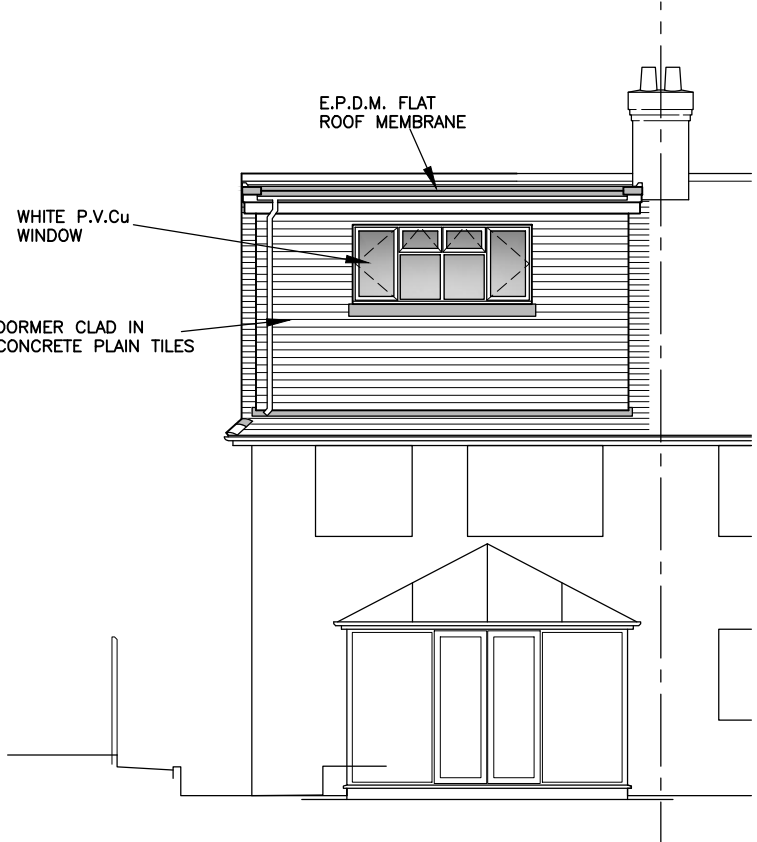


- EAST ELEVATION -

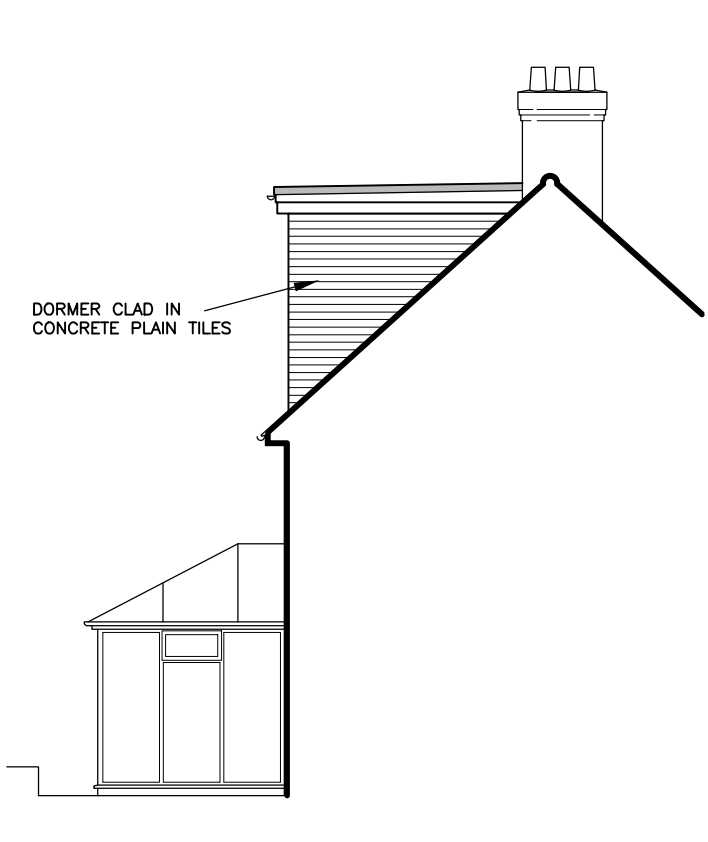


- NORTH ELEVATION -




- LOCATION PLAN - 1:1250 -

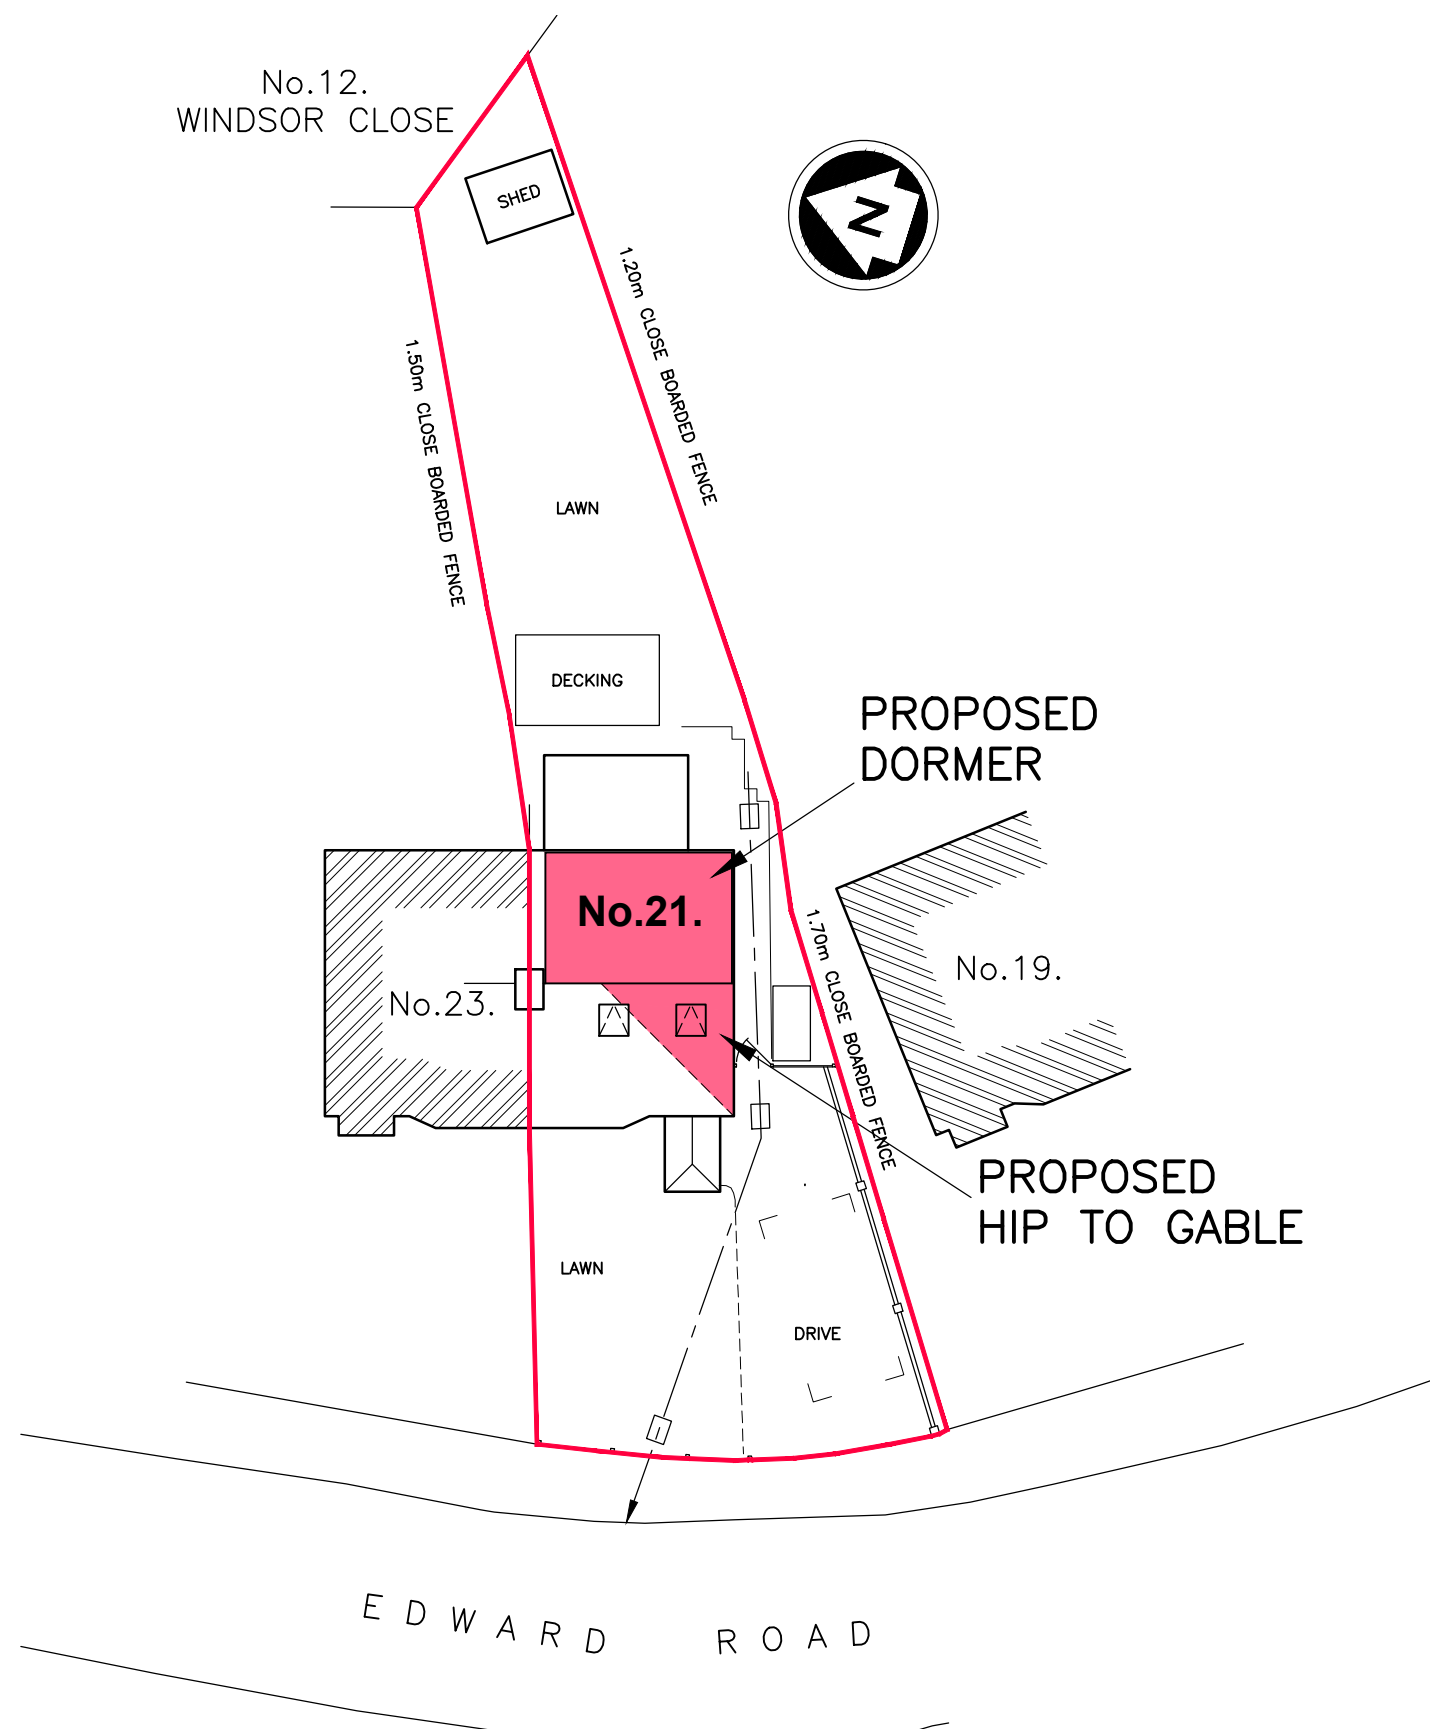


- SITE PLAN - 1:200 -

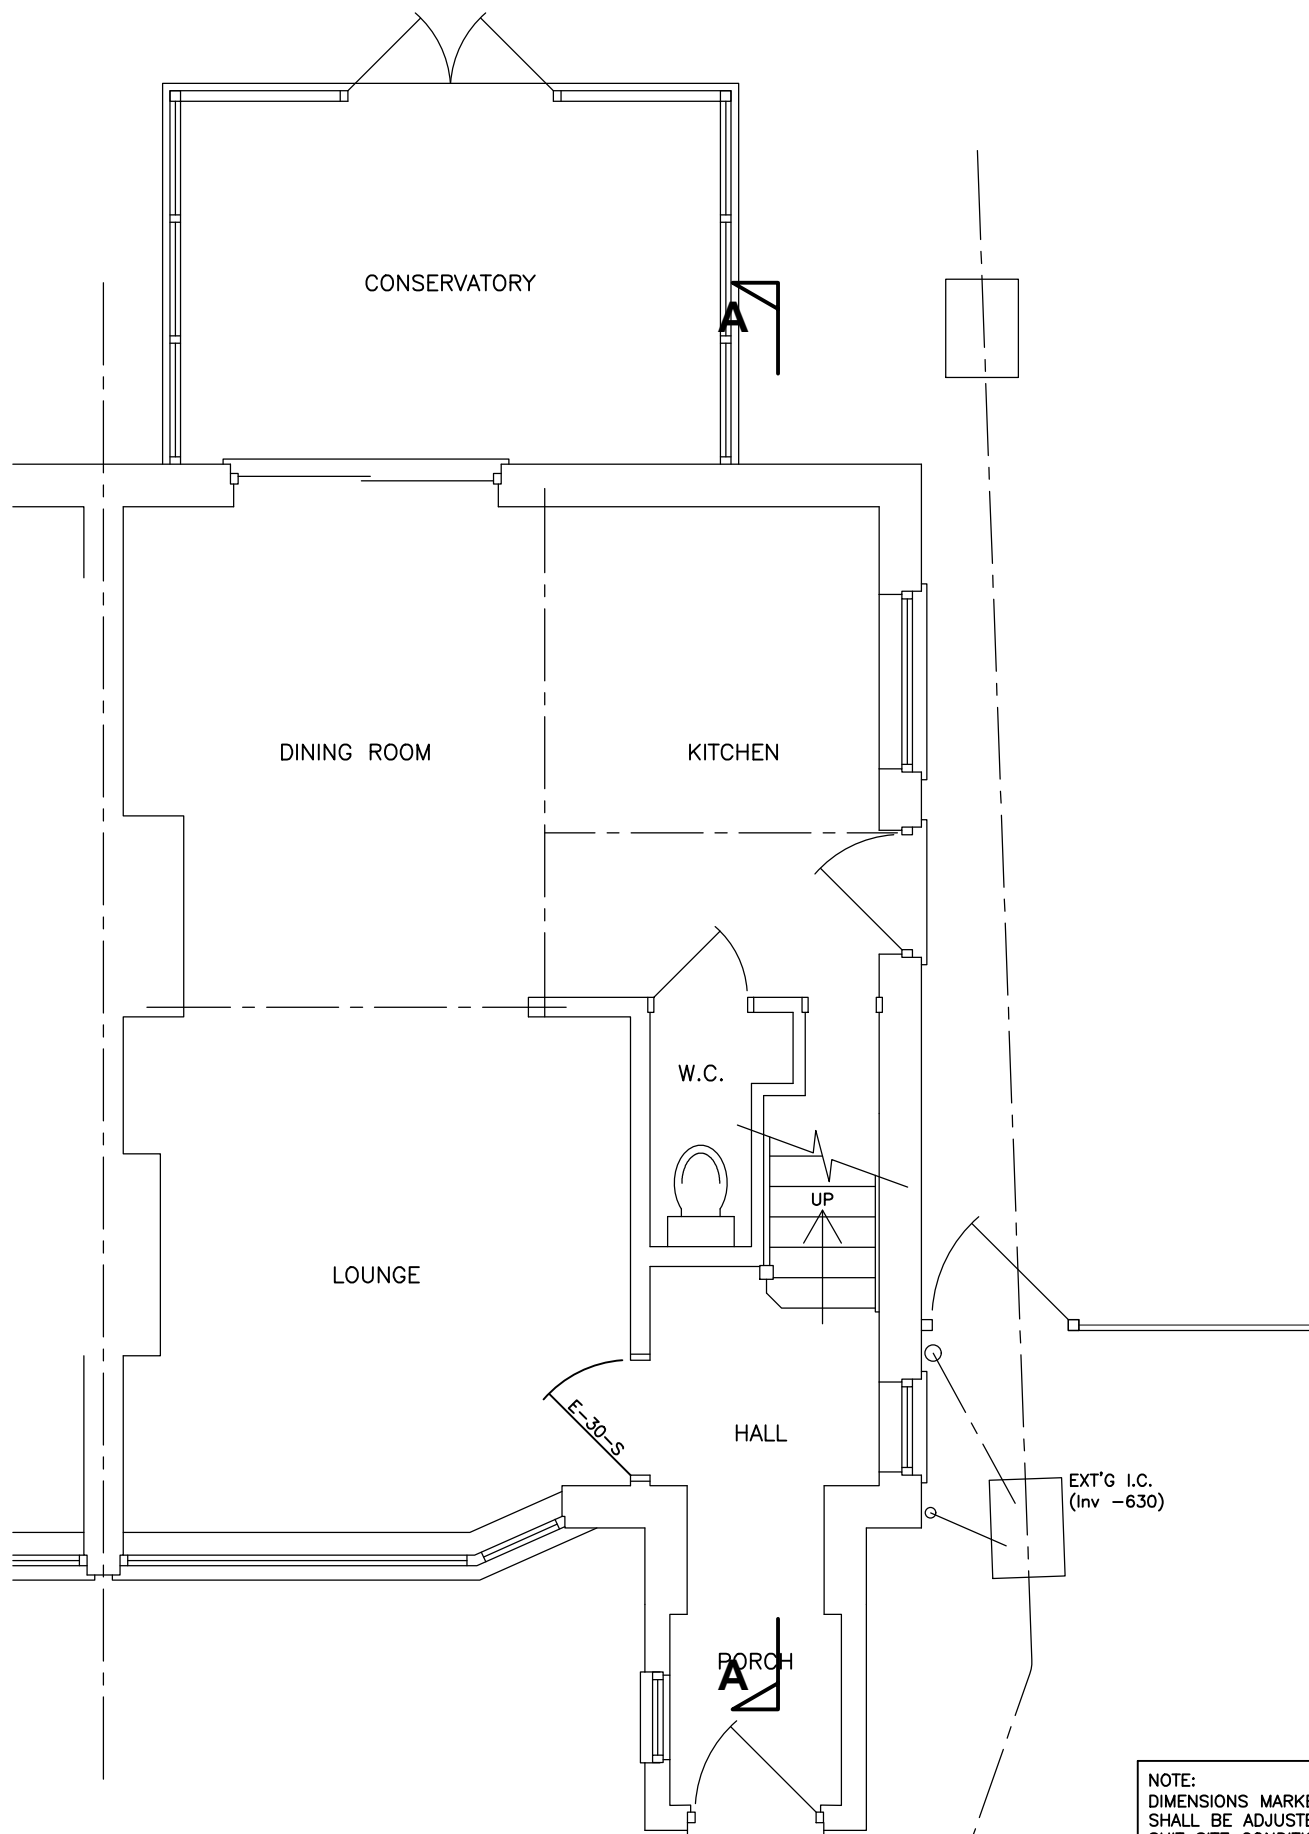


- GROUND FLOOR PLAN - 1:50 -
- PROPOSED -

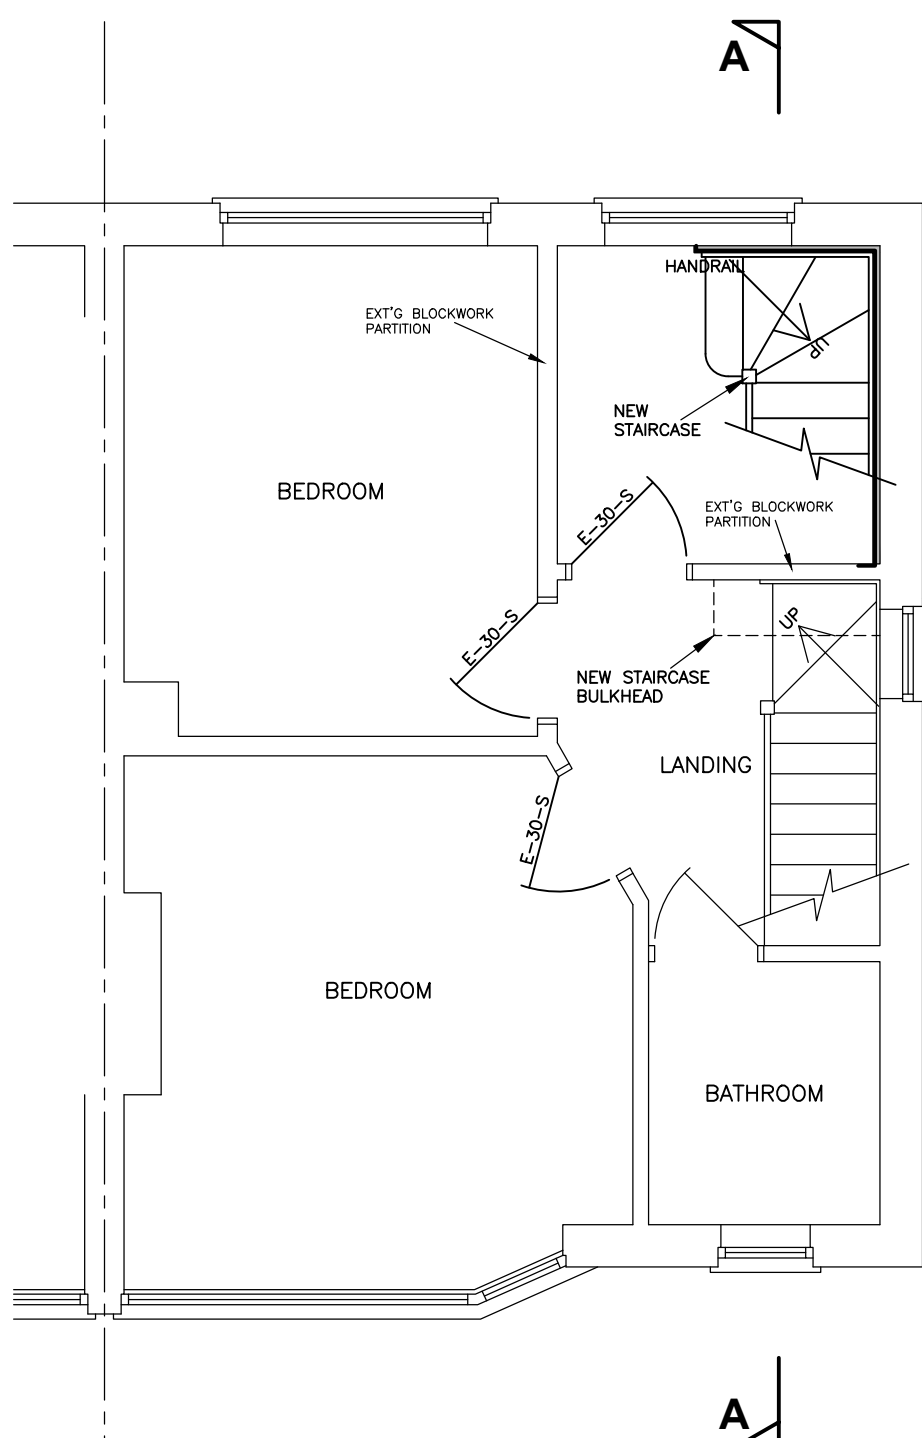


- FIRST FLOOR PLAN -

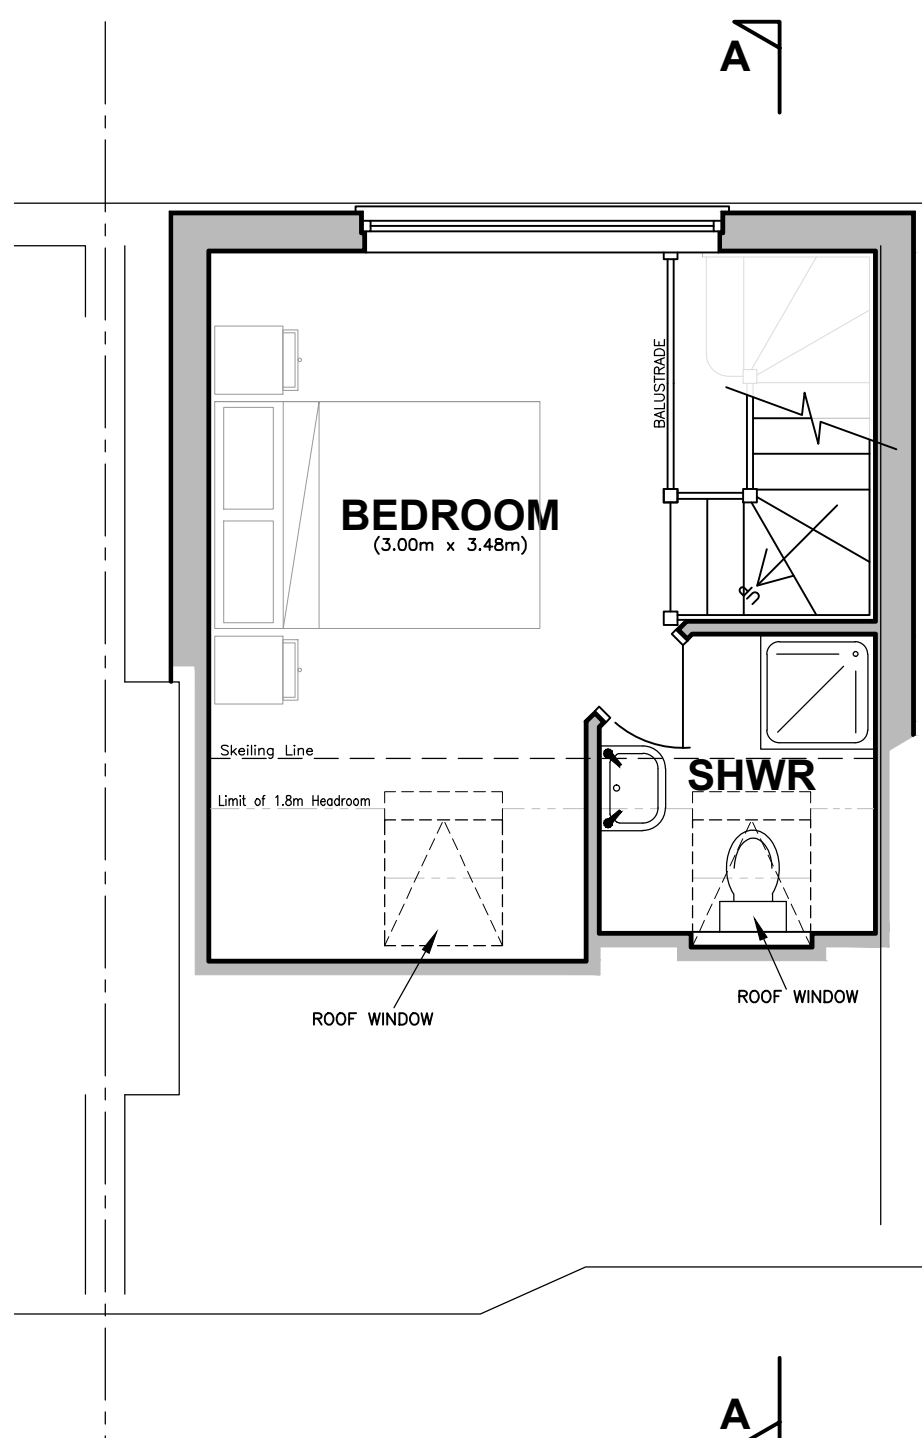

- PROPOSED SECOND FLOOR PLAN -

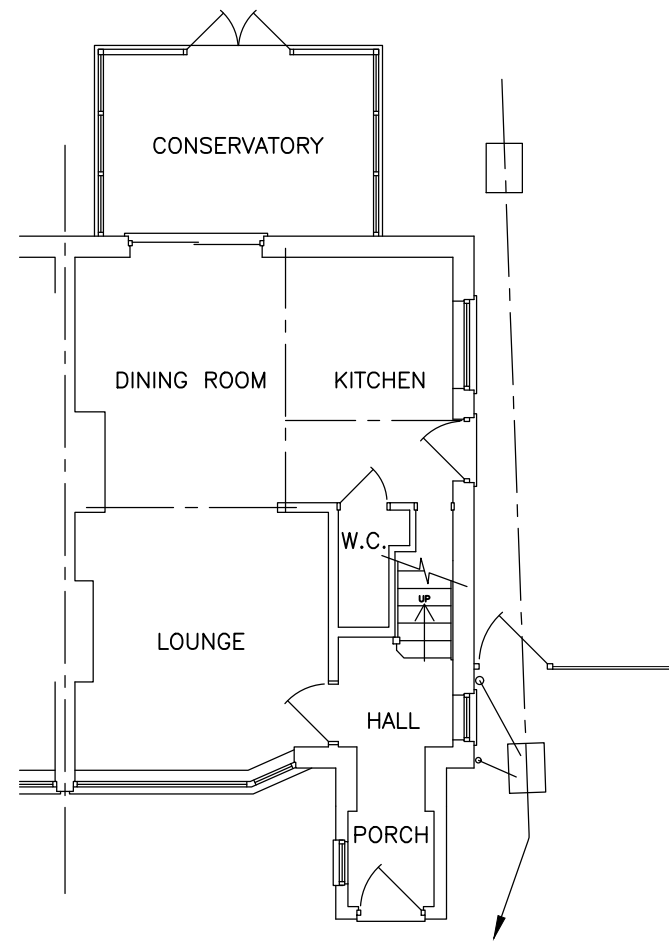

- GROUND FLOOR PLAN - 1:100 -
- EXISTING -

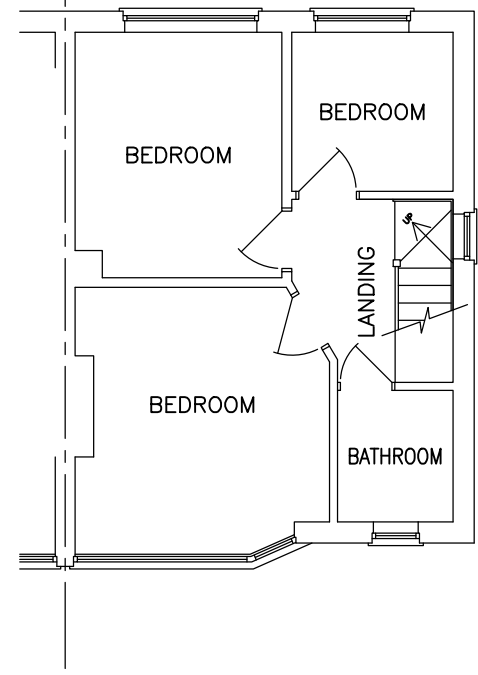

- FIRST FLOOR PLAN -

Revisions	
Rev B	12.12.25 DRAWING COMPLETED FOR COLD APPLICATION
Rev A	11.12.25 CLIENT'S COMMENTS INCORPORATED
Client	
Mr & Mrs P. Simpson	
Job Title	
PROPOSED HIP TO GABLE EXTENSION & LOFT CONVERSION	
Address	
21 EDWARD ROAD HAYWARDS HEATH WEST SUSSEX RH16 4QJ	
Drawing Title	
GENERAL ARRANGEMENT &	
T. J. Evans	
Building Drawings & Technical Service	
Holly's Choice Spithurst Road Barcombe East Sussex BN8 5EF Telephone (01273) 400835 E-mail: Tim@TJEvansLtd.co.uk	
Date	December 2025
Paper Size	A1
Drawing Number	5 2 5 / 0 3 3 / 0 1
	B