



GRASS
FIELD

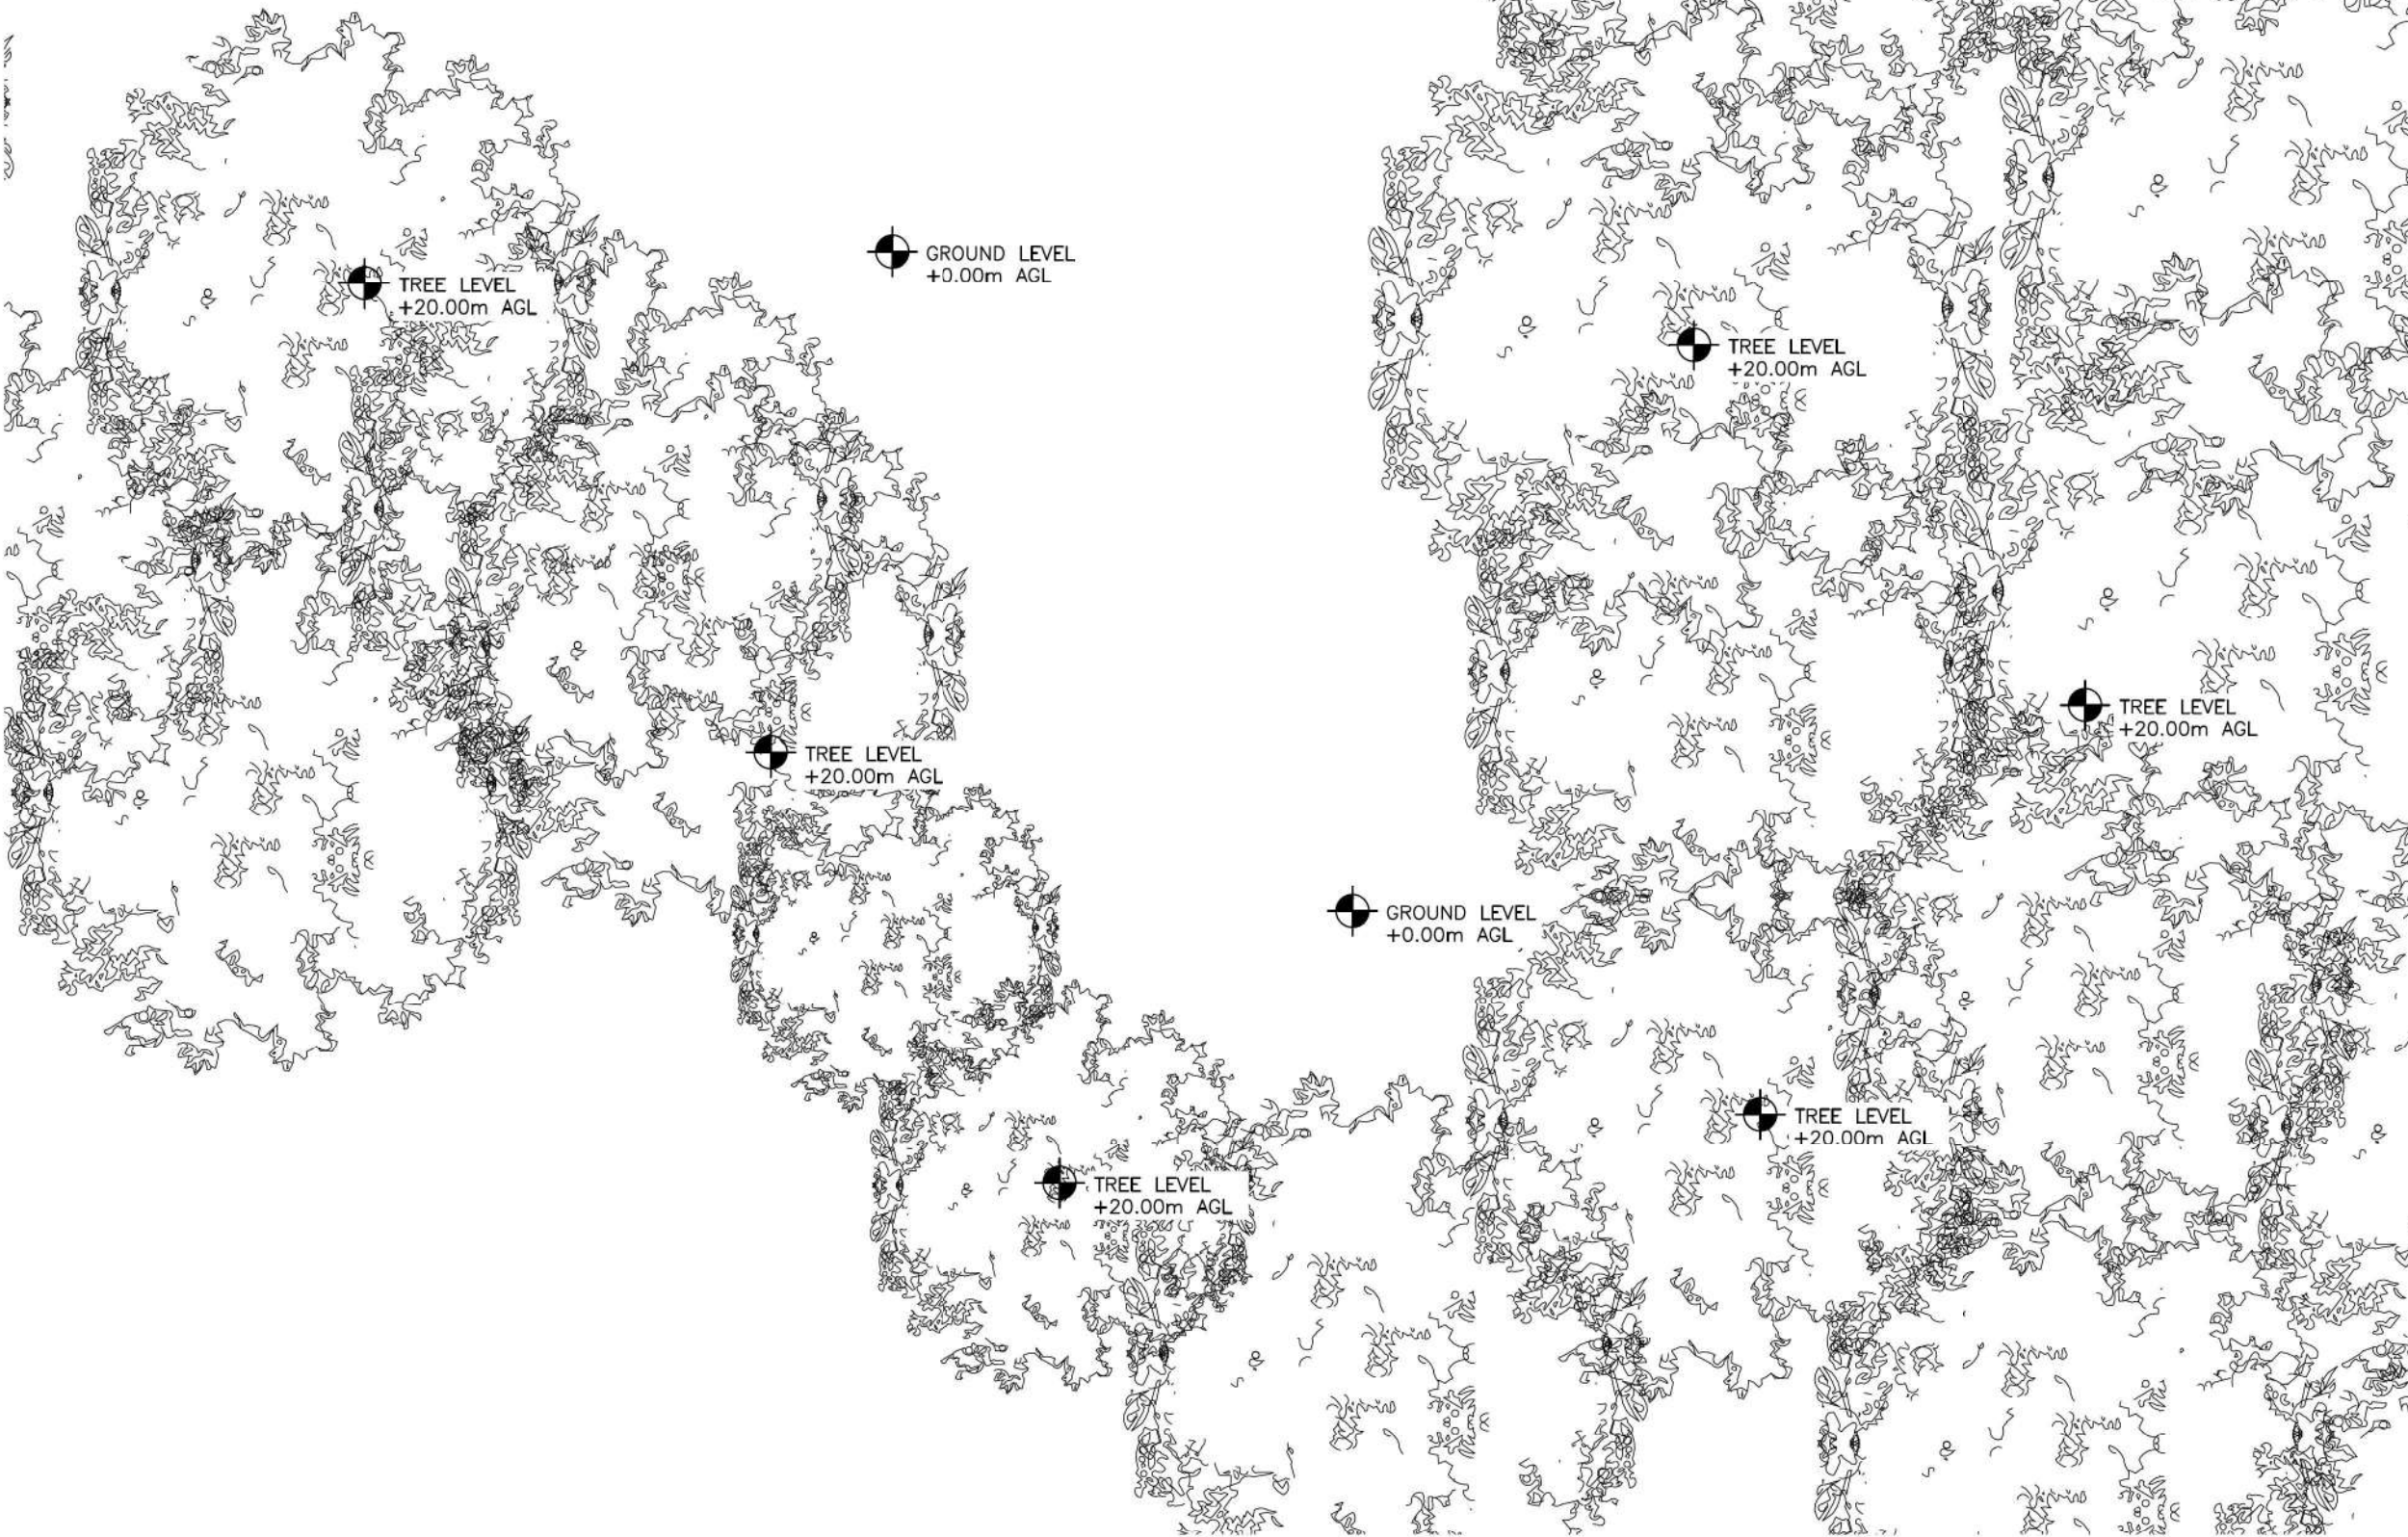

EXISTING SITE PLAN
(1:200)

 

ALL DIMENSIONS ARE IN mm UNLESS NOTED OTHERWISE

N.G.R | E: 541987 | N: 137191

NOTES:

A	CONSTRUCTION ISSUE	MWF/RWB	28.08.24
REV	MODIFICATION	BY CH	DATE



Cell Name	Opt.
BEECHES FARM	G

Cell ID No	
CSID	- VF - VMO2
30665000	21702_0 N/A
Project No.	- TM Cell ID - N/A
TBC	- -

Site Address / Contact Details
BEECHES LANE ASHURST WOOD EAST GRINSTEAD SUSSEX RH19 3RN

Drawing Title:	EXISTING SITE PLAN	Dwg Rev:
Purpose of issue:	CONSTRUCTION	
Drawing Number:	200	A
Surveyed By:	RB	Original Sheet Size:
		A3
Drawn:	Date:	Checked:
MWF	28.08.24	RWB
		Date:
		28.08.24
		D