



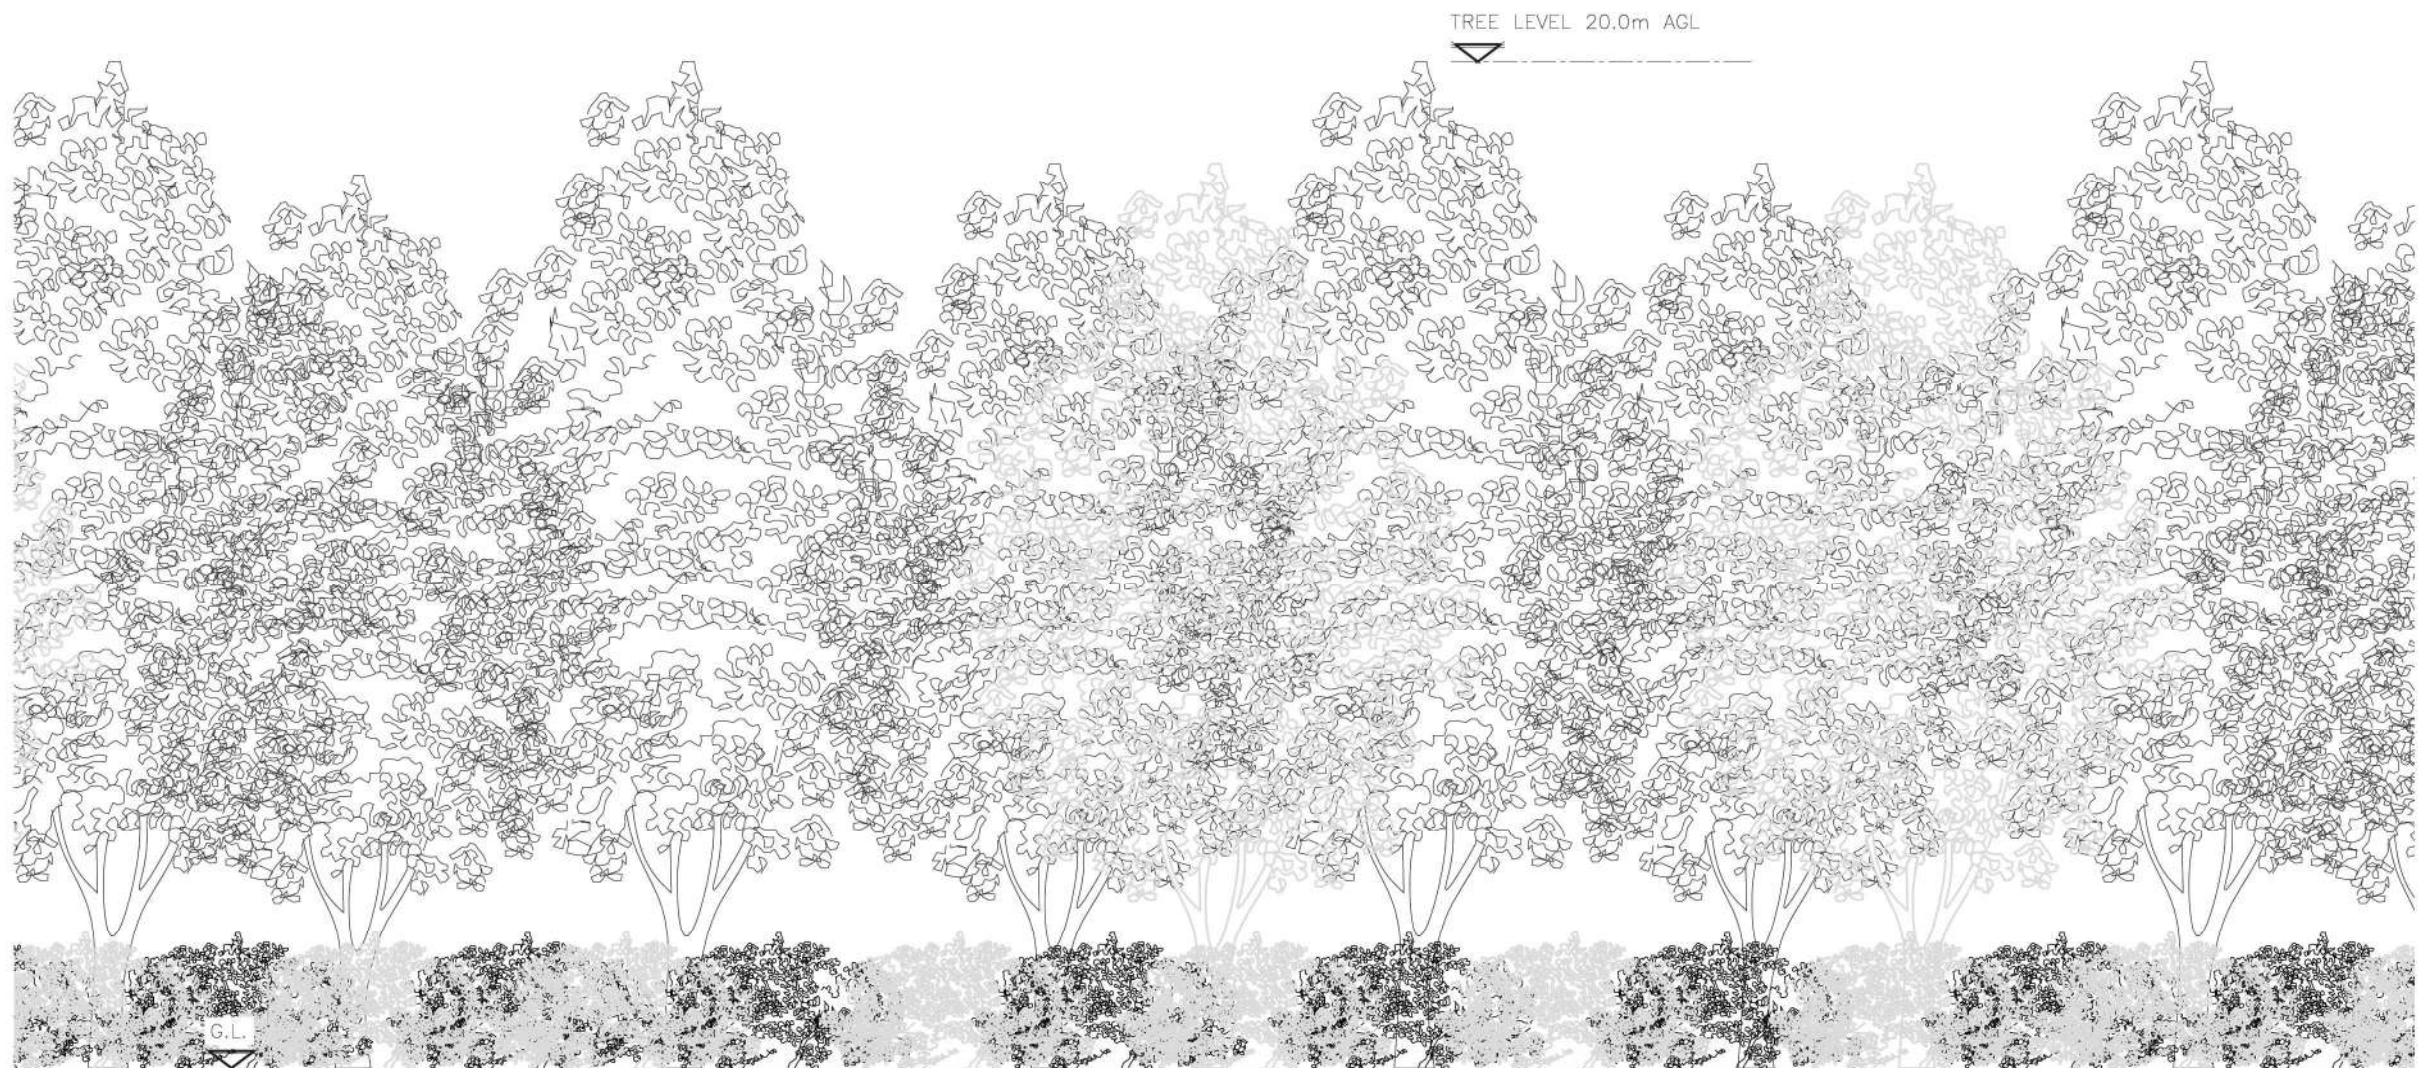

EXISTING NORTH WEST ELEVATION
(1:150)

 

ALL DIMENSIONS ARE IN mm UNLESS NOTED OTHERWISE

N.G.R | E: 541987 | N: 137191

NOTES:

A	CONSTRUCTION ISSUE	MWF	RWB	28.08.24
REV	MODIFICATION	BY	CH	DATE



Cell Name	Opt.
BEECHES FARM	G

Cell ID No				
CSID	—	VF	—	VMO2
30665000		21702_0		N/A
Project No.	—	TM Cell ID	—	N/A
TBC		—		—

Site Address / Contact Details
BEECHES LANE ASHURST WOOD EAST GRINSTEAD SUSSEX RH19 3RN

Drawing Title:		EXISTING ELEVATION			
Purpose of issue:				CONSTRUCTION	Dwg Rev:
Drawing Number:				300	A
Surveyed By:		RB		Original Sheet Size:	Pack Issue:
				A3	
Drawn:	Date:	Checked:	Date:		
MWF	28.08.24	RWB	28.08.24	D	