



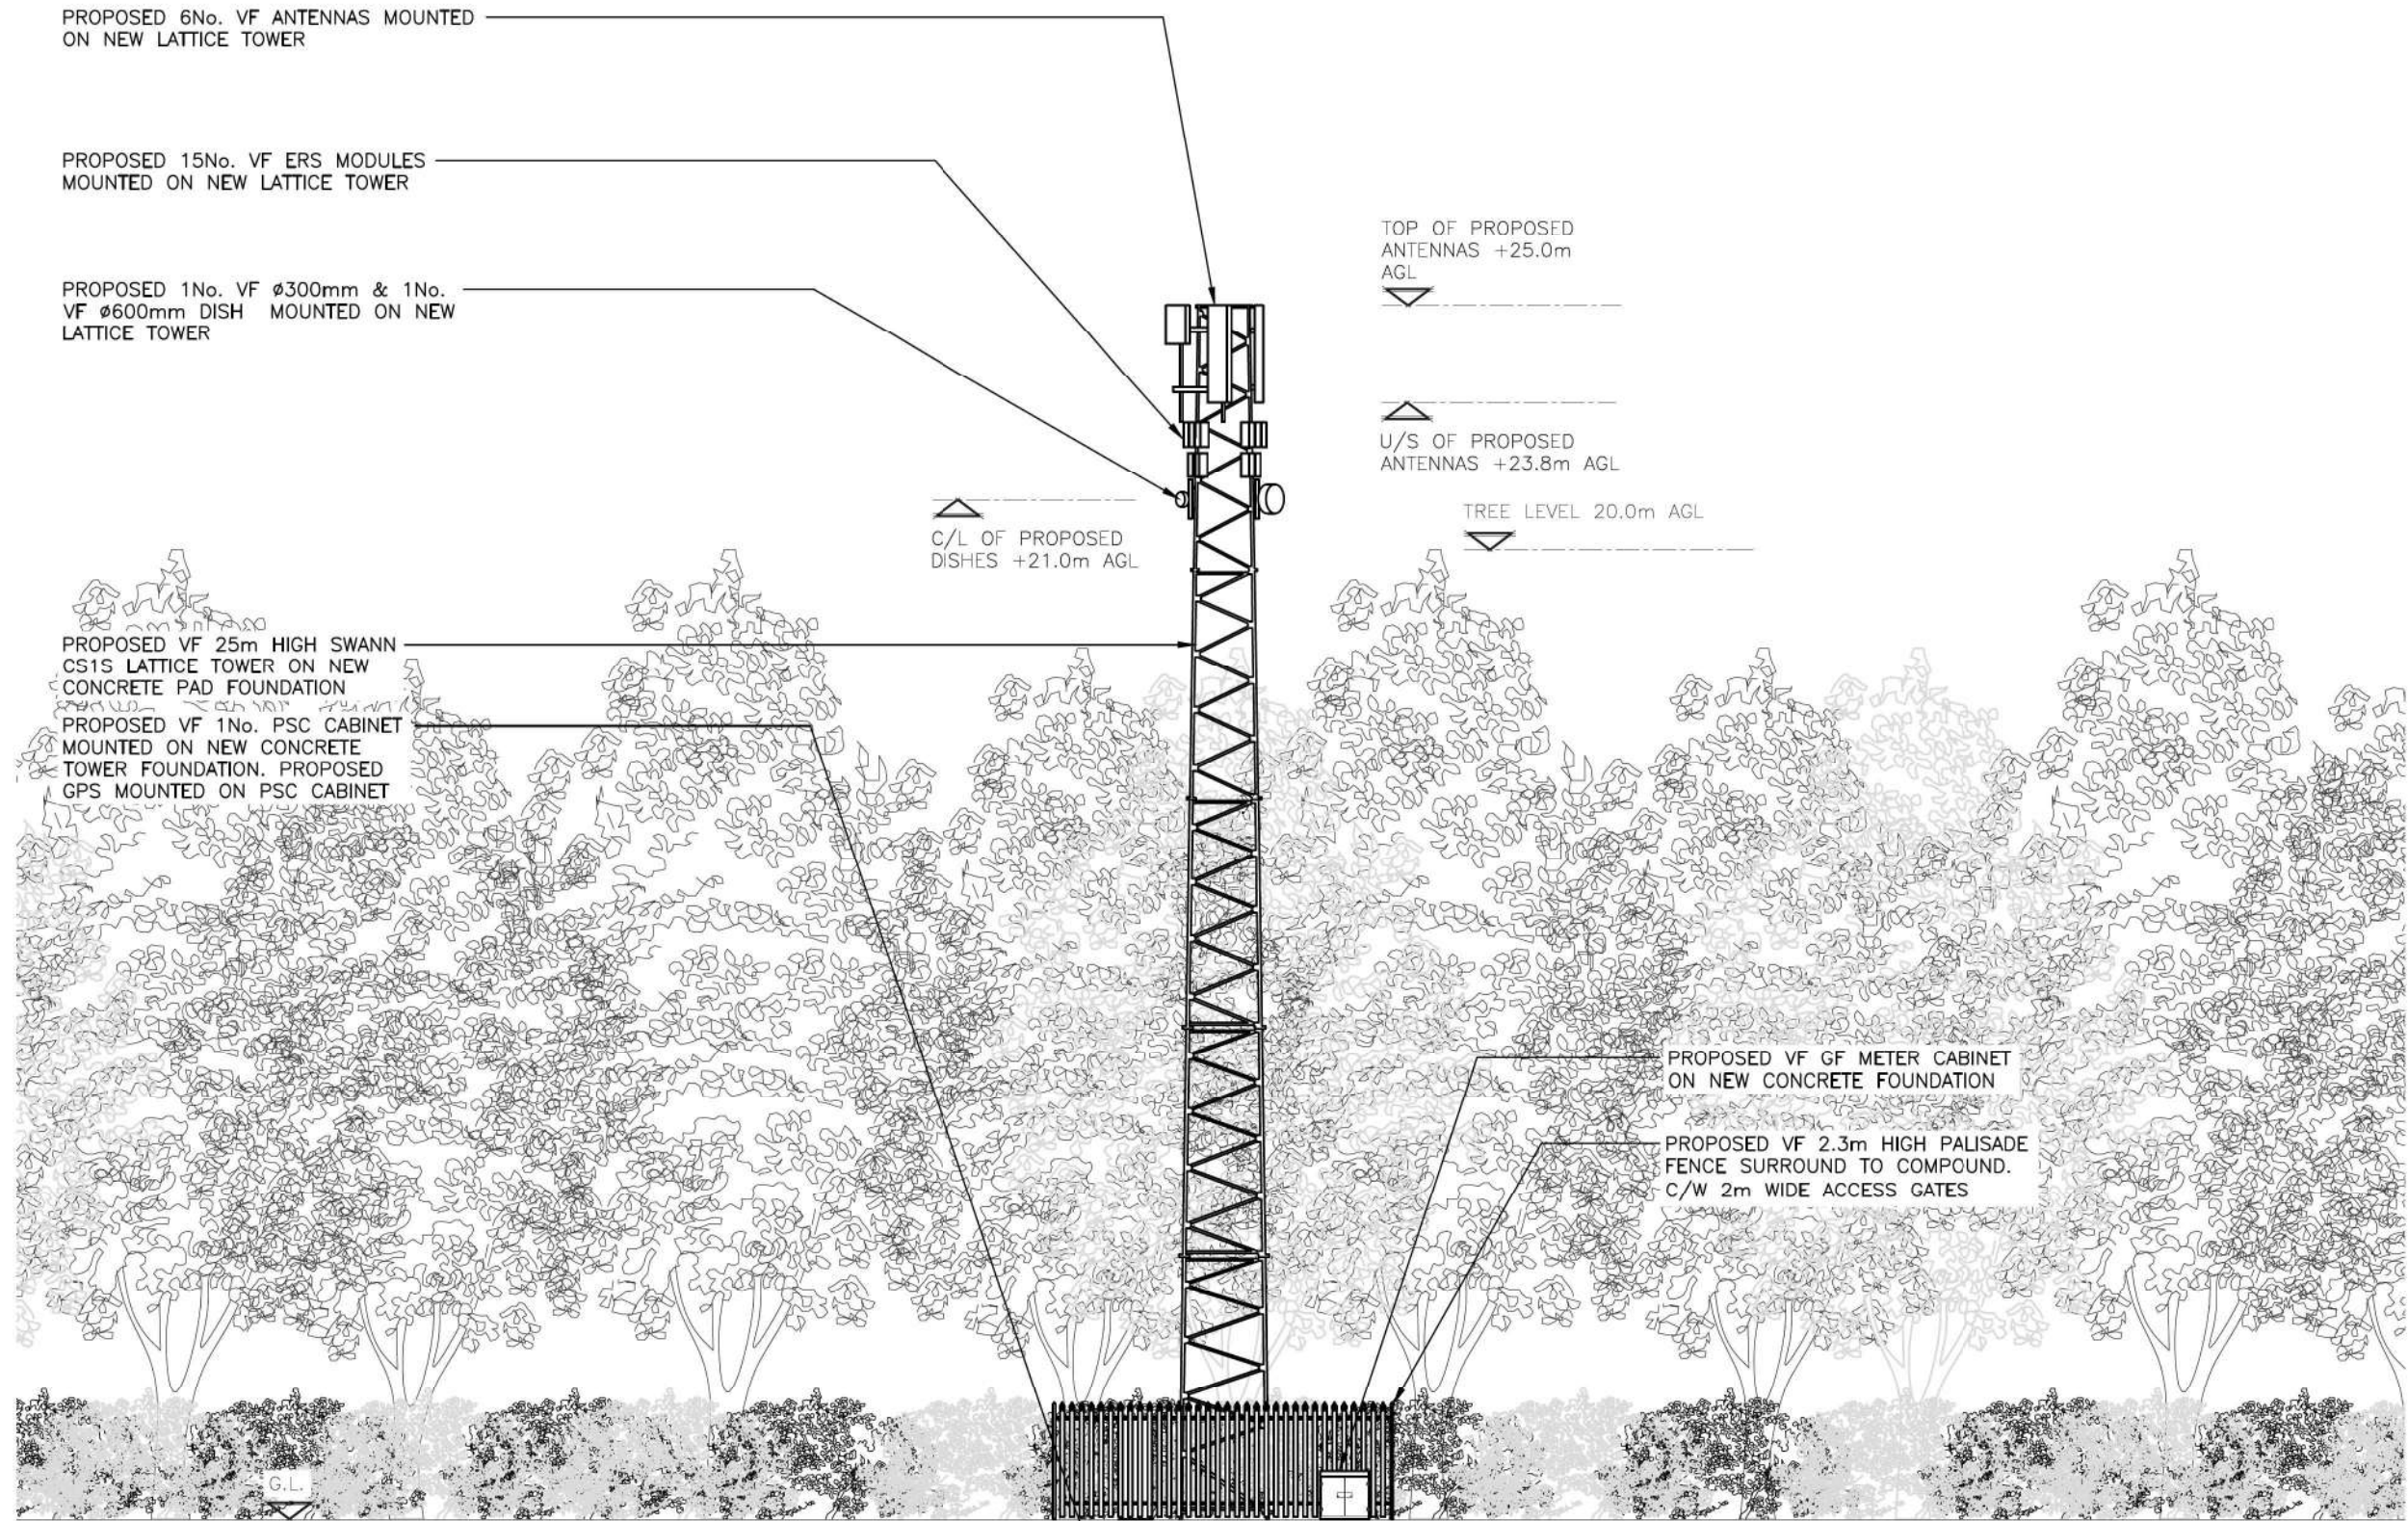

PROPOSED NORTH WEST ELEVATION
(1:150)

 

ALL DIMENSIONS ARE IN mm UNLESS NOTED OTHERWISE

N.G.R | E: 541987 | N: 137191

NOTES:

D	LAYOUT AMENDED	MWFRWB	08.11.24
C	HYBRID RACKS REMOVED	MWFRWB	23.10.24
B	LAYOUT AMENDED	MWFRWB	02.10.24
A	CONSTRUCTION ISSUE	MWFRWB	28.08.24
REV	MODIFICATION	BY CH	DATE



WOLVEY - HINCKLEY - LEICESTERSHIRE - LE10 3JF
Tel: +44 (0)1455 222792 Fax: +44 (0)1455 222758



Cell Name	Opt.
BEECHES FARM	G

Cell ID No		
CSID	VF	VMO2
30665000	21702_0	N/A
Project No.	TM Cell ID	N/A
TBC	—	—

Site Address / Contact Details
BEECHES LANE ASHURST WOOD EAST GRINSTEAD SUSSEX RH19 3RN

Drawing Title:		PROPOSED ELEVATION	
Purpose of issue:		CONSTRUCTION	Dwg Rev:
Drawing Number:		301	D
Surveyed By:		Original Sheet Size:	Pack Issue:
RB		A3	
Drawn:	Date:	Checked:	Date:
MWF	28.08.24	RWB	28.08.24
			D