



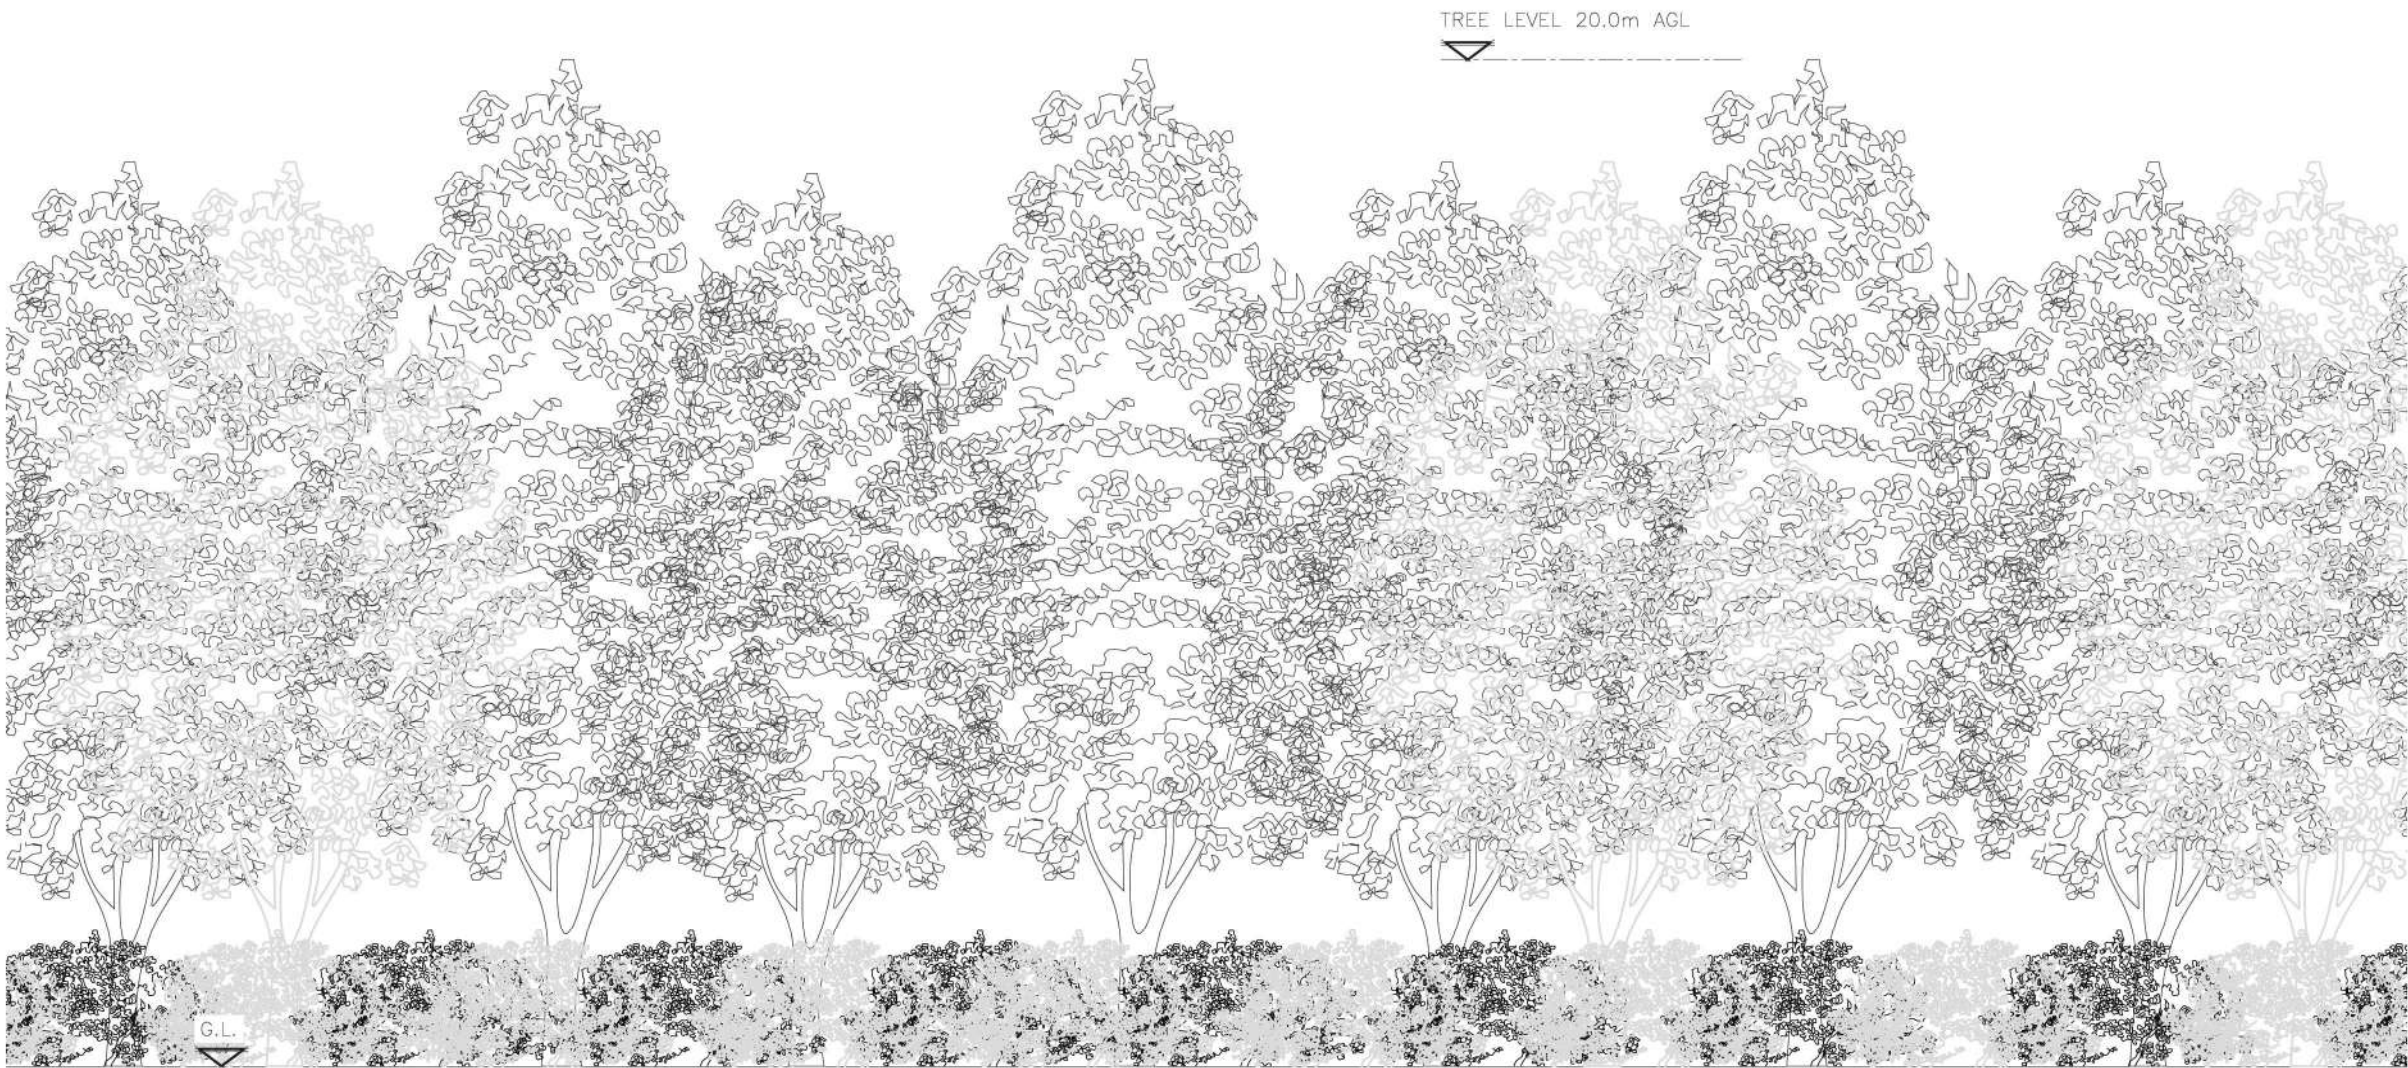

EXISTING SOUTH WEST ELEVATION
(1:150)

 

ALL DIMENSIONS ARE IN mm UNLESS NOTED OTHERWISE

N.G.R | E: 541987 | N: 137191

NOTES:

A	CONSTRUCTION ISSUE	MWF	RWB	28.08.24
REV	MODIFICATION	BY	CH	DATE



WOLVEY - HINCKLEY - LEICESTERSHIRE - LE10 3JF
Tel: +44 (0)1455 222792 Fax: +44 (0)1455 222758



Cell Name	Opt.
BEECHES FARM	G

Cell ID No		
CSID	VF	VMO2
30665000	21702_0	N/A
Project No.	TM Cell ID	N/A
TBC	—	—

Site Address / Contact Details
BEECHES LANE ASHURST WOOD EAST GRINSTEAD SUSSEX RH19 3RN

Drawing Title:		EXISTING ELEVATION			
Purpose of issue:			CONSTRUCTION		Dwg Rev:
Drawing Number:			302		A
Surveyed By:		RB		Original Sheet Size:	
				A3	
Drawn:		Date:		Checked:	
MWF		28.08.24		RWB	
				Date:	
				28.08.24	
				Pack Issue:	
				D	